


FRONT (e)

SIDE (n)

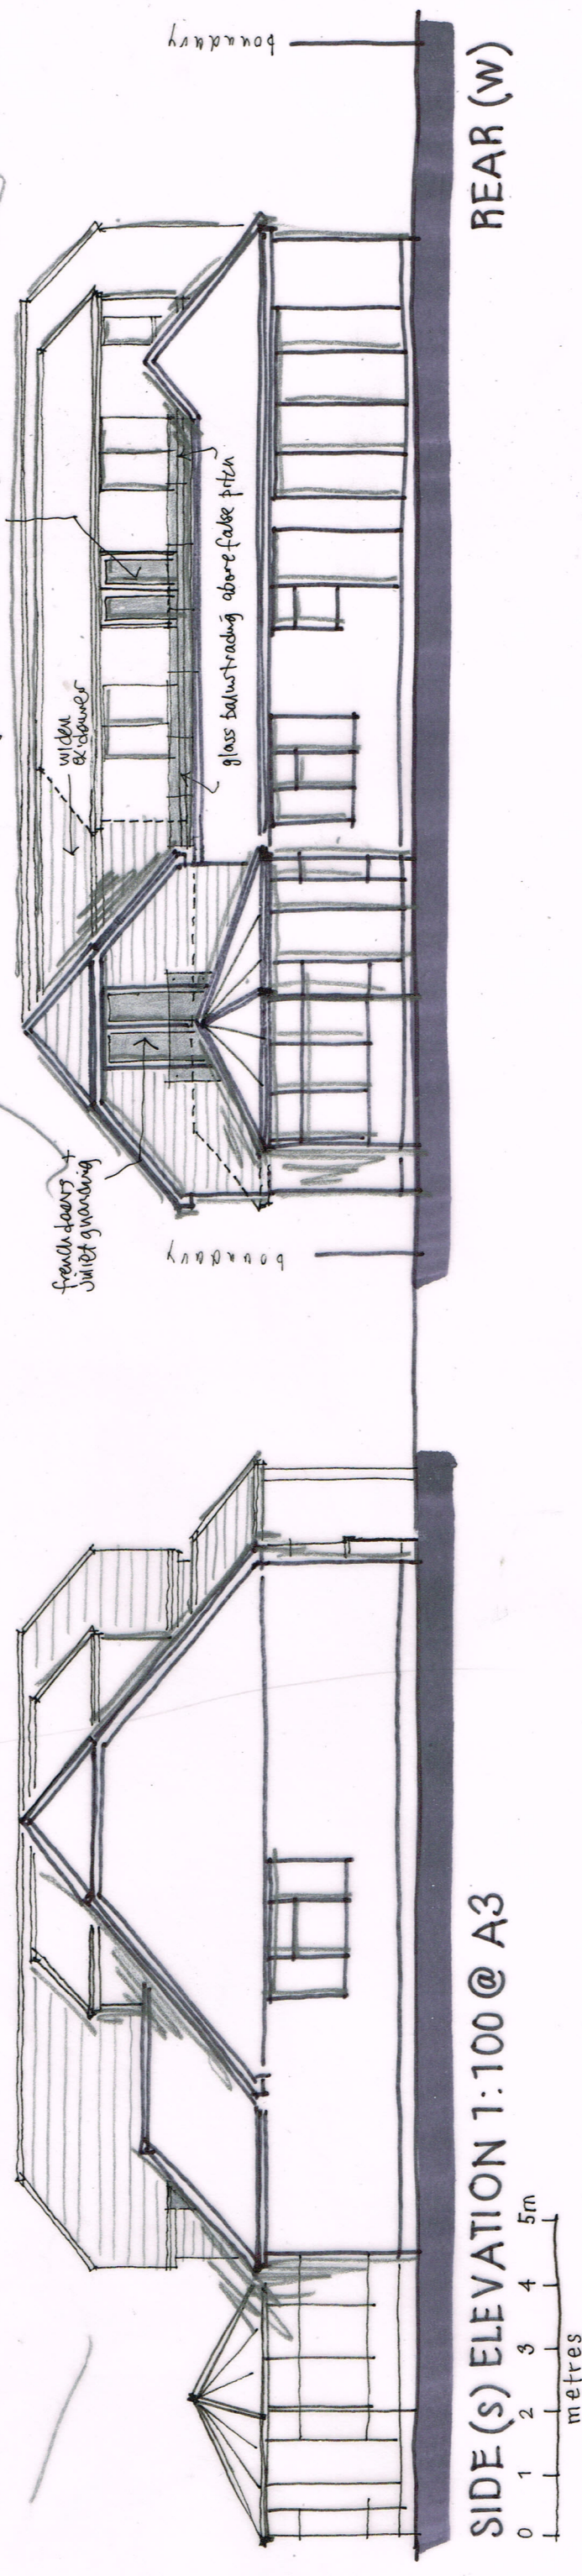

SIDE (s) ELEVATION 1:100 @ A3

REAR (w)