


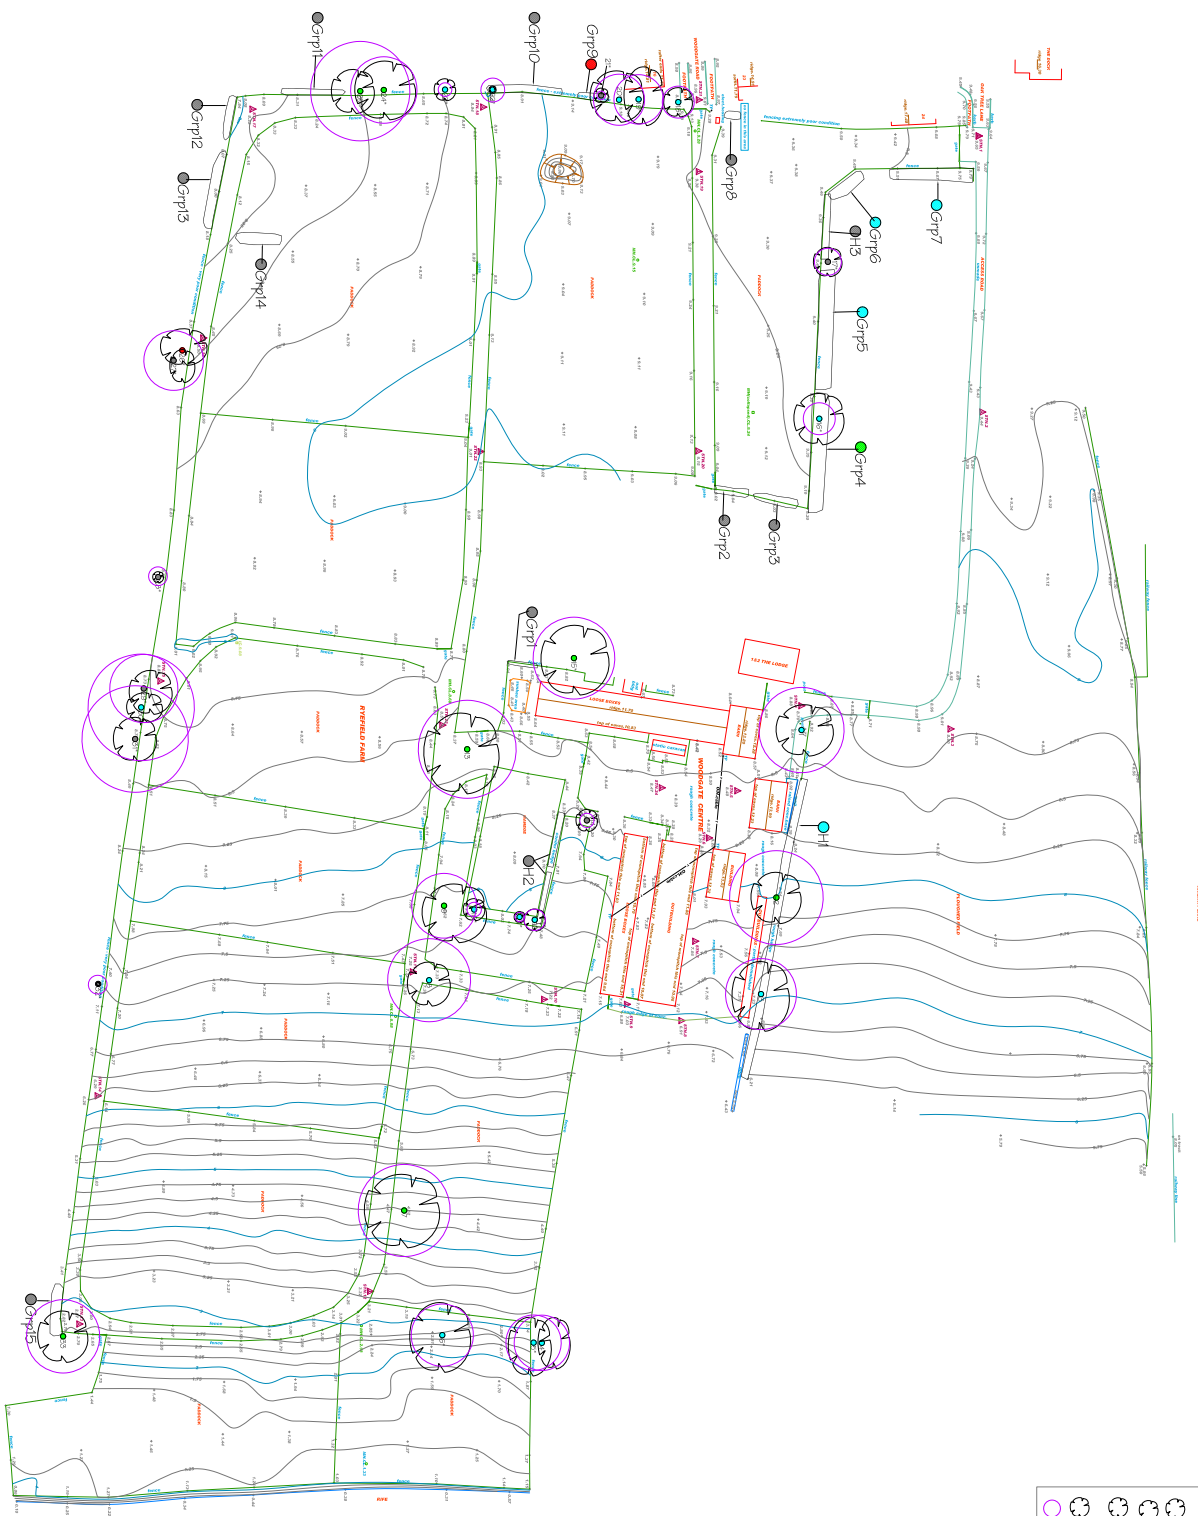

- | | |
|---|---|
|  | Off-site trees to be retained and protected |
|  | Trees worthy of retention in accordance with BS5837:2005 |
|  | Trees that could be removed to facilitate any developments proposed, due to their low quality and/or low visual amenity value subject to Local Authority approval |
|  | Trees retained to be removed for reasons of sound structural/management subject to Local Authority approval |
|  | Scale Protection Area (SPA) |



NOTE
Trees marked * are indicatively
plotted only and should be
verified by Land Surveyor

- MEI
 - category A: trees
 - category B: trees
 - category C: trees
 - category R: trees
- Calculated Root Protection Area (RPA)

Planning & Property
Consultants Ltd
JOB TITLE
Woodgate Centre

DRAWING TITLE
Tree Survey Plan
showing
Root Protection Areas

CBA 7659.02
DATE


