
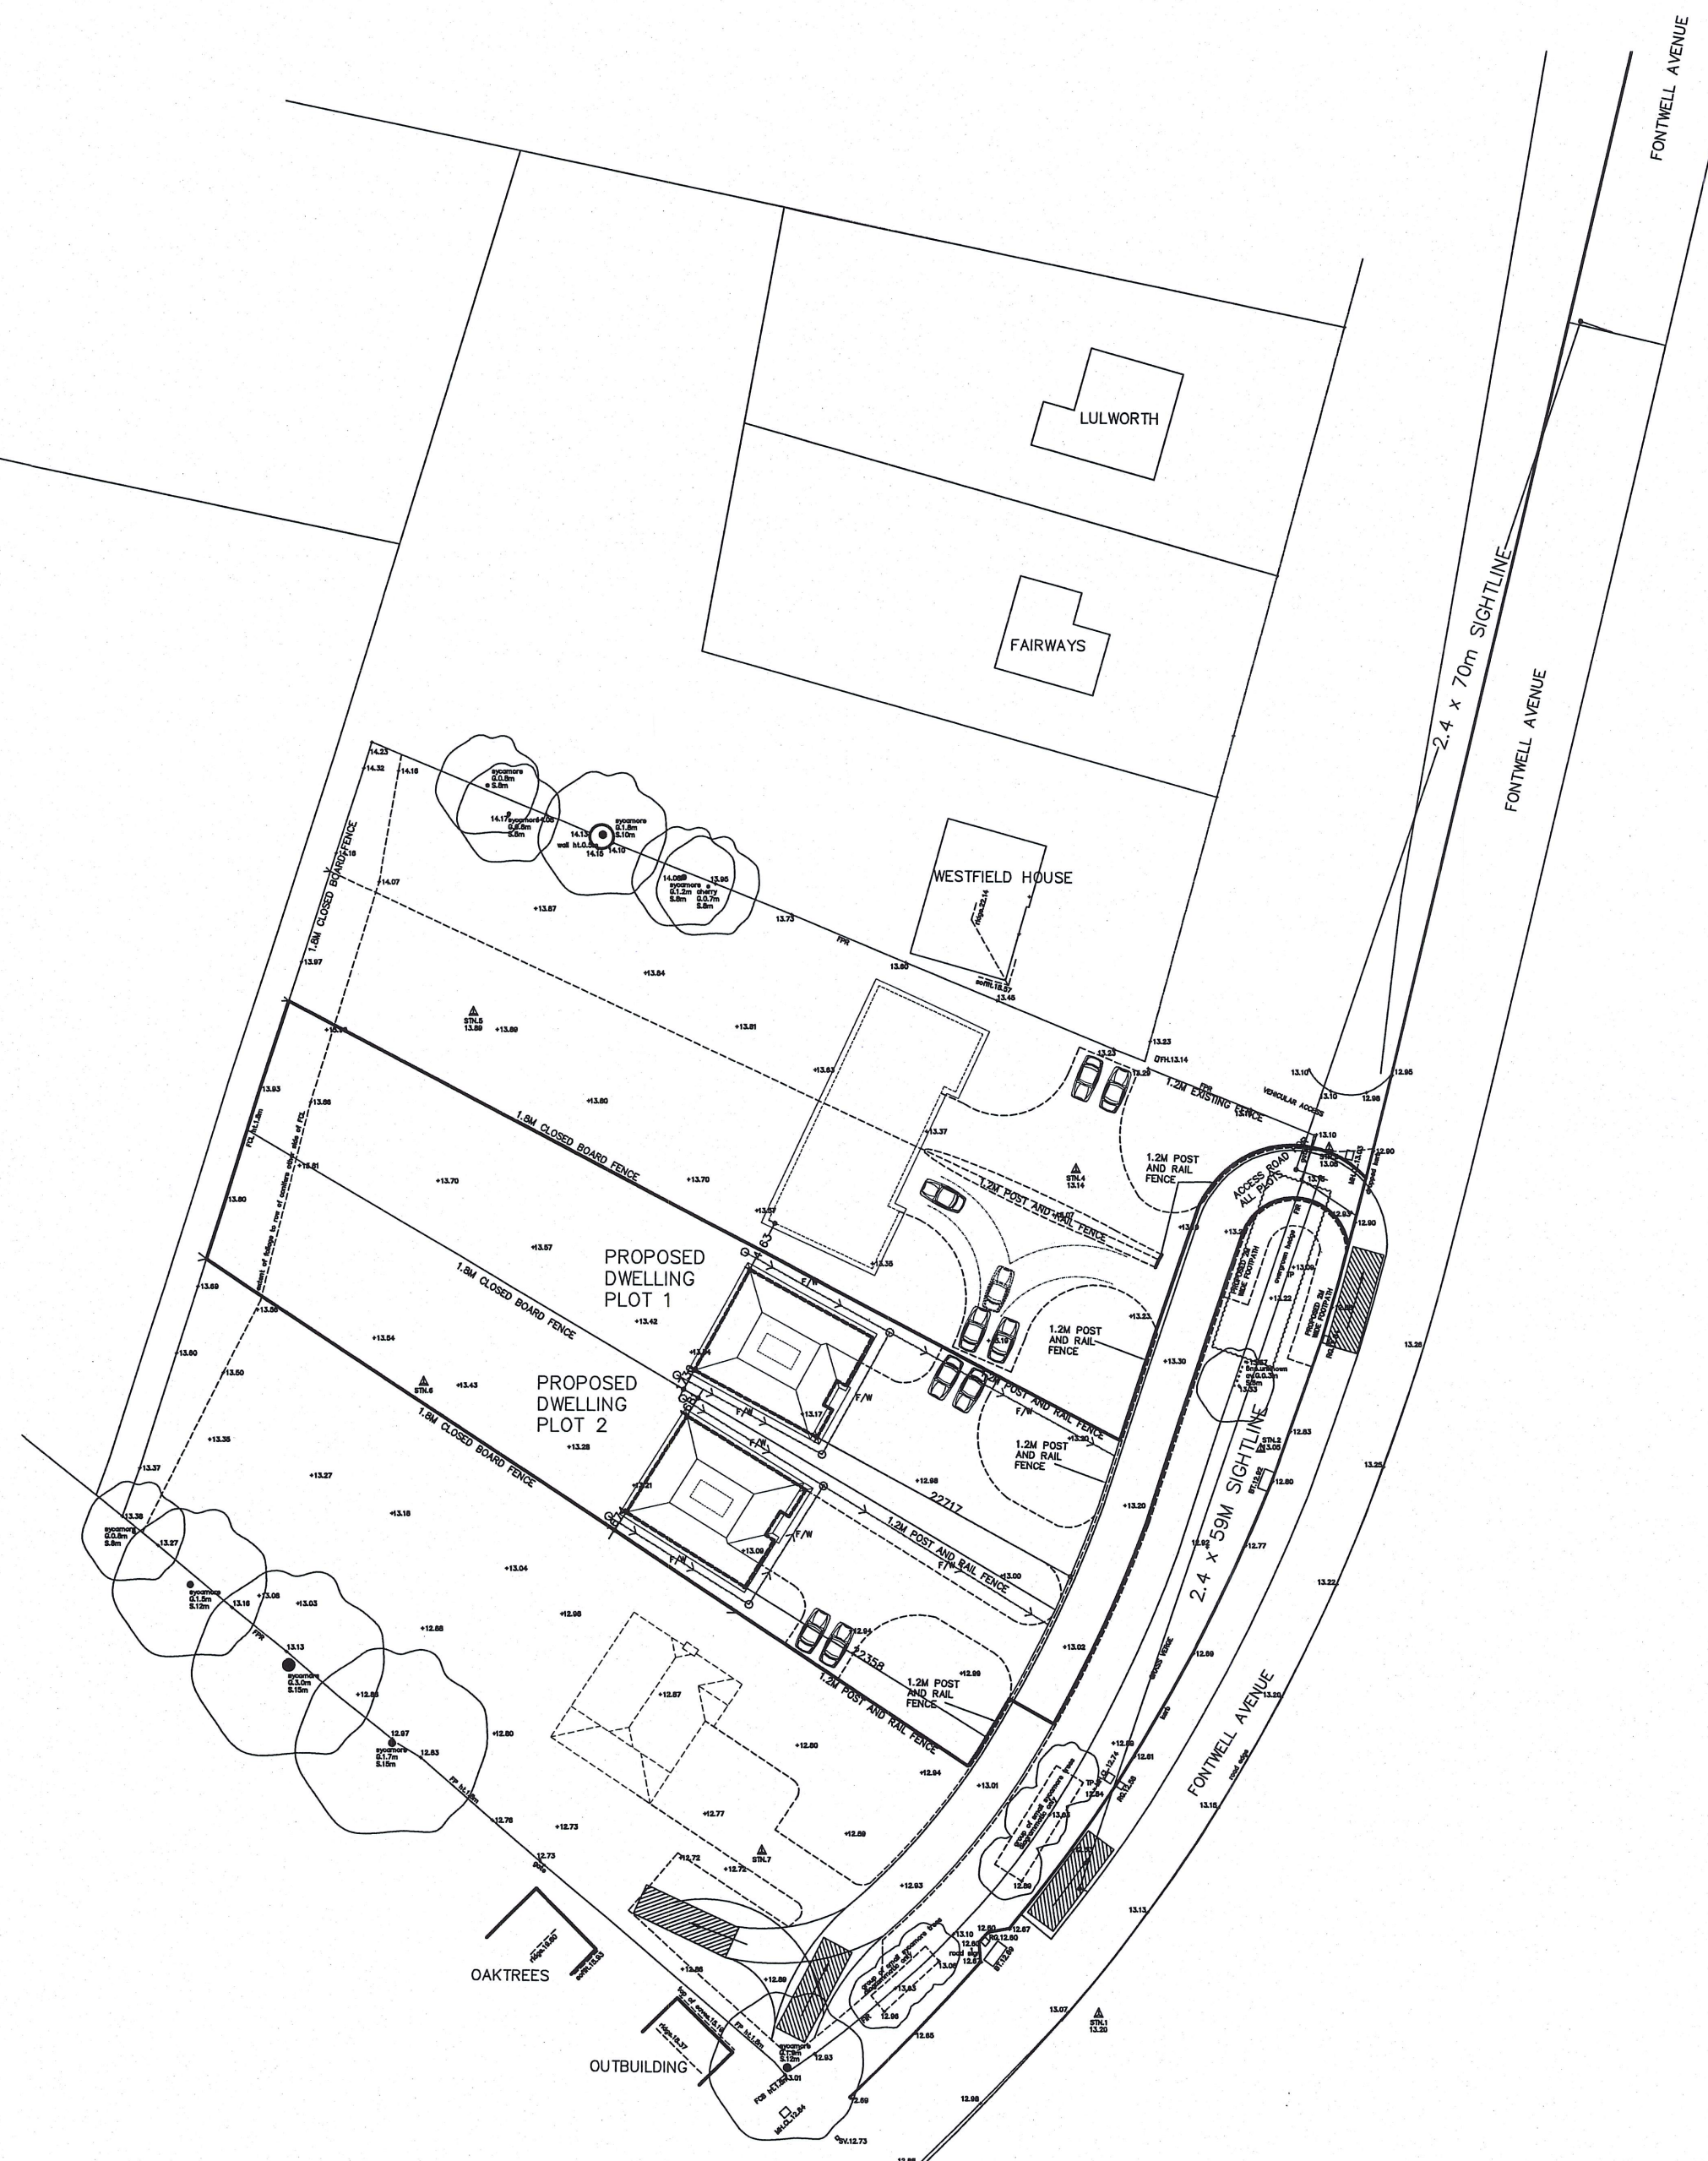
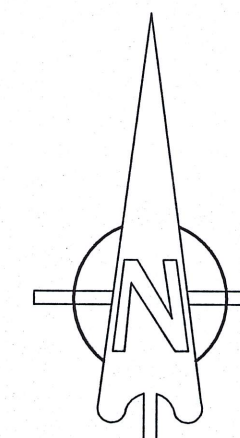
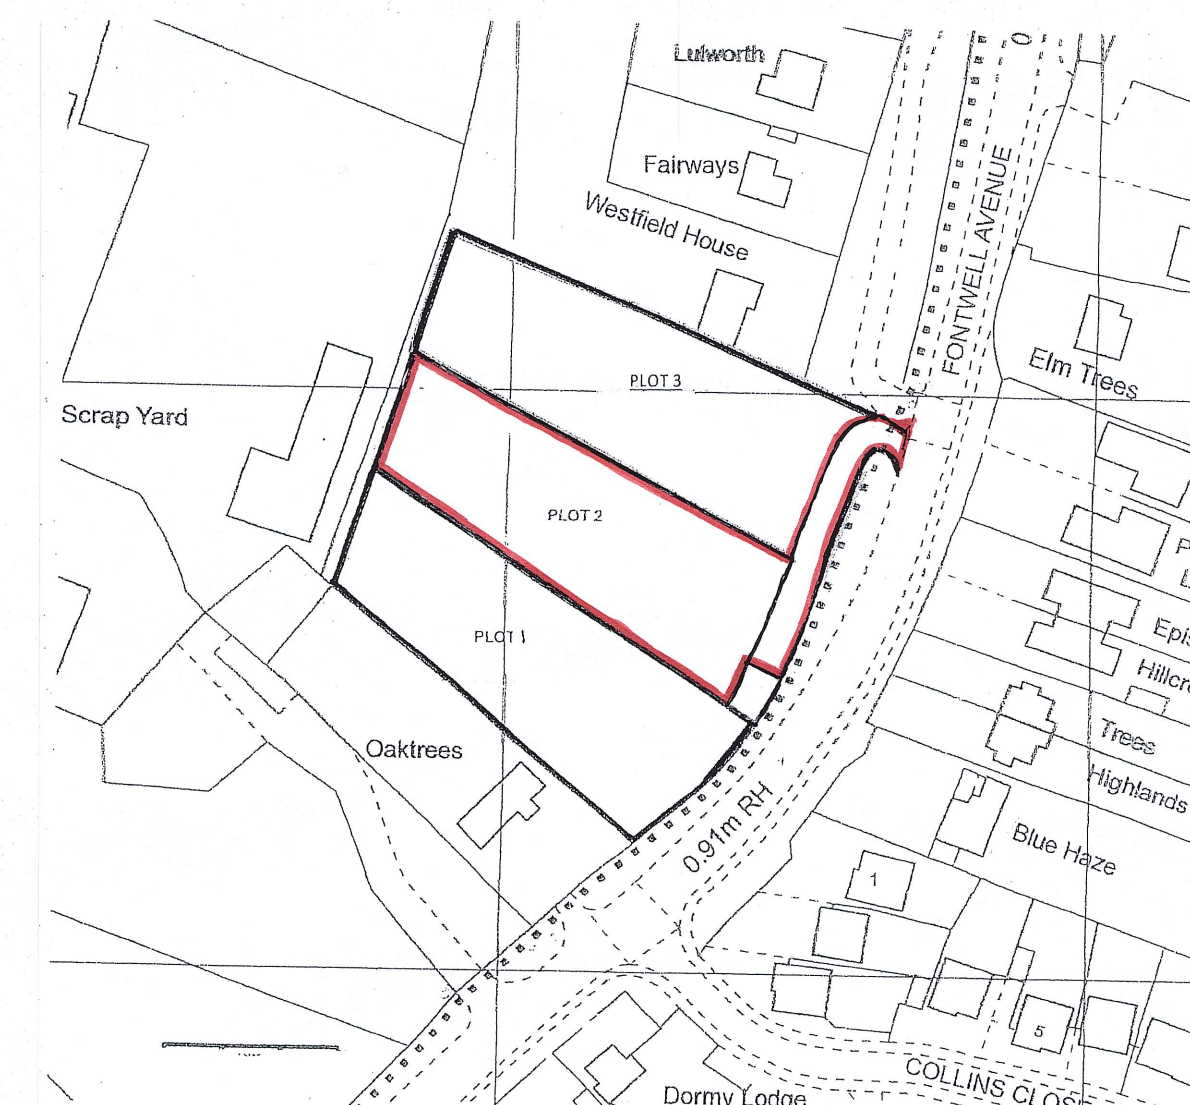


[illegible]

BLOCK PLAN 1:500

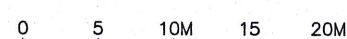

LOCATION PLAN 1:1250

scandiahus

SCANDIA-HUS BUSINESS PARK,
FELCOURT ROAD, FELCOURT, EAST GRINSTEAD,
WEST SUSSEX, RH19 2LP : TEL 01342 838060

FOR
MR & MRS NORGATE

SITE
LAND AT WEST OF FONTWELL
AVENUE, CHICHESTER

TITLE
BLOCK PLAN &
LOCATION PLAN
PLOTS 1 & 2

C/No.	O/No.	SCALE
218014		1/500 @ A2

DRAWN EW	DRAWING NUMBER BP/LP
DATE 03/17	

REV A