


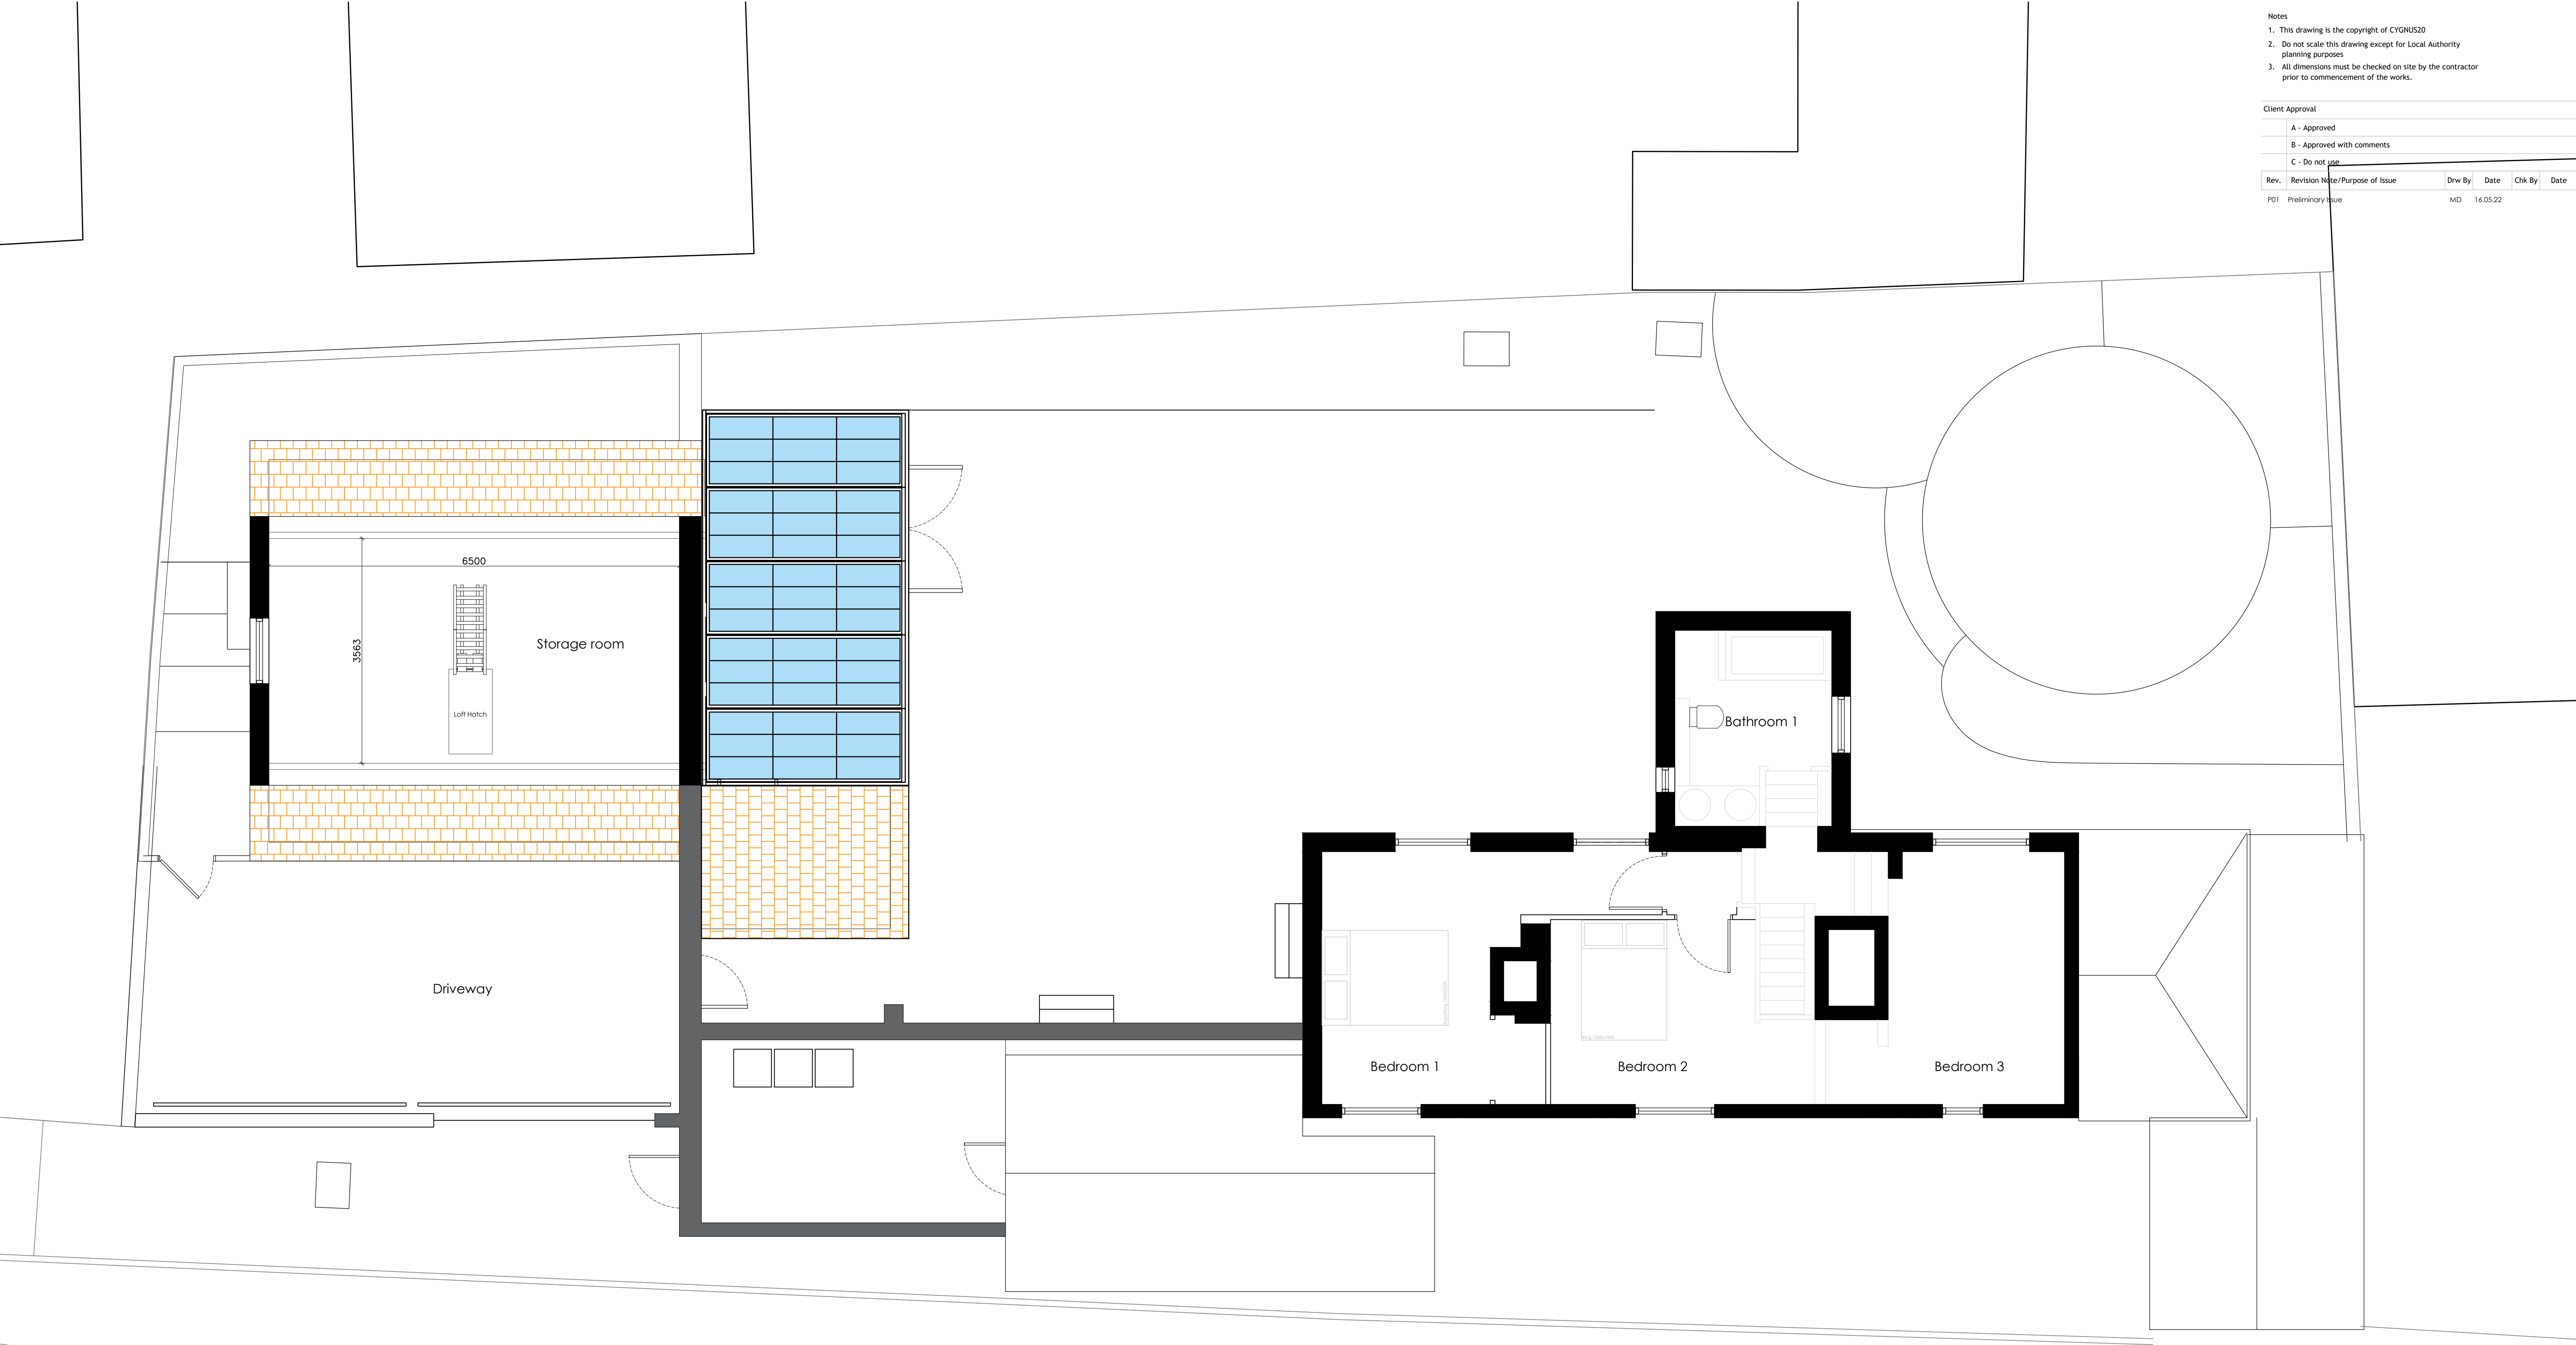

Notes

1. This drawing is the copyright of CYGNUS20

2. Do not scale this drawing except for Local Authority planning purposes

3. All dimensions must be checked on site by the contractor prior to commencement of the works.

Client Approval

A - Approved

B - Approved with comments

C - Do not use

Rev.	Revision Note/Purpose of Issue	Drw By	Date	Chk By	Date
P01	Preliminary Issue	MD	16.05.22		

Client

Job title

Rock House
Westergate
West Sussex

Drawing title


General Arrangement
First floor
Proposed

Drawn	Date	Checked	Date	Scale at A1
MD	27.09.21			1:50

Job No.	Pro.	Org.	Zone	Level	Type	Role	No.	Rev.
20-202	BHF	MHA	00	ZZ	DR	A	0251	P01

Purpose of issue

PRELIMINARY

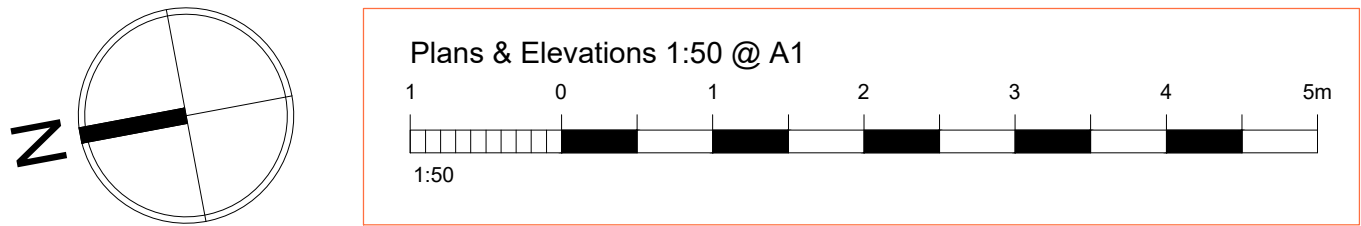

CYGNUS20