




- Notes
1. This drawing is the copyright of CYGNUS20
 2. Do not scale this drawing except for Local Authority planning purposes
 3. All dimensions must be checked on site by the contractor prior to commencement of the works.

Client Approval						
	A - Approved					
	B - Approved with comments					
	C - Do not use					
Rev.	Revision Note/Purpose of Issue	Drw By	Date	Chk By	Date	
P01	Preliminary Issue	MD	17.04.22			
P02	Layout amended	MD	27.09.22			

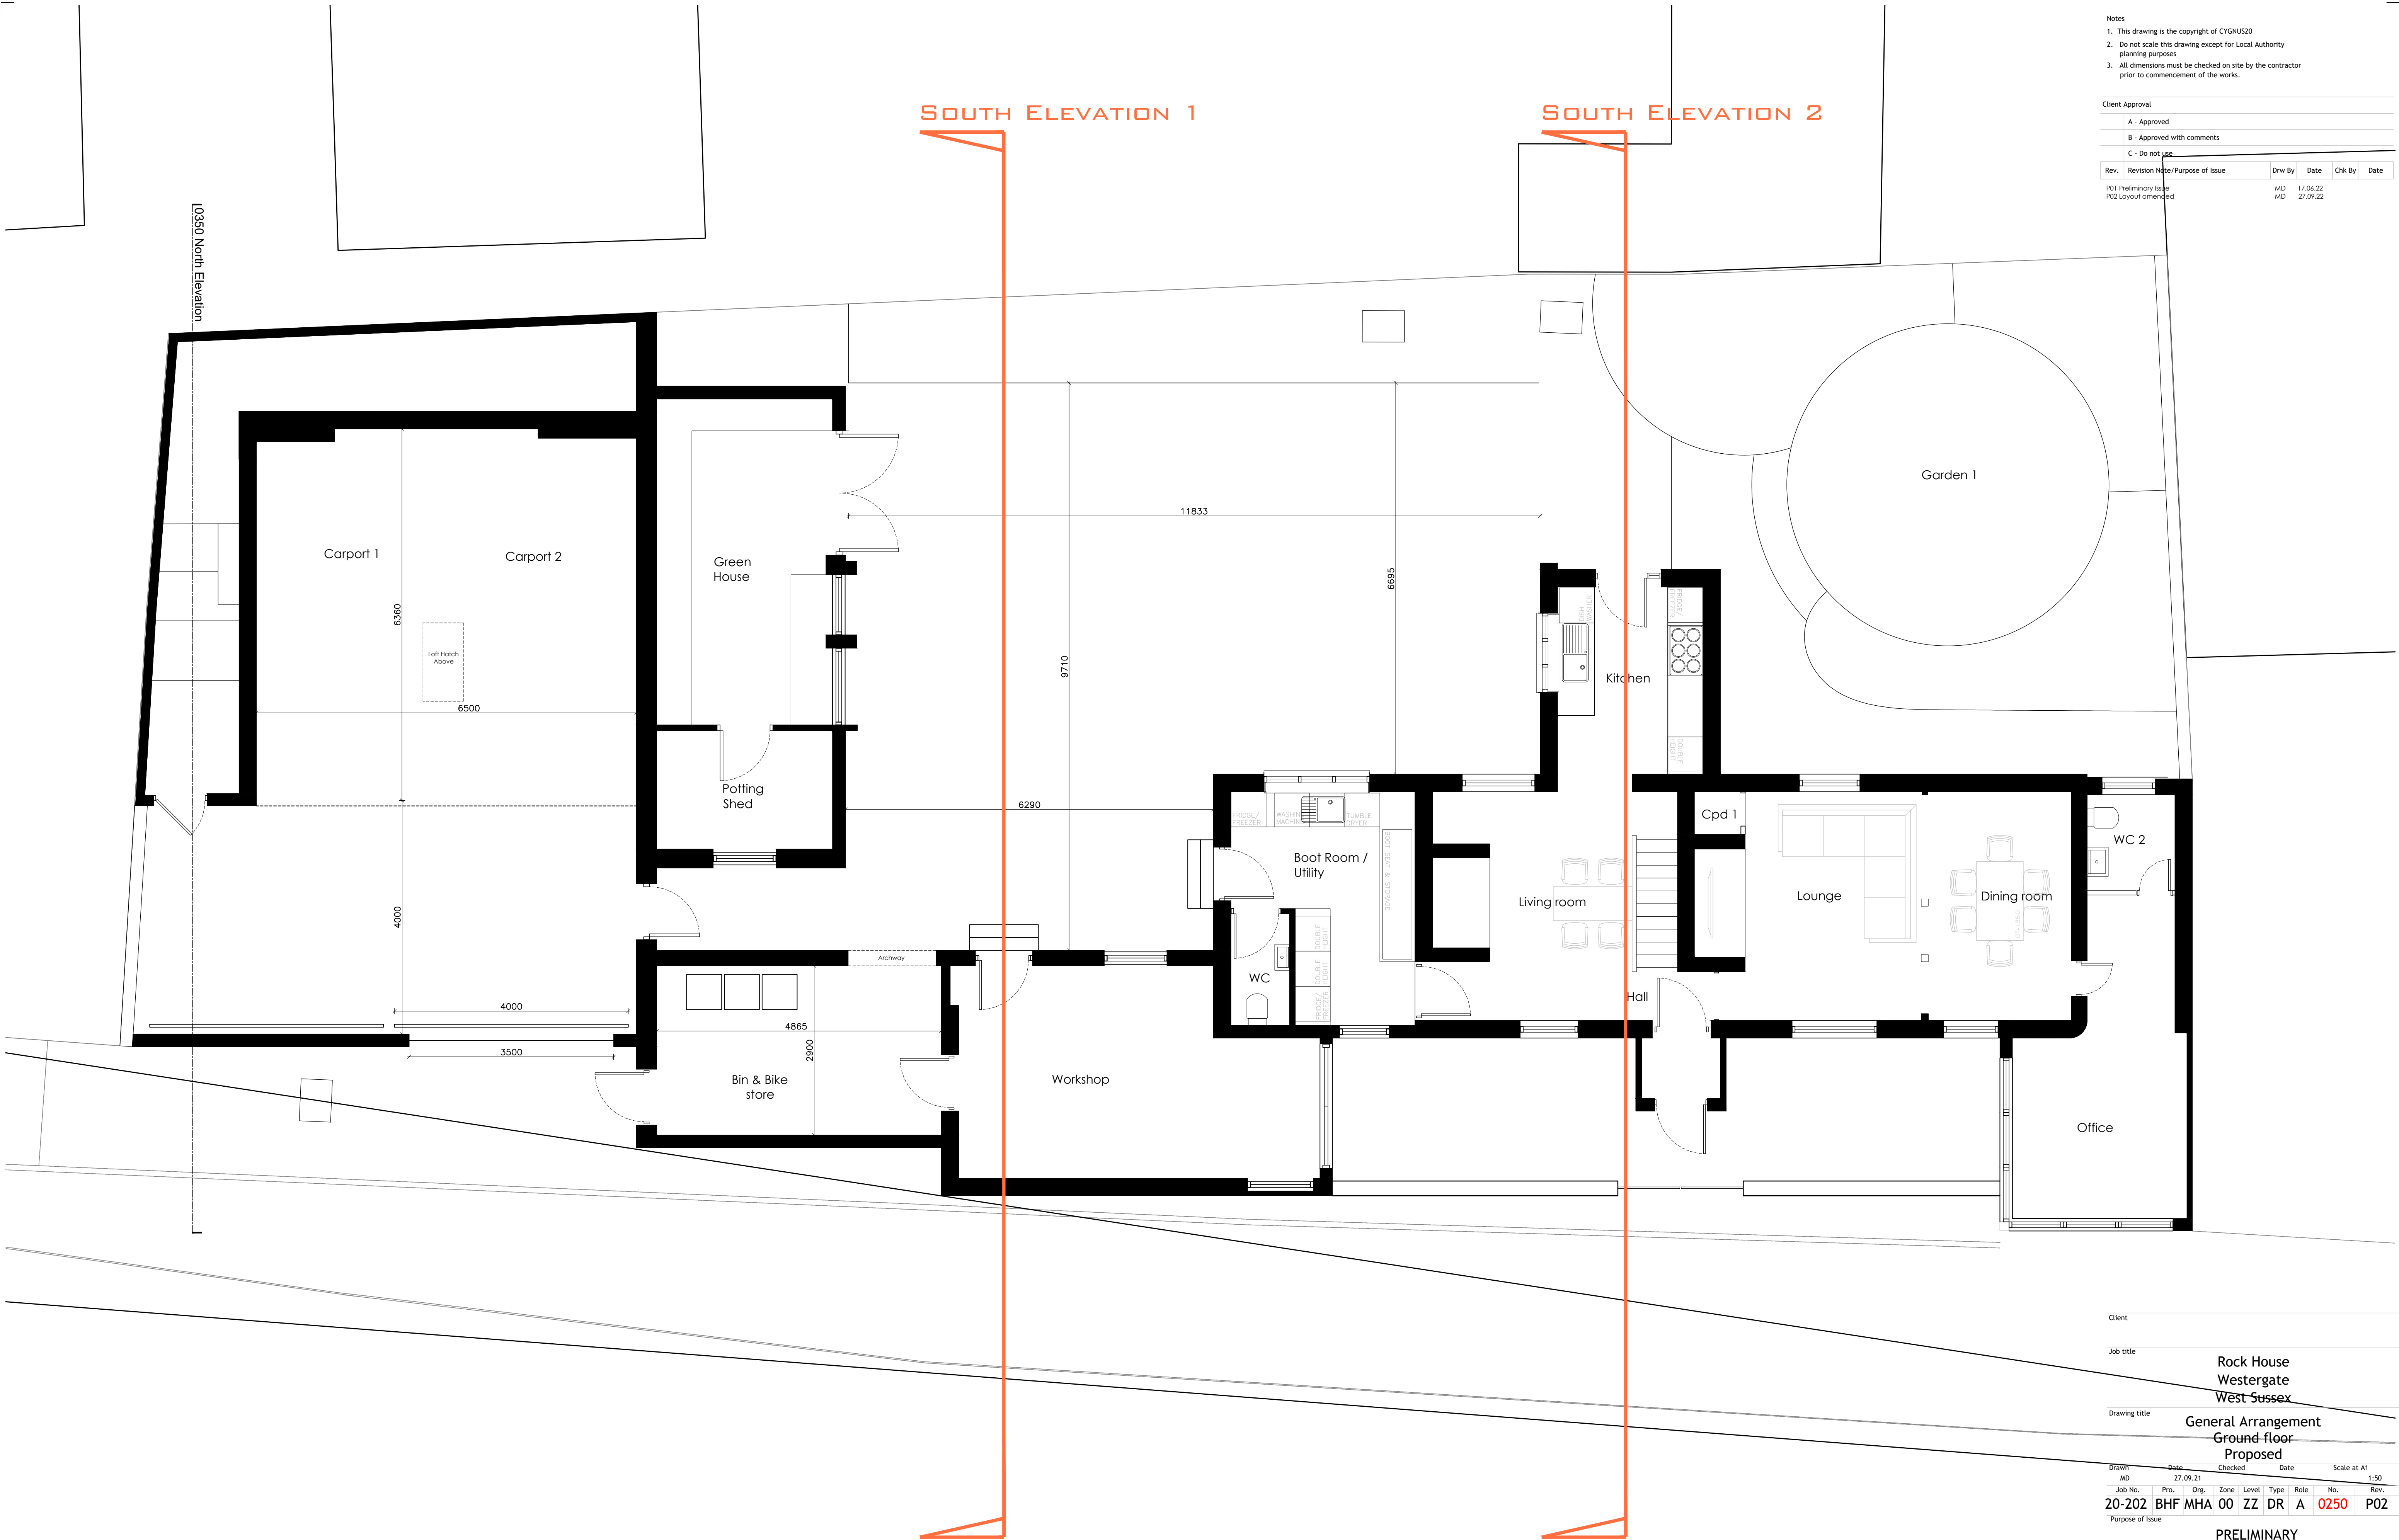

Client									
Job title									
Rock House Westergate West Sussex									
Drawing title									
General Arrangement Ground floor Proposed									
Drawn	Date		Checked		Date		Scale at A1		
MD	27.09.21						1:50		
Job No.	Pro.	Org.	Zone	Level	Type	Role	No.	Rev.	
20-202	BHF	MHA	00	ZZ	DR	A	0250	P02	
Purpose of Issue									

PRELIMINARY

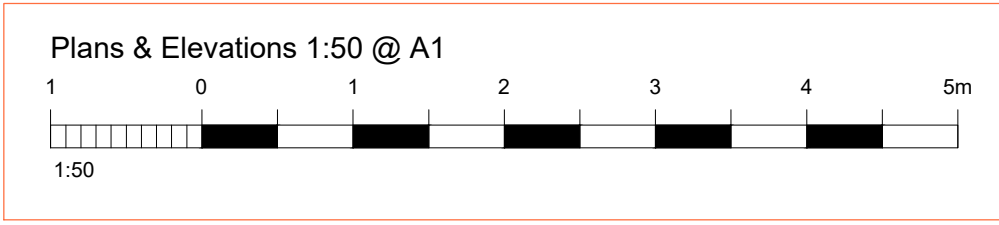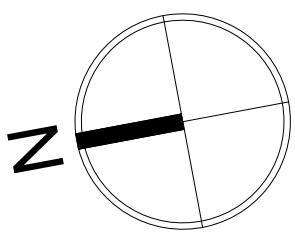

CYGNUS20