
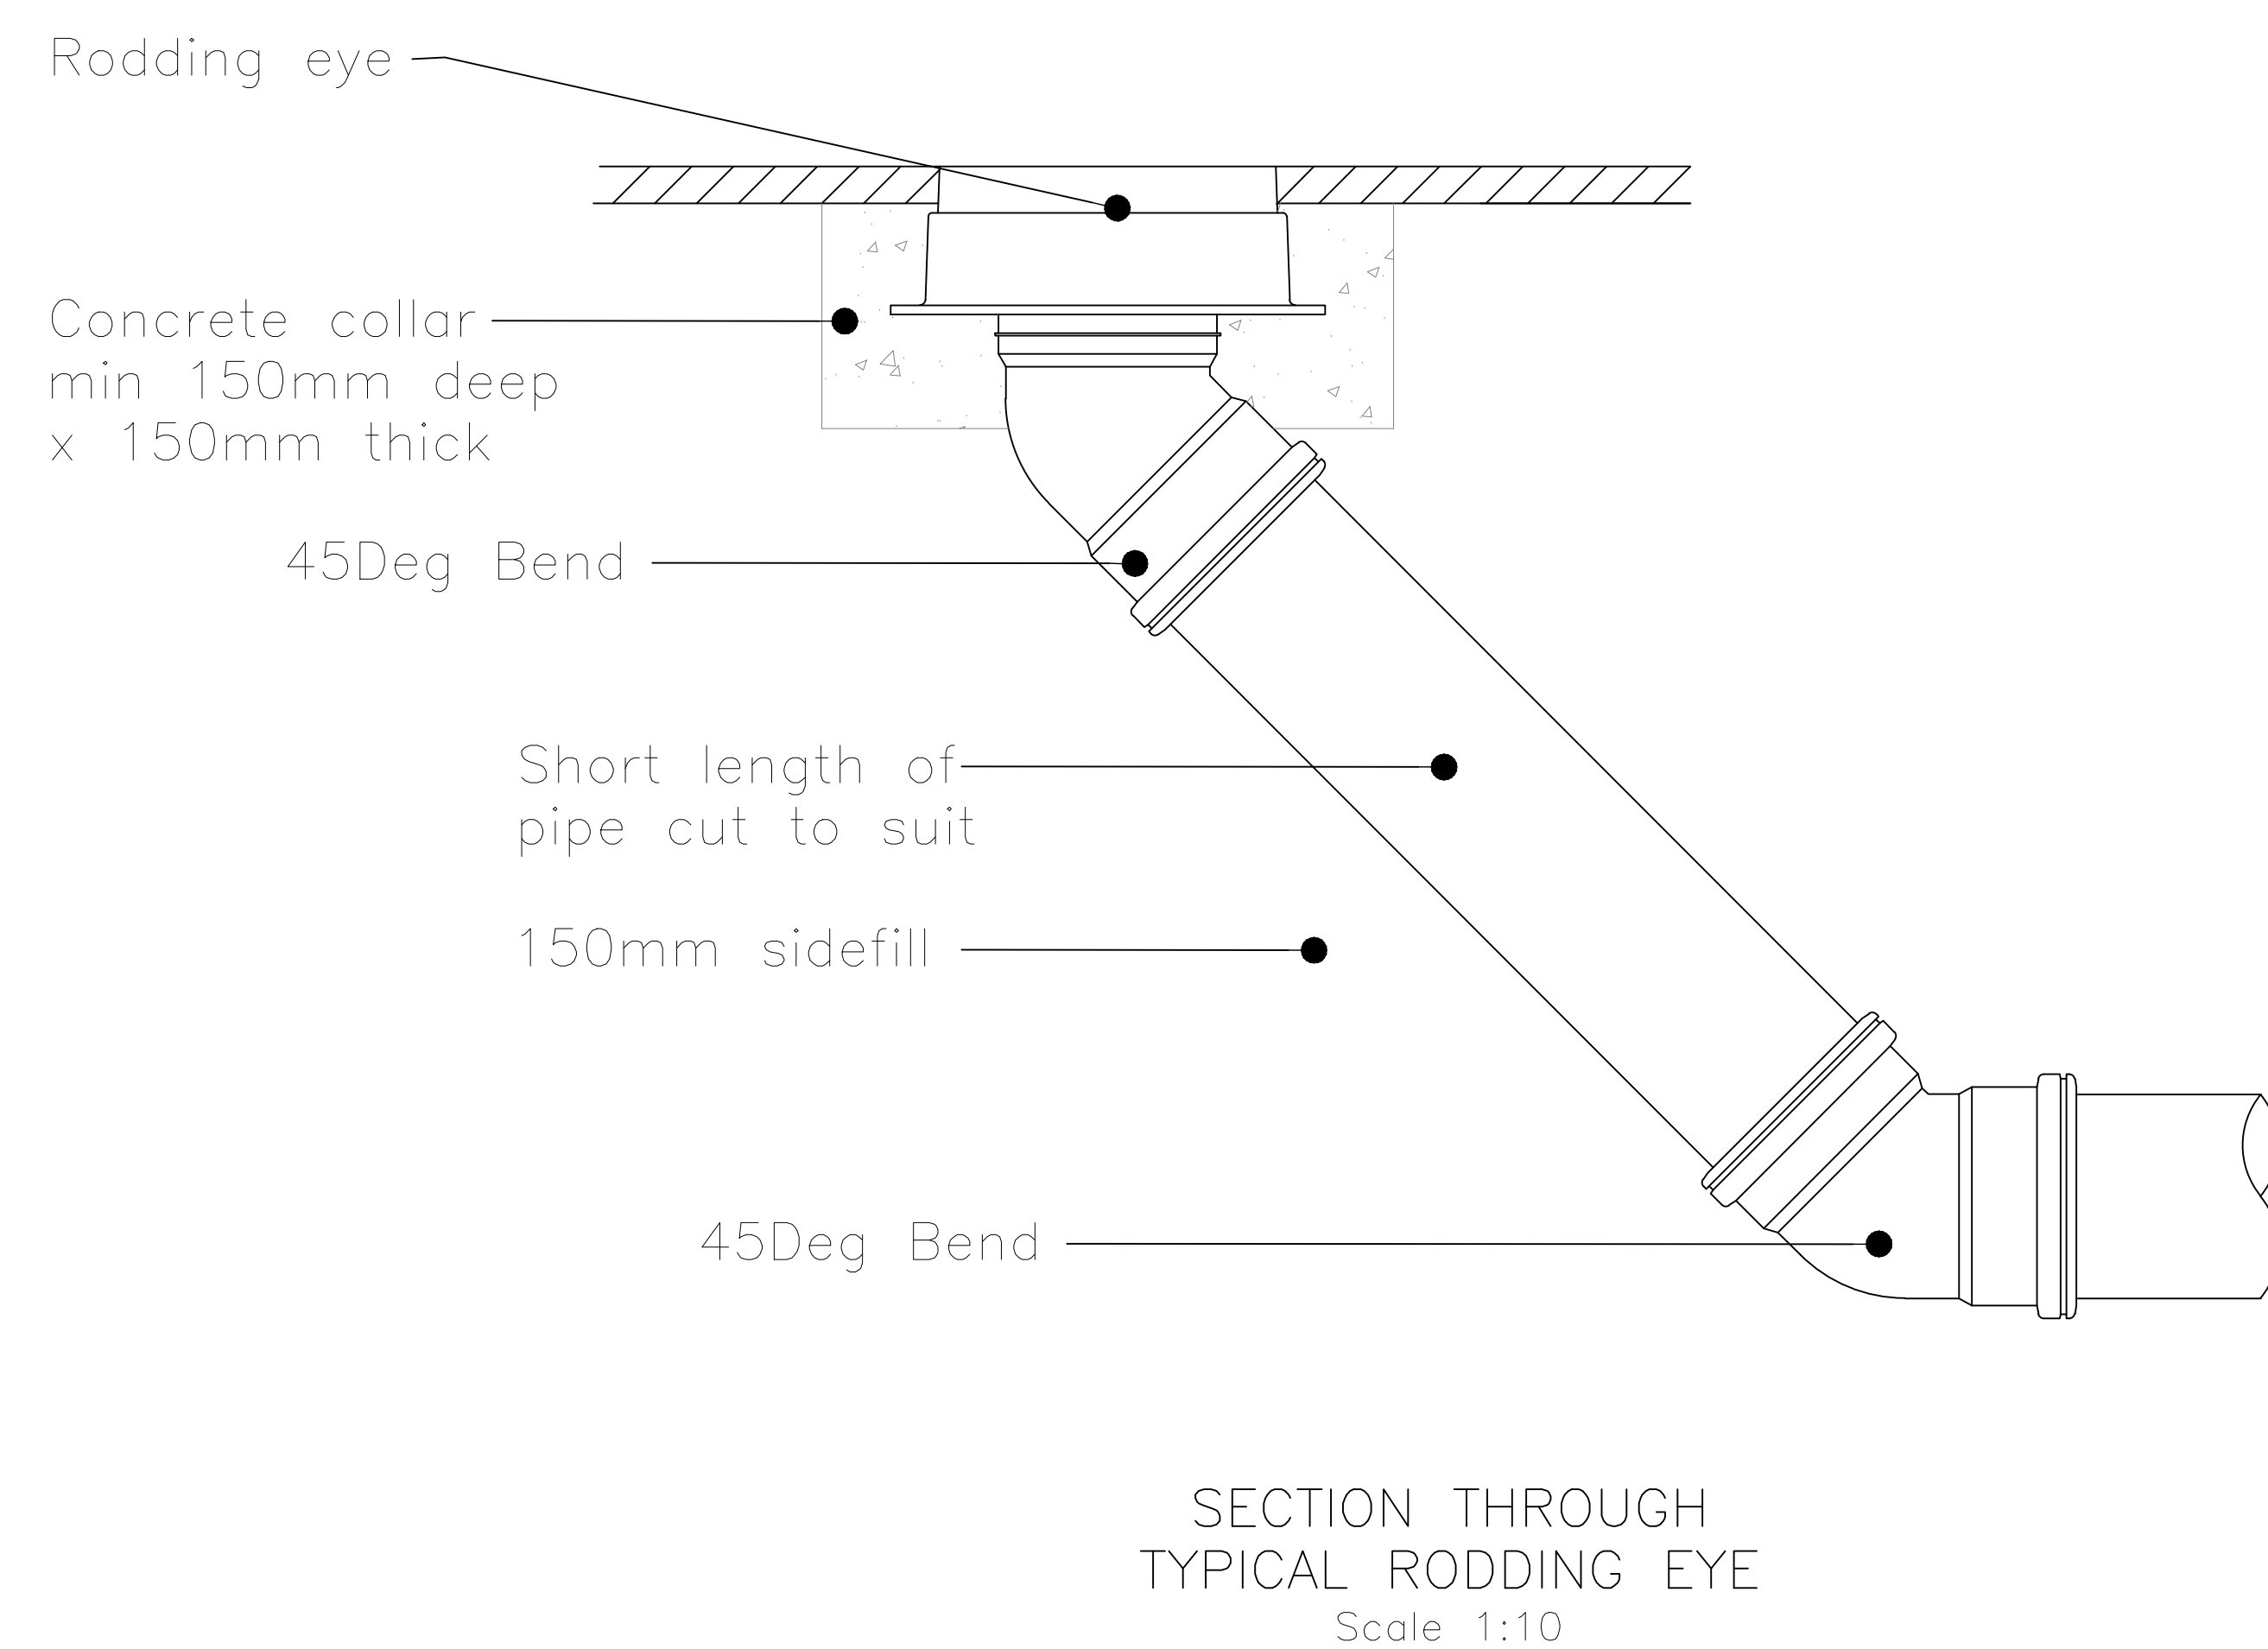


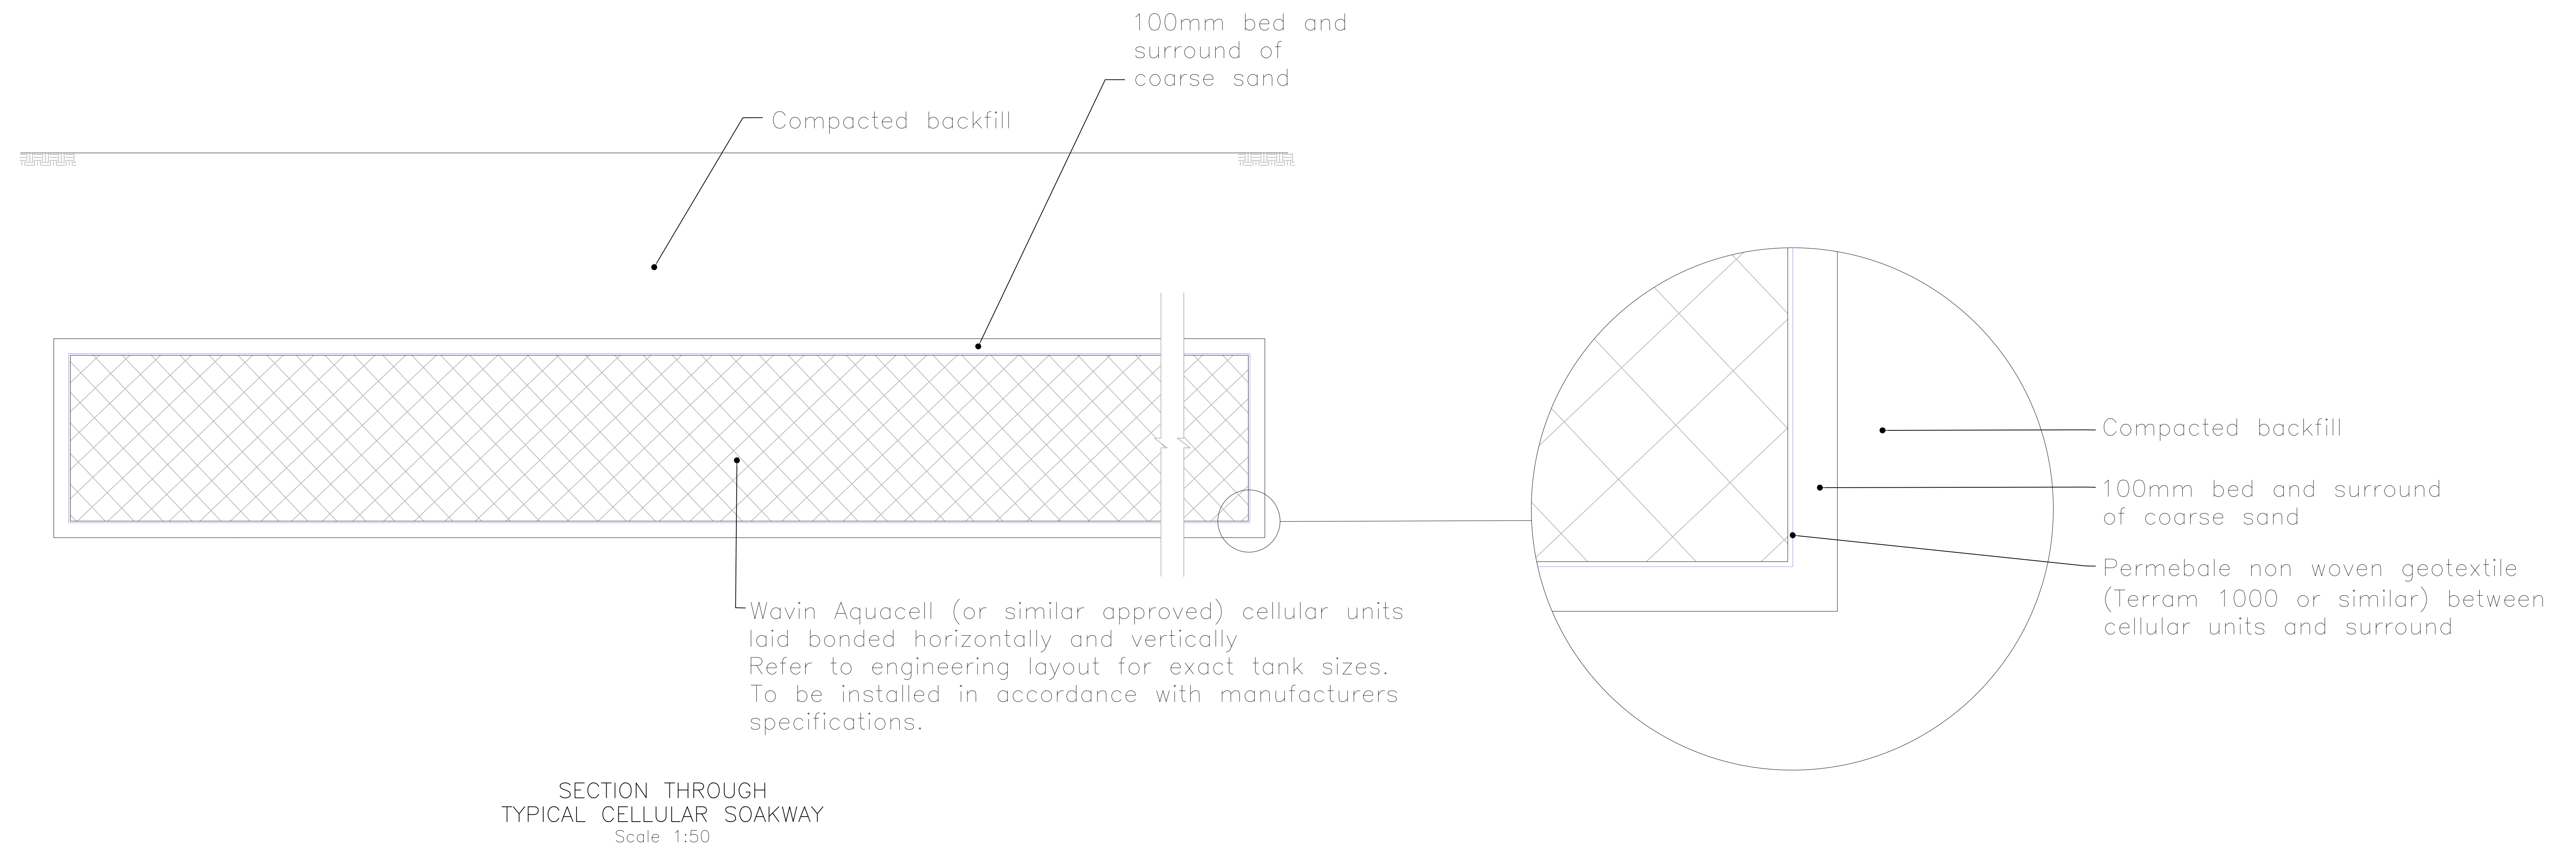

PRELIMINARY

REV. No.	DATE	DESCRIPTION	INITIALS
Client		MJA CONSULTING CIVIL AND STRUCTURAL ENGINEERS Monarch House, Barton Lane, Abingdon, Oxon, OX14 3NB Tel: 01235 555173 Fax: 01235 523226 	
Project		Westergate & Eastergate	
Title		Construction Details	
Scale		1:20@A3	Date Jul '26
Checked		TC	Drawn CP
		Drawing No.	Rev
		5655:27	—