



KEY:

Private Catchment Area +10%cc

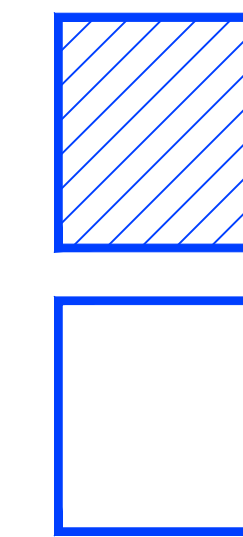

Shared Catchment Area

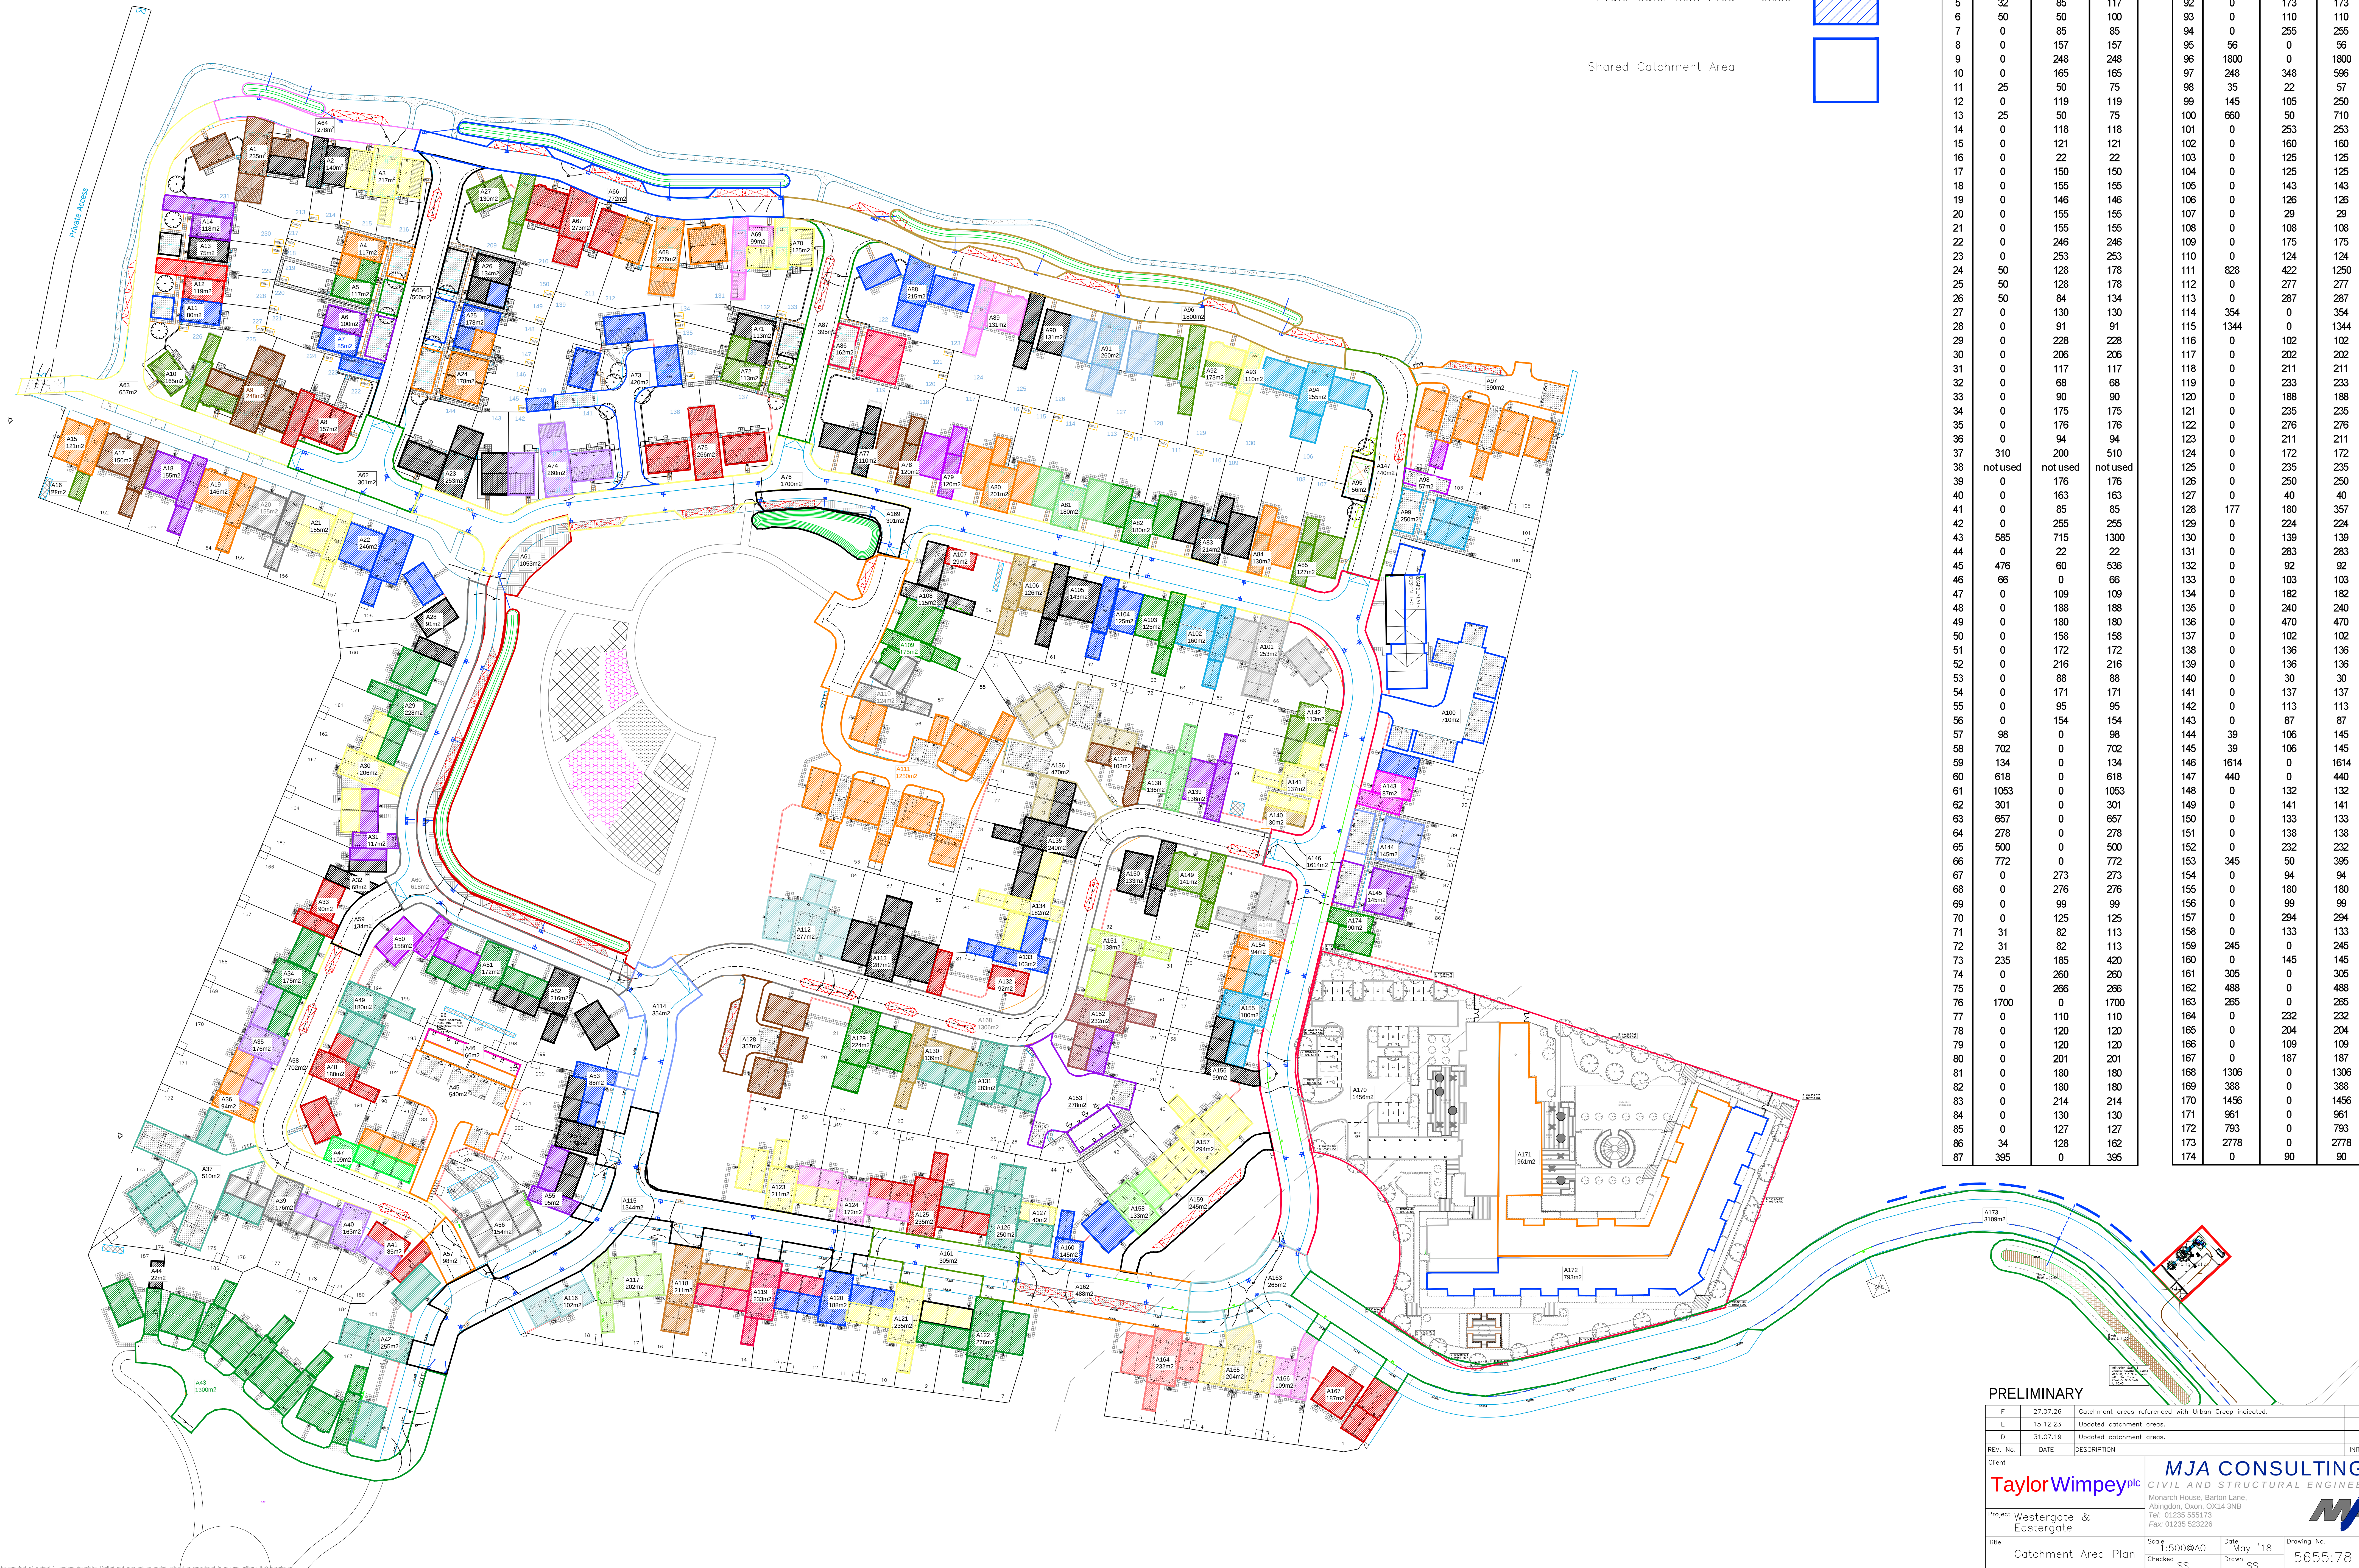

Area Ref	Shared Area m2 +0% UC	Private Area m2 +10% UC	Total Imp Area (m2)
1	0	235	235
2	0	140	140
3	0	217	217
4	32	85	117
5	32	85	117
6	50	50	100
7	0	85	85
8	0	157	157
9	0	248	248
10	0	165	165
11	25	50	75
12	0	119	119
13	25	50	75
14	0	118	118
15	0	121	121
16	0	22	22
17	0	150	150
18	0	155	155
19	0	146	146
20	0	155	155
21	0	155	155
22	0	246	246
23	0	253	253
24	50	128	178
25	50	128	178
26	50	84	134
27	0	130	130
28	0	91	91
29	0	228	228
30	0	206	206
31	0	117	117
32	0	68	68
33	0	90	90
34	0	175	175
35	0	176	176
36	0	94	94
37	310	200	510
38	not used	not used	not used
39	0	176	176
40	0	163	163
41	0	85	85
42	0	255	255
43	585	715	1300
44	0	22	22
45	476	60	536
46	66	0	66
47	0	109	109
48	0	188	188
49	0	180	180
50	0	158	158
51	0	172	172
52	0	216	216
53	0	88	88
54	0	171	171
55	0	95	95
56	0	154	154
57	98	0	98
58	702	0	702
59	134	0	134
60	618	0	618
61	1053	0	1053
62	301	0	301
63	657	0	657
64	278	0	278
65	500	0	500
66	772	0	772
67	0	273	273
68	0	276	276
69	0	99	99
70	0	125	125
71	31	82	113
72	31	82	113
73	235	185	420
74	0	260	260
75	0	266	266
76	1700	0	1700
77	0	110	110
78	0	120	120
79	0	120	120
80	0	201	201
81	0	180	180
82	0	180	180
83	0	214	214
84	0	130	130
85	0	127	127
86	34	128	162
87	395	0	395

Area Ref	Shared Area m2 +0% UC	Private Area m2 +10% UC	Total Imp Area (m2)
88	0	215	215
89	0	131	131
90	0	131	131
91	0	260	260
92	0	173	173
93	0	110	110
94	0	265	265
95	56	0	56
96	1800	0	1800
97	248	348	596
98	35	22	57
99	145	105	250
100	660	50	710
101	0	253	253
102	0	160	160
103	0	125	125
104	0	125	125
105	0	143	143
106	0	126	126
107	0	29	29
108	0	108	108
109	0	175	175
110	0	124	124
111	828	422	1250
112	0	277	277
113	0	287	287
114	354	0	354
115	1344	0	1344
116	0	102	102
117	0	202	202
118	0	211	211
119	0	233	233
120	0	188	188
121	0	235	235
122	0	276	276
123	0	211	211
124	0	172	172
125	0	235	235
126	0	250	250
127	0	40	40
128	177	180	357
129	0	224	224
130	0	139	139
131	0	283	283
132	0	92	92
133	0	103	103
134	0	182	182
135	0	240	240
136	0	470	470
137	0	102	102
138	0	136	136
139	0	136	136
140	0	30	30
141	0	137	137
142	0	113	113
143	0	87	87
144	39	106	145
145	39	106	145
146	1614	0	1614
147	440	0	440
148	0	132	132
149	0	141	141
150	0	133	133
151	0	138	138
152	0	232	232
153	345	50	395
154	0	94	94
155	0	180	180
156	0	99	99
157	0	294	294
158	0	133	133
159	245	0	245
160	0	145	145
161	305	0	305
162	488	0	488
163	265	0	265
164	0	232	232
165	0	204	204
166	0	109	109
167	0	187	187
168	1306	0	1306
169	388	0	388
170	1456	0	1456
171	961	0	961
172	793	0	793
173	2778	0	2778
174	0	90	90

PRELIMINARY

F	27.07.26	Catchment areas referenced with Urban Creep indicated.	SS
E	15.12.23	Updated catchment areas.	SS
D	31.07.19	Updated catchment areas.	SS
REV. No.	DATE	DESCRIPTION	INITIALS
Client	Taylor Wimpey plc		
Project	Westergate & Eastergate		
Title	Catchment Area Plan		
Scale	1:500 @ A0	Date	May '18
Checked	SS	Drawn	SS
Drawing No.	5655:78		
Rev	F		