


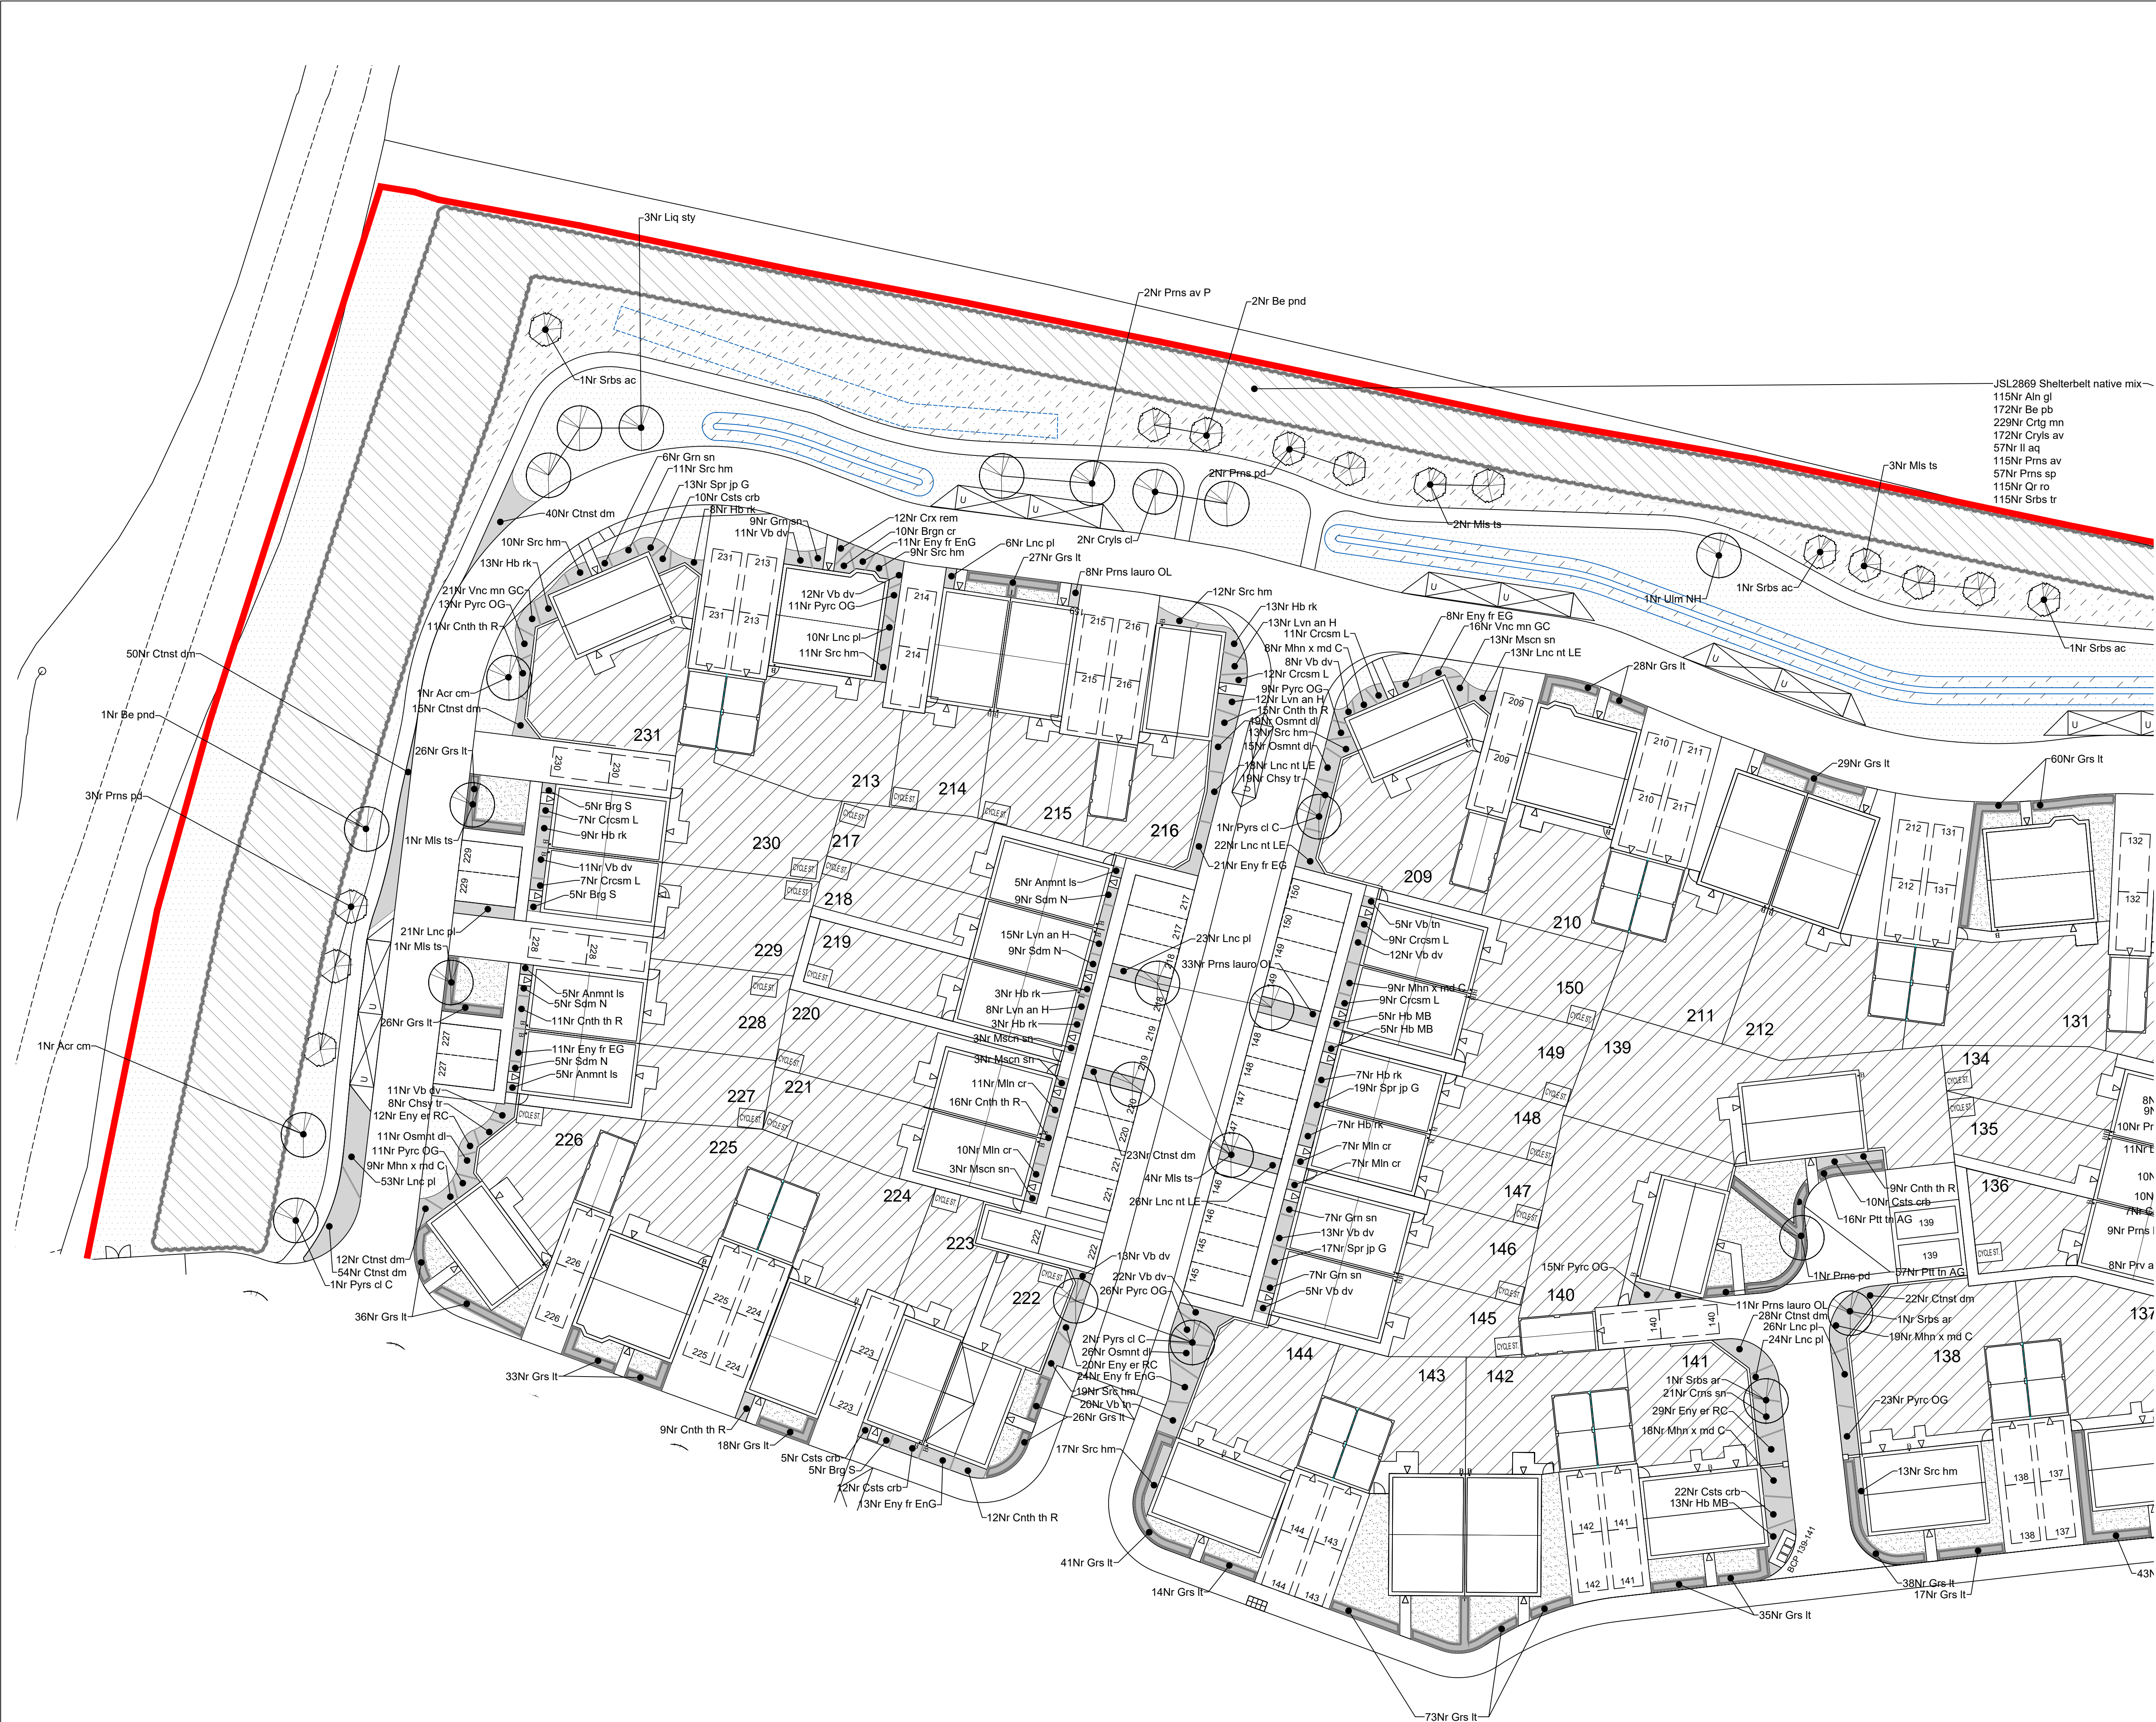

© 2019 RPS Group
Notes
1. This drawing has been prepared in accordance with the scope of RPS's appointment with its client and is subject to the terms and conditions of that appointment. RPS accepts no liability for any use of this document other than by its client and only for the purposes for which it was prepared and provided.
2. If received electronically it is the recipients responsibility to print to correct scale. Only written dimensions should be used.
3. Where applicable Ordnance Survey (c) Crown Copyright 2019
All rights reserved. Licence number 0100031673

KEY

SOFT LANDSCAPE

Proposed elements

- SEMI-MATURE TREE (20-25cm girth)
- EXTRA HEAVY STANDARD TREE (16-18cm girth)
- HEAVY STANDARD TREE (12-14cm girth)
- STANDARD TREE (8-10cm girth)
- ORNAMENTAL AMENITY SHRUB PLANTING
- NATIVE SHRUB MIX PLANTING
- ORNAMENTAL HEDGE
- MOWN AMENITY GRASS
- PRIVATE LAWN
- REAR GARDEN AREAS
- GENERAL MEADOW AREA
- SWALES

D	Swales updated	NJ	DC	05/24
C	Swales Added	JN	DC	05/24
B	Plot139/140 frontage adjusted to match conveyance.	SH	DC	01/22
A	Plot 222 update	NJ	DC	08/19
Rev	Description	By	CB	Date



Lakesbury House, Hittingbury Road, Chandlers Ford, Hampshire SO53 5SS
T: 02380 810 440 E: rpsso@rpsgroup.com

Client **Taylor Wimpey Southern Counties**

Project **Land at Nyton Nurseries Re - Plan Westergate**

Title **Detailed Planting Plan 1 of 2**

Status **For planning** Drawn By **JMB** PM/Checked by **NJ**

Job Ref **JSL2869** Scale @ A1 **1:250** Date Created **July 2019**

RPS Drawing / Figure Number **510** Rev **D**

rpsgroup.com