


PRINTED	ASSEMBLED	COLLECTED

*Internal use only

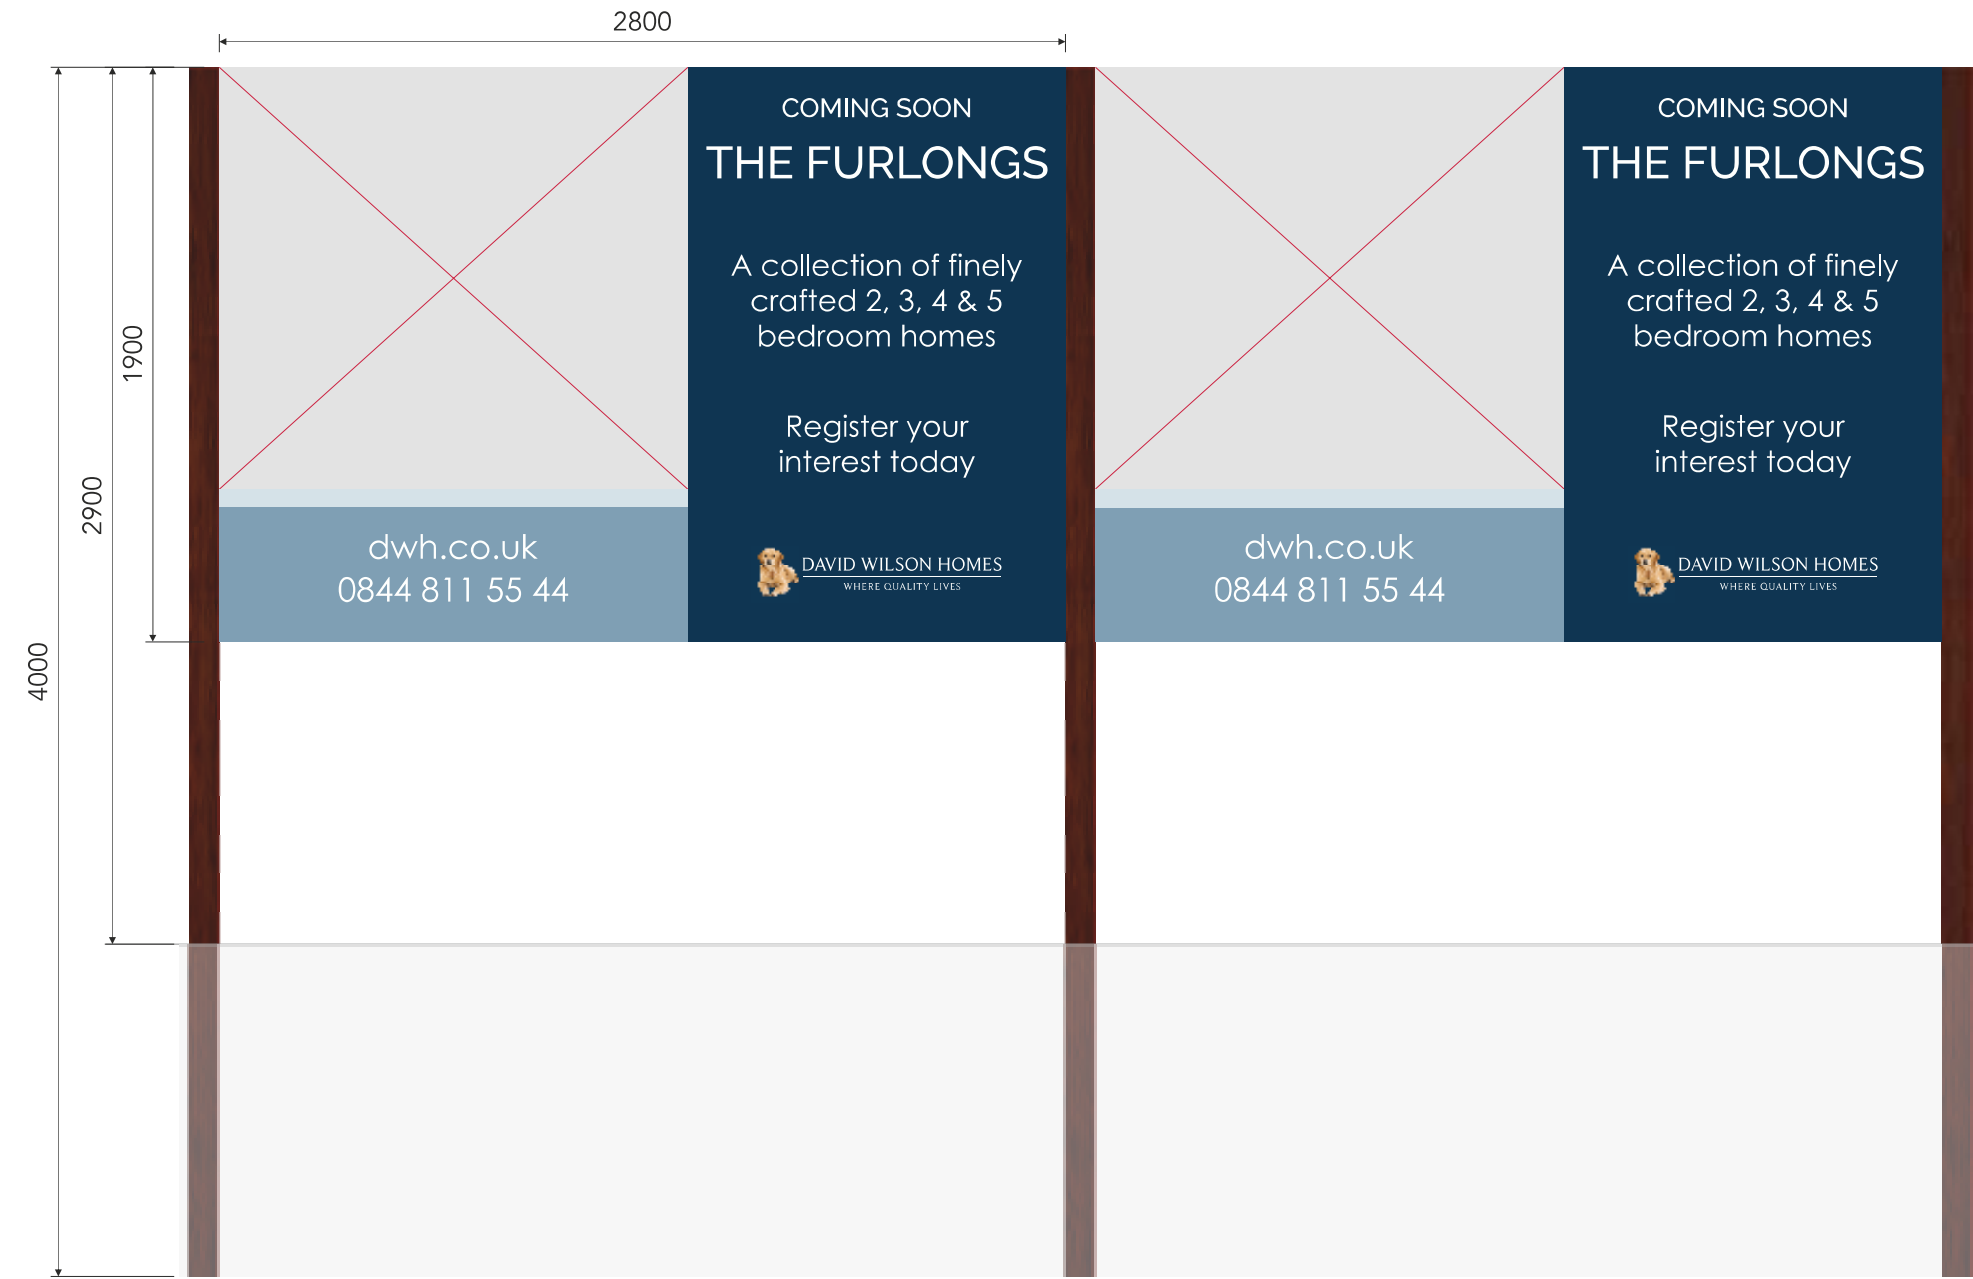


SIGN SPECIFICATION

To be aluminium tray with face applied digitally printed vinyl graphic.

1no. V-sign

CORE BLUE	PRINT: C100 M57 Y12 K66 PAINT: N/A VINYL: Digitally printed MATCH: N/A	SECOND BLUE	PRINT: C45 M16 Y9 K24 PAINT: N/A VINYL: Digitally printed MATCH: N/A	THIRD BLUE	PRINT: C17 M4 Y6 K4 PAINT: N/A VINYL: Digitally printed MATCH: N/A
RED	PRINT: C31 M87 Y66 K25 PAINT: N/A VINYL: Digitally printed MATCH: N/A	WHITE	PRINT: C0 M0 Y0 K0 PAINT: N/A VINYL: Digitally printed MATCH: N/A		

FONTS: Raleway Med (Sample TEXT 1234) Century Gothic (Sample TEXT 1234) Century Gothic Bold (Sample TEXT 1234)

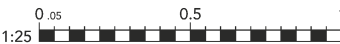

DRAWING NOTES ALL DIMENSIONS ARE IN MILLIMETRES (mm) AND WITHIN ± 3mm UNLESS OTHERWISE SPECIFIED. DO NOT SCALE FROM DRAWING. ALL COLOURS ARE INDICATIVE AND MAY NOT BE AN EXACT MATCH OF FINAL PRODUCT COLOUR. ALL CONSTRUCTION RELATED PRODUCTS TO QUALITY REQUIREMENT EN 1090 EXC 2, UNLESS OTHERWISE SPECIFIED BY A WELDING SYMBOL. IN ACCORDANCE WITH EN 22553 ALL FILLET WELDS WILL BE A MINIMUM LEG LENGTH OF 5MM. REVISION NOTES ARE RELATIVE TO THE INDIVIDUAL PAGE WRITTEN ON.	REV	DESCRIPTION	DATE	DESIGNER	CLIENT	SIGN	
	00	Initial proposal	24-03-17	A.Almasi	David Wilson Homes	EXT 001 - MSM	
	01	Site name changed	03-04-17	DATE	SITE ADDRESS The Furlongs Hook Lane, Westergate West Sussex	DWG No.	REV
	02	Amended text	22-05-17	24-03-17		001288	04
	03	Item 2 removed	16-06-17	© THIS DRAWING/DESIGN IS COPYRIGHTED AND IS THE PROPERTY OF PEARCE SIGNS LTD. IT IS TO BE USED BETWEEN THEMSELVES AND THE CLIENT AND ANY REPRODUCTION WITHOUT WRITTEN PERMISSION IS STRICTLY PROHIBITED.		SCALE @A3 1:25	SHEET 2
	04	Post size changed	27-06-17				