


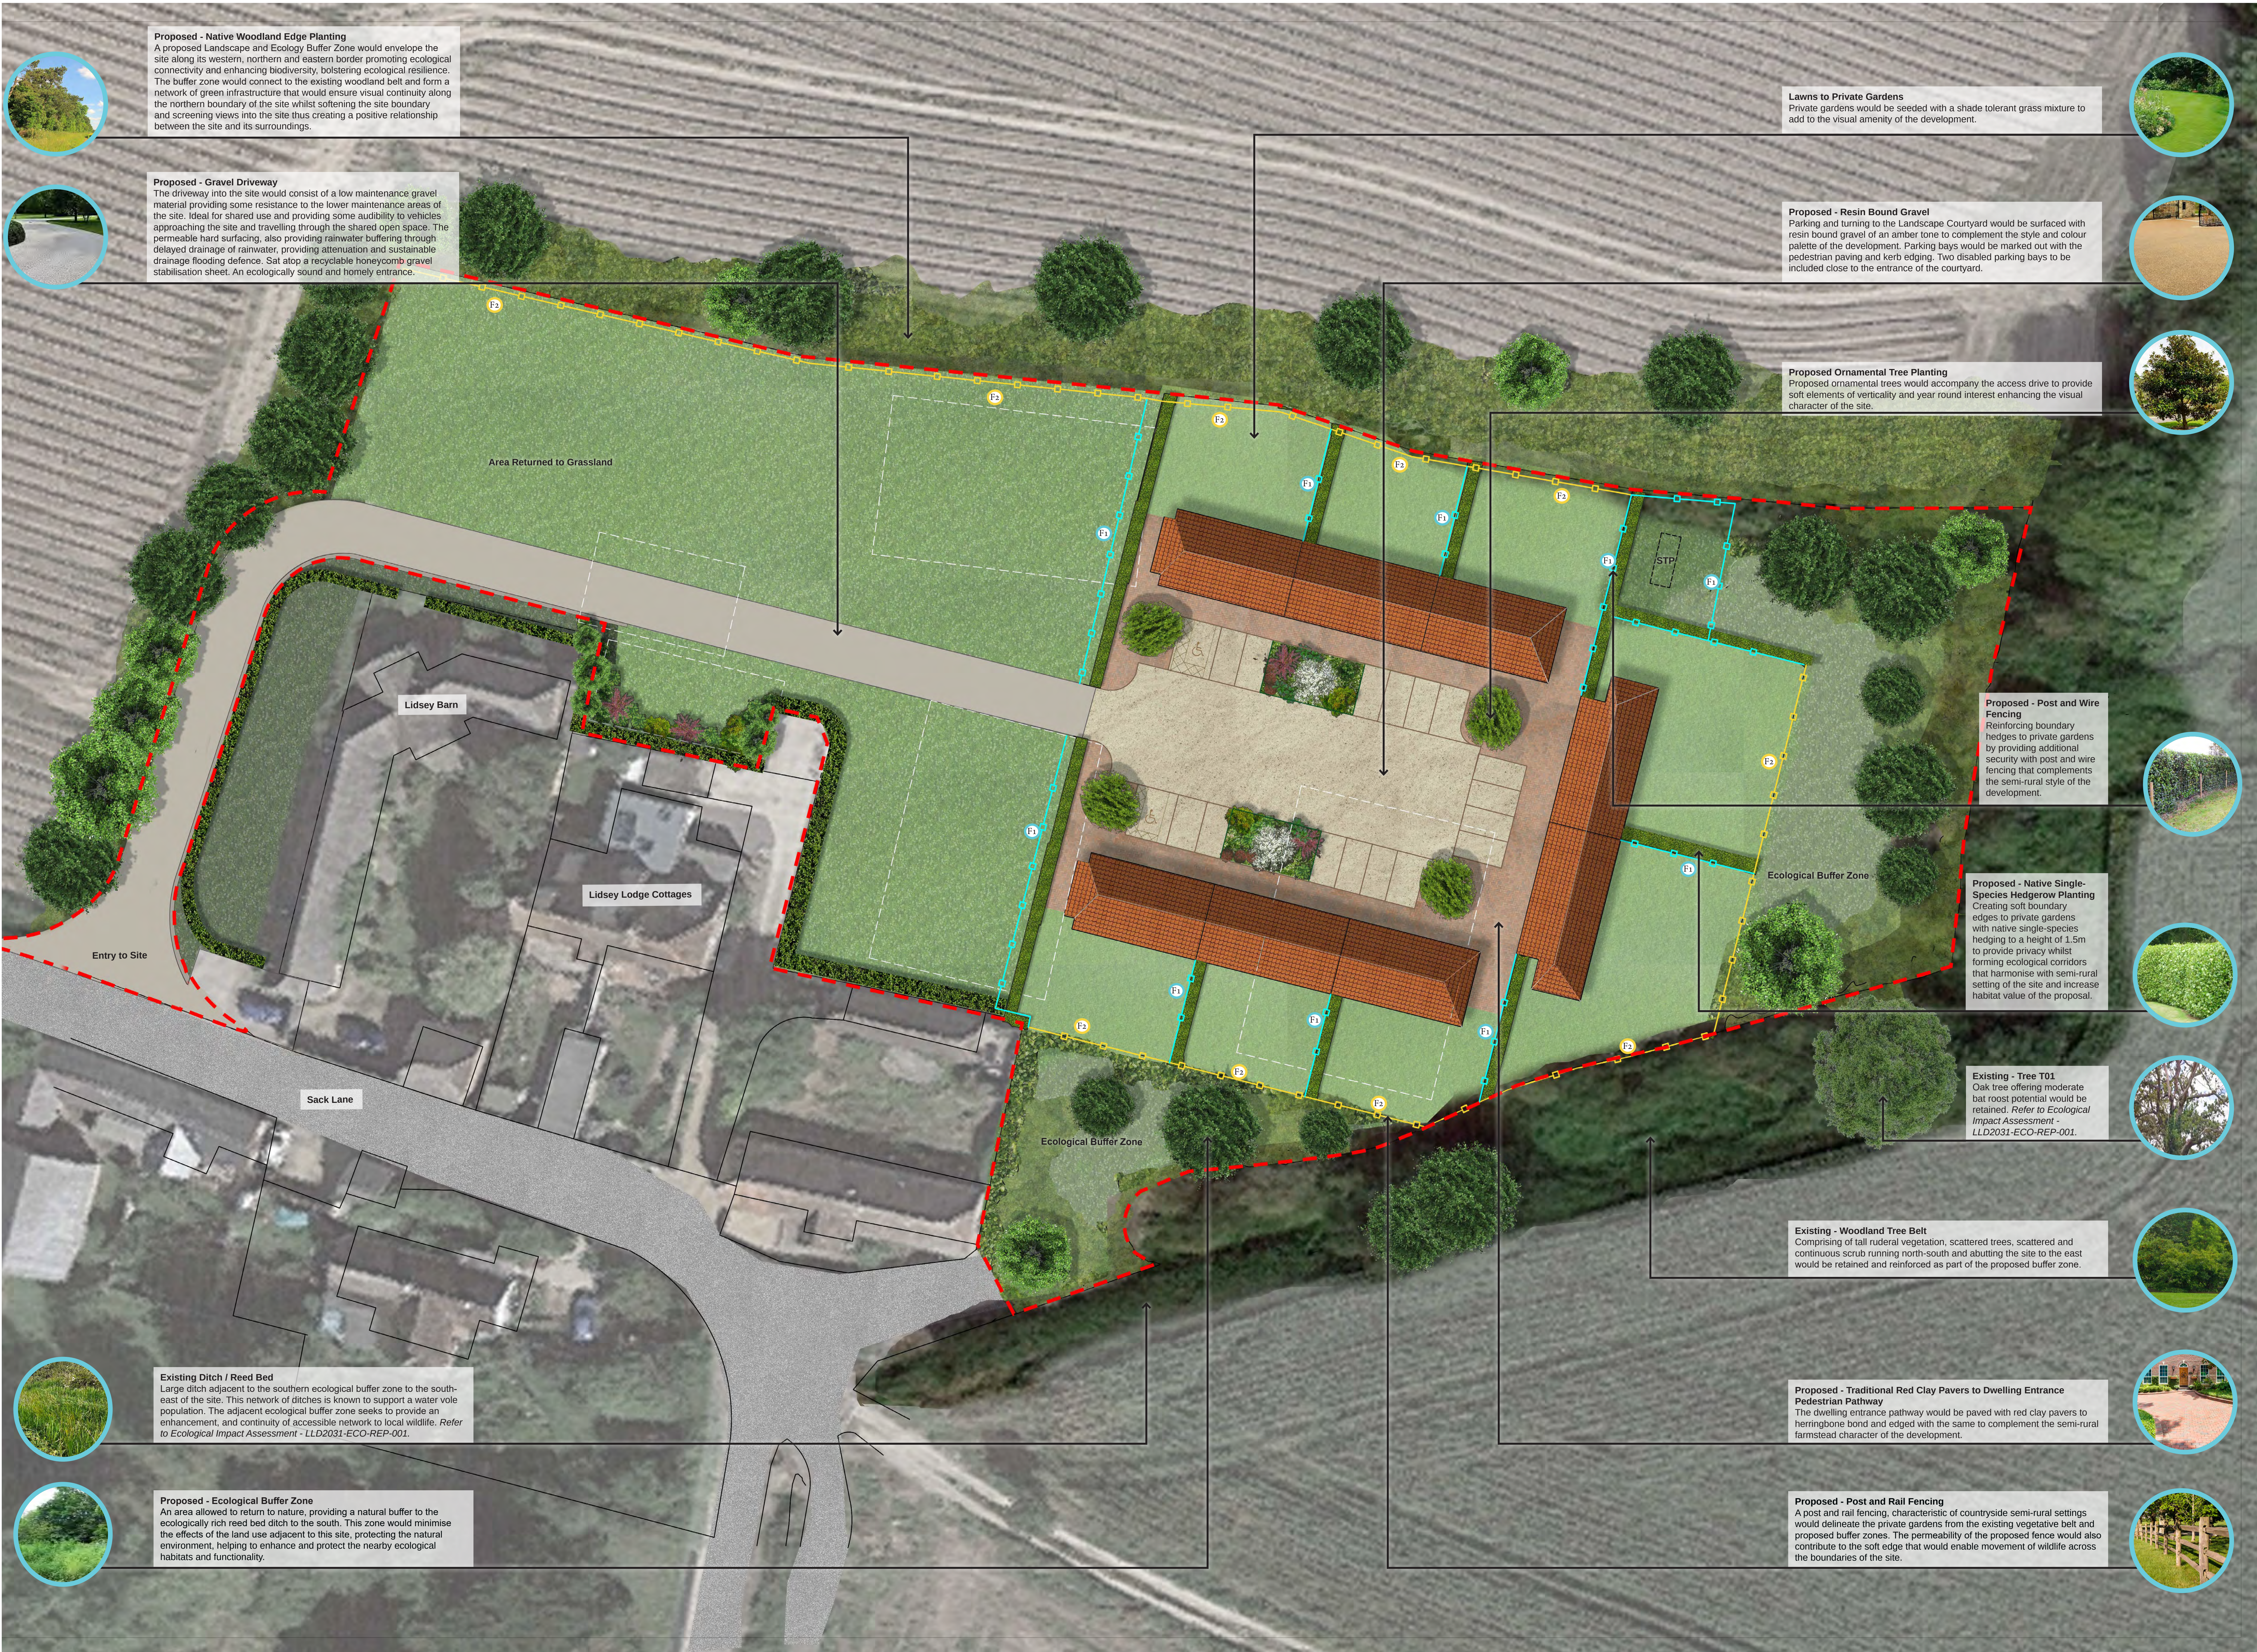

LEGEND

Site Boundary.

Existing Woodland Belt.

Existing Wooded Ditch

Existing Oak Tree to be Retained, T01.

Proposed Soft Landscape

Proposed Native Tree Planting.

Proposed Ornamental Tree Planting.

Proposed Native Understorey Shrub Planting.

Proposed Native Single Species Hedgerow Planting.

Proposed Specimen Shrub Planting.

Native Species Wildflower Planting

Grassed / Turfed Lawn

Hard Landscape

Proposed Gravel Private Driveway Surfacing.

Proposed Resin-Bound Gravel Surface to Car Park Spaces.

Proposed Permeable Block Paving to Patios and Entry Pathways to Dwellings.

Proposed Post and Wire Fencing.

Proposed Post and Rail Fencing.

PLANNING ISSUE

Rev	Description	Date	Initials
04	Planning Issue	27.05.21	GL
03	Planning Issue	12.04.21	ML
02	Planning Issue	02.03.21	GL
01	Planning Issue	01.03.21	GL
00	Draft Issue	03.07.20	ML

LIZARD
Landscape Design and Ecology

The Old Bank, 34 South Street, Tarring, Worthing, West Sussex, BN14 7JH
T: 01903 214031 E: land@lizarddesignandecology.com W: www.lizarddesignandecology.com

Client

Mr J Langmead

Project Title

Lidsey Lodge Farm
Sack lane, Lidsey

Drawing Title

Landscape Masterplan Strategy

Scale	Drawn	Approved	Date
1:200@A0	ML	JJ	03.07.20

Drawing No.	Revision
LLD2031-LAN-DWG-001	04

Landscape Masterplan Strategy
Sack Lane, Lidsey