




Check all levels and dimensions on site and co-ordinate with all other contract documentation before ordering or carrying out work on site. These drawings and designs are the copyright thereof and the property of Studio 15 Architects. No part of these drawings may be reproduced without written permission from Studio 15 Architects.

01 Main House- view 1 from Hook Lane


02 Main House - view 2 from Hook Lane

03 Main House - view from rear garden

Existing windows
to be removed

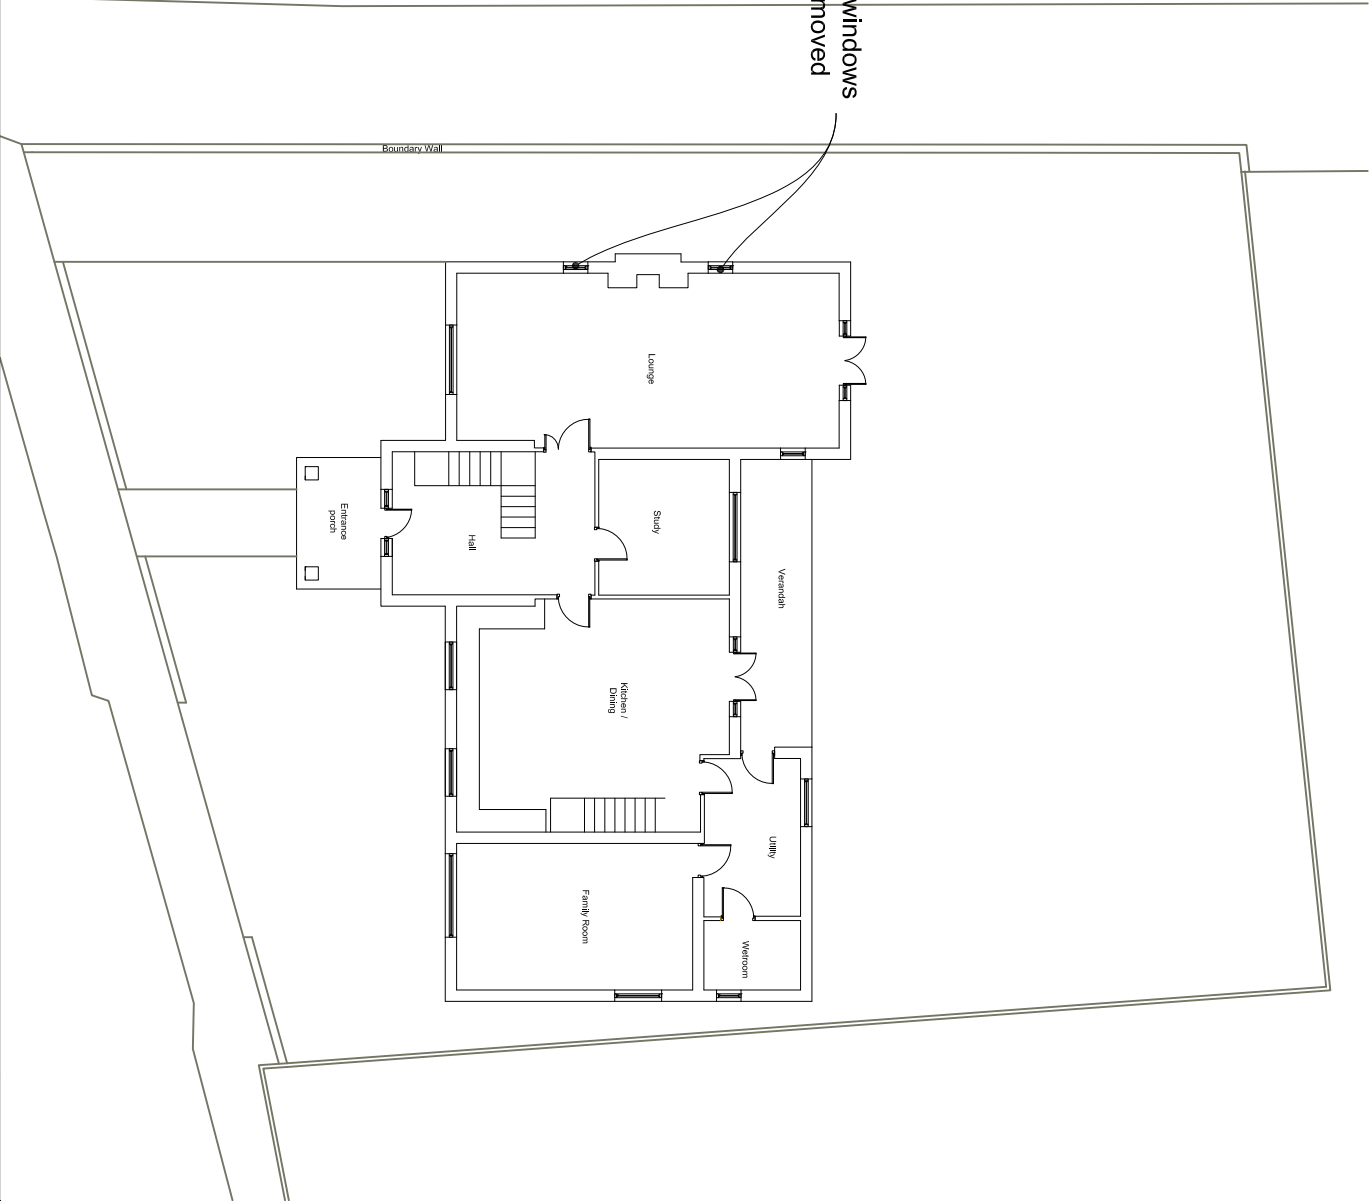

05 Existing Upper Floor Plan

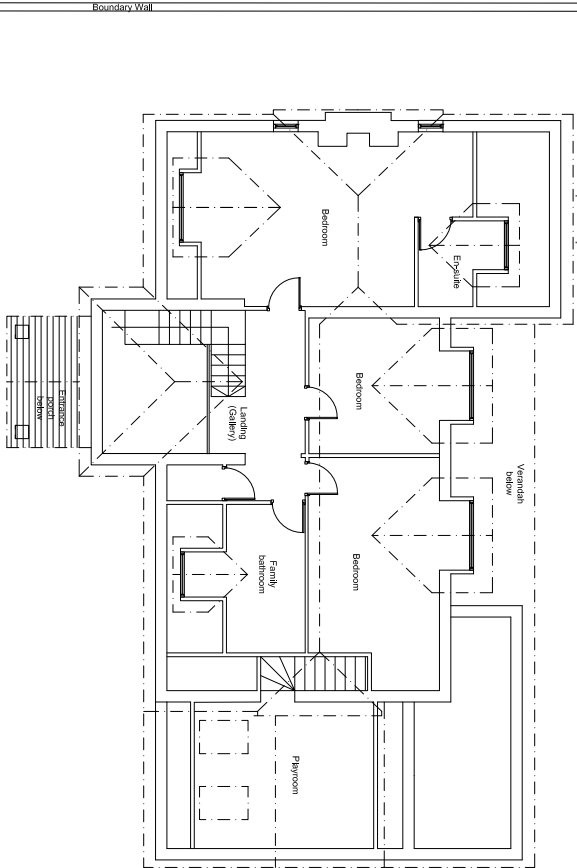


1:200

Existing walls to be retained

Existing built fabric to be removed

Proposed walls

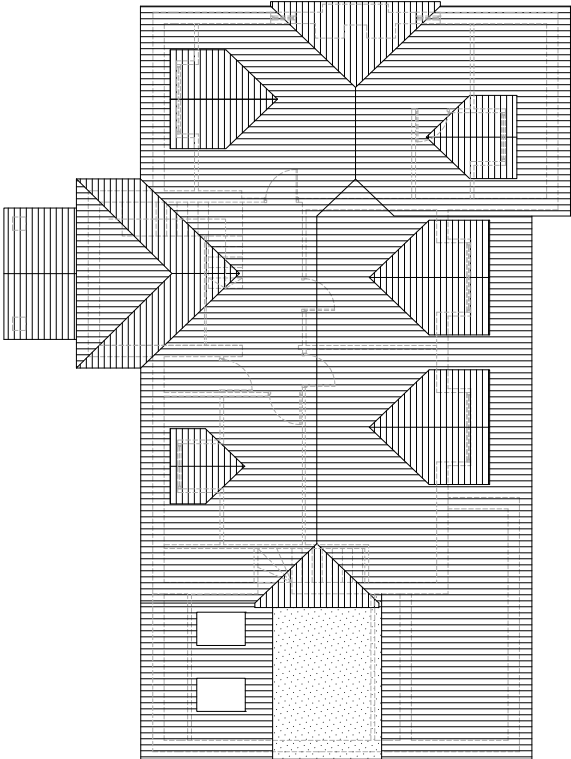

04 Existing Ground Floor Plan

1:200

06 Existing Roof Plan

1:200

Ms Alexia Brooke
Mayaro House, Hook Lane
Aldingbourne, Chichester
PO20 3TE

Proposed Garage Extension

Project Ref: AIBR
Date: 07.03.2018
Drawing Number: A102
Scale: As Stated at A3
Drawn: SDS-Checked: MR

PLANNING ISSUE