

Check all levels and dimensions on site and co-ordinate with all other contract documentation before ordering or carrying out work on site. These drawings and designs are the copyright thereof and the property of Studio 15 Architects. No part of these drawings may be reproduced without written permission from Studio 15 Architects.

Metres
1:200

Metres
1:100



05 Proposed front view 1




06 Proposed side view 1

Existing walls to be retained

Existing built fabric to be removed


Proposed elements

Existing boundary wall

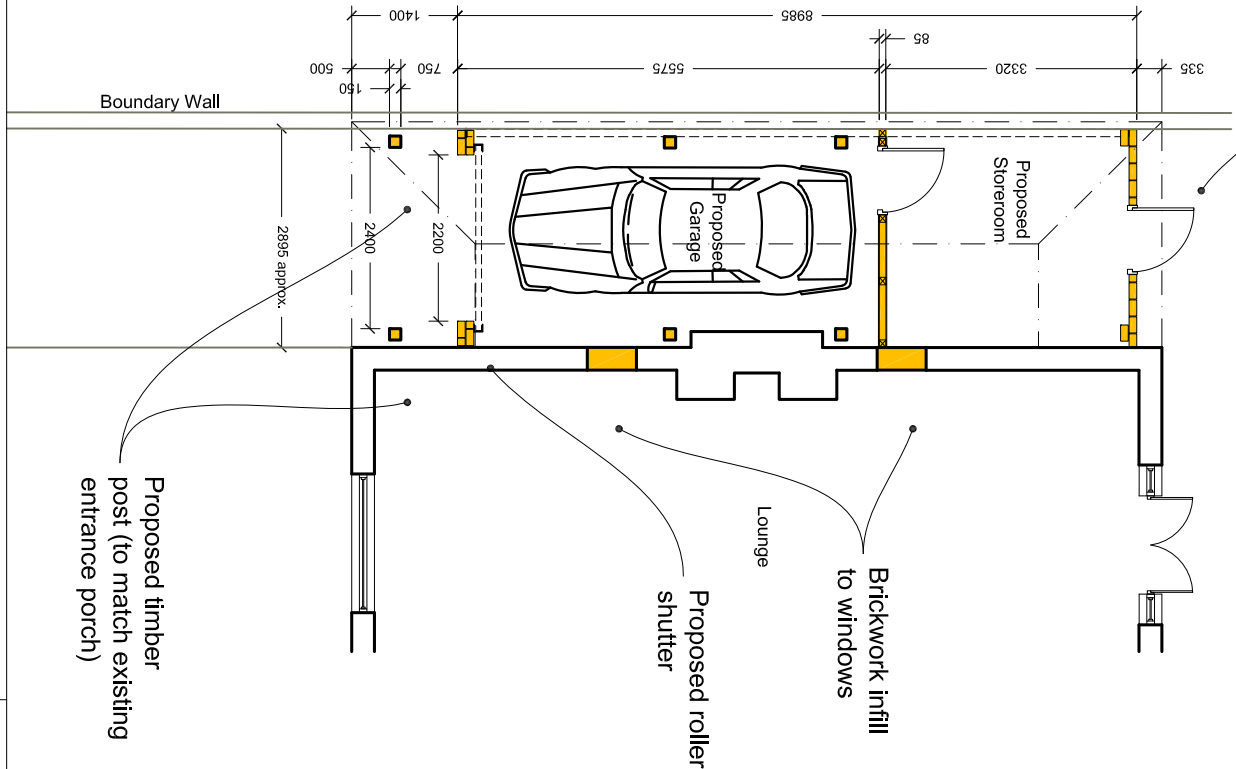


02 Detail 1: Proposed (part) Plan - Garage 1:100

01 Proposed Ground Floor Plan 1:200

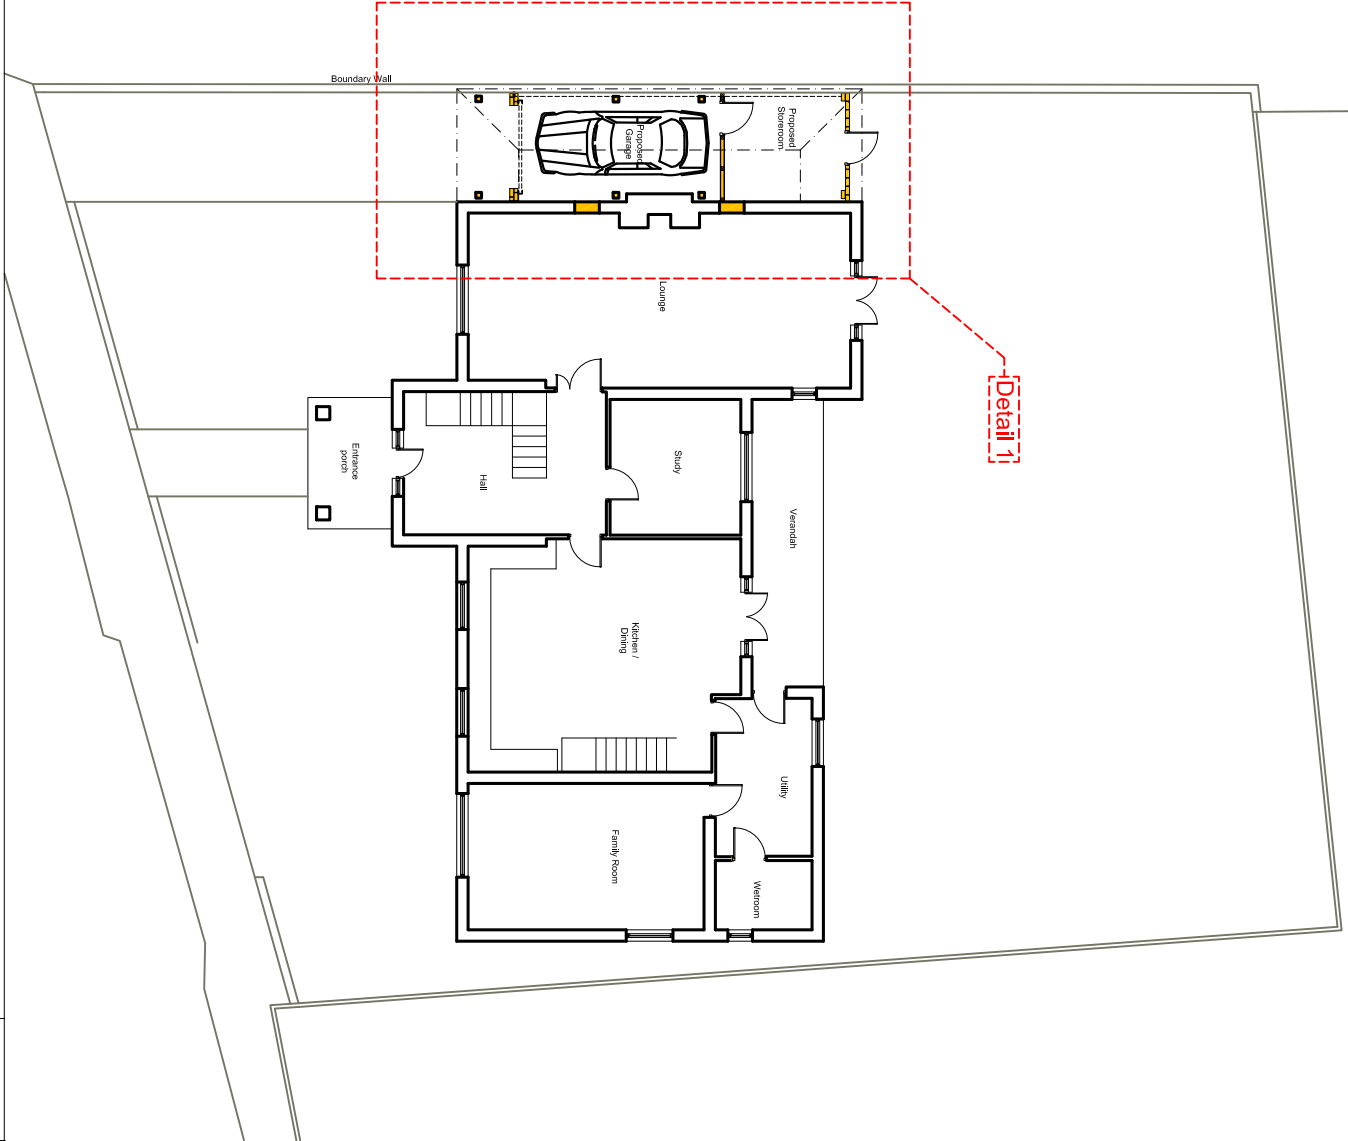


Proposed crown roof

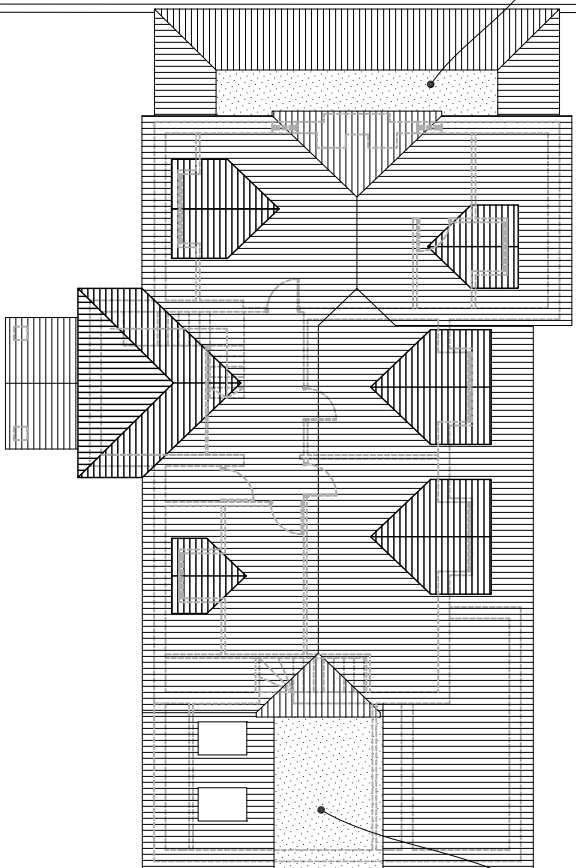

Existing crown roof

03 Proposed Upper Floor Plan 1:200

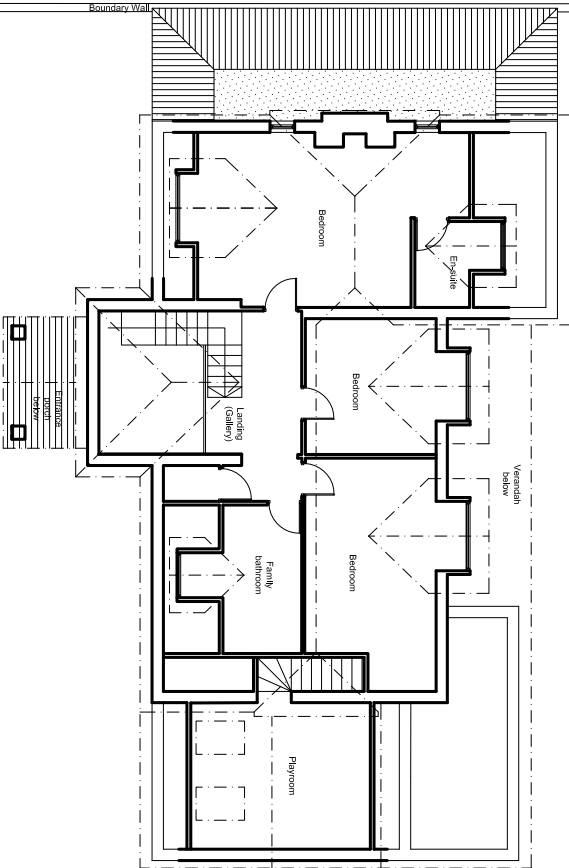

04 Proposed Roof Plan 1:200

Rev. no. Description date
A Details revised to reflect client comments 24.06.18

STUDIO15 ARCHITECTS
31, Orchard Avenue
Worthing
West Sussex
BN1 4 7PY
07894306373
mail@studio15architects.co.uk
www.studio15architects.co.uk

Ms Alexia Brooke
Site Manager
Mayaro House, Hook Lane
Aldingbourne, Chichester
PO20 3TE

Project Name
Proposed Garage Extension

Project Ref: AIBR
Date: 07.03.2018 Drawing Number:
Scale: As Stated at A3 A102-A
Drawn: SDS Checked: MR