


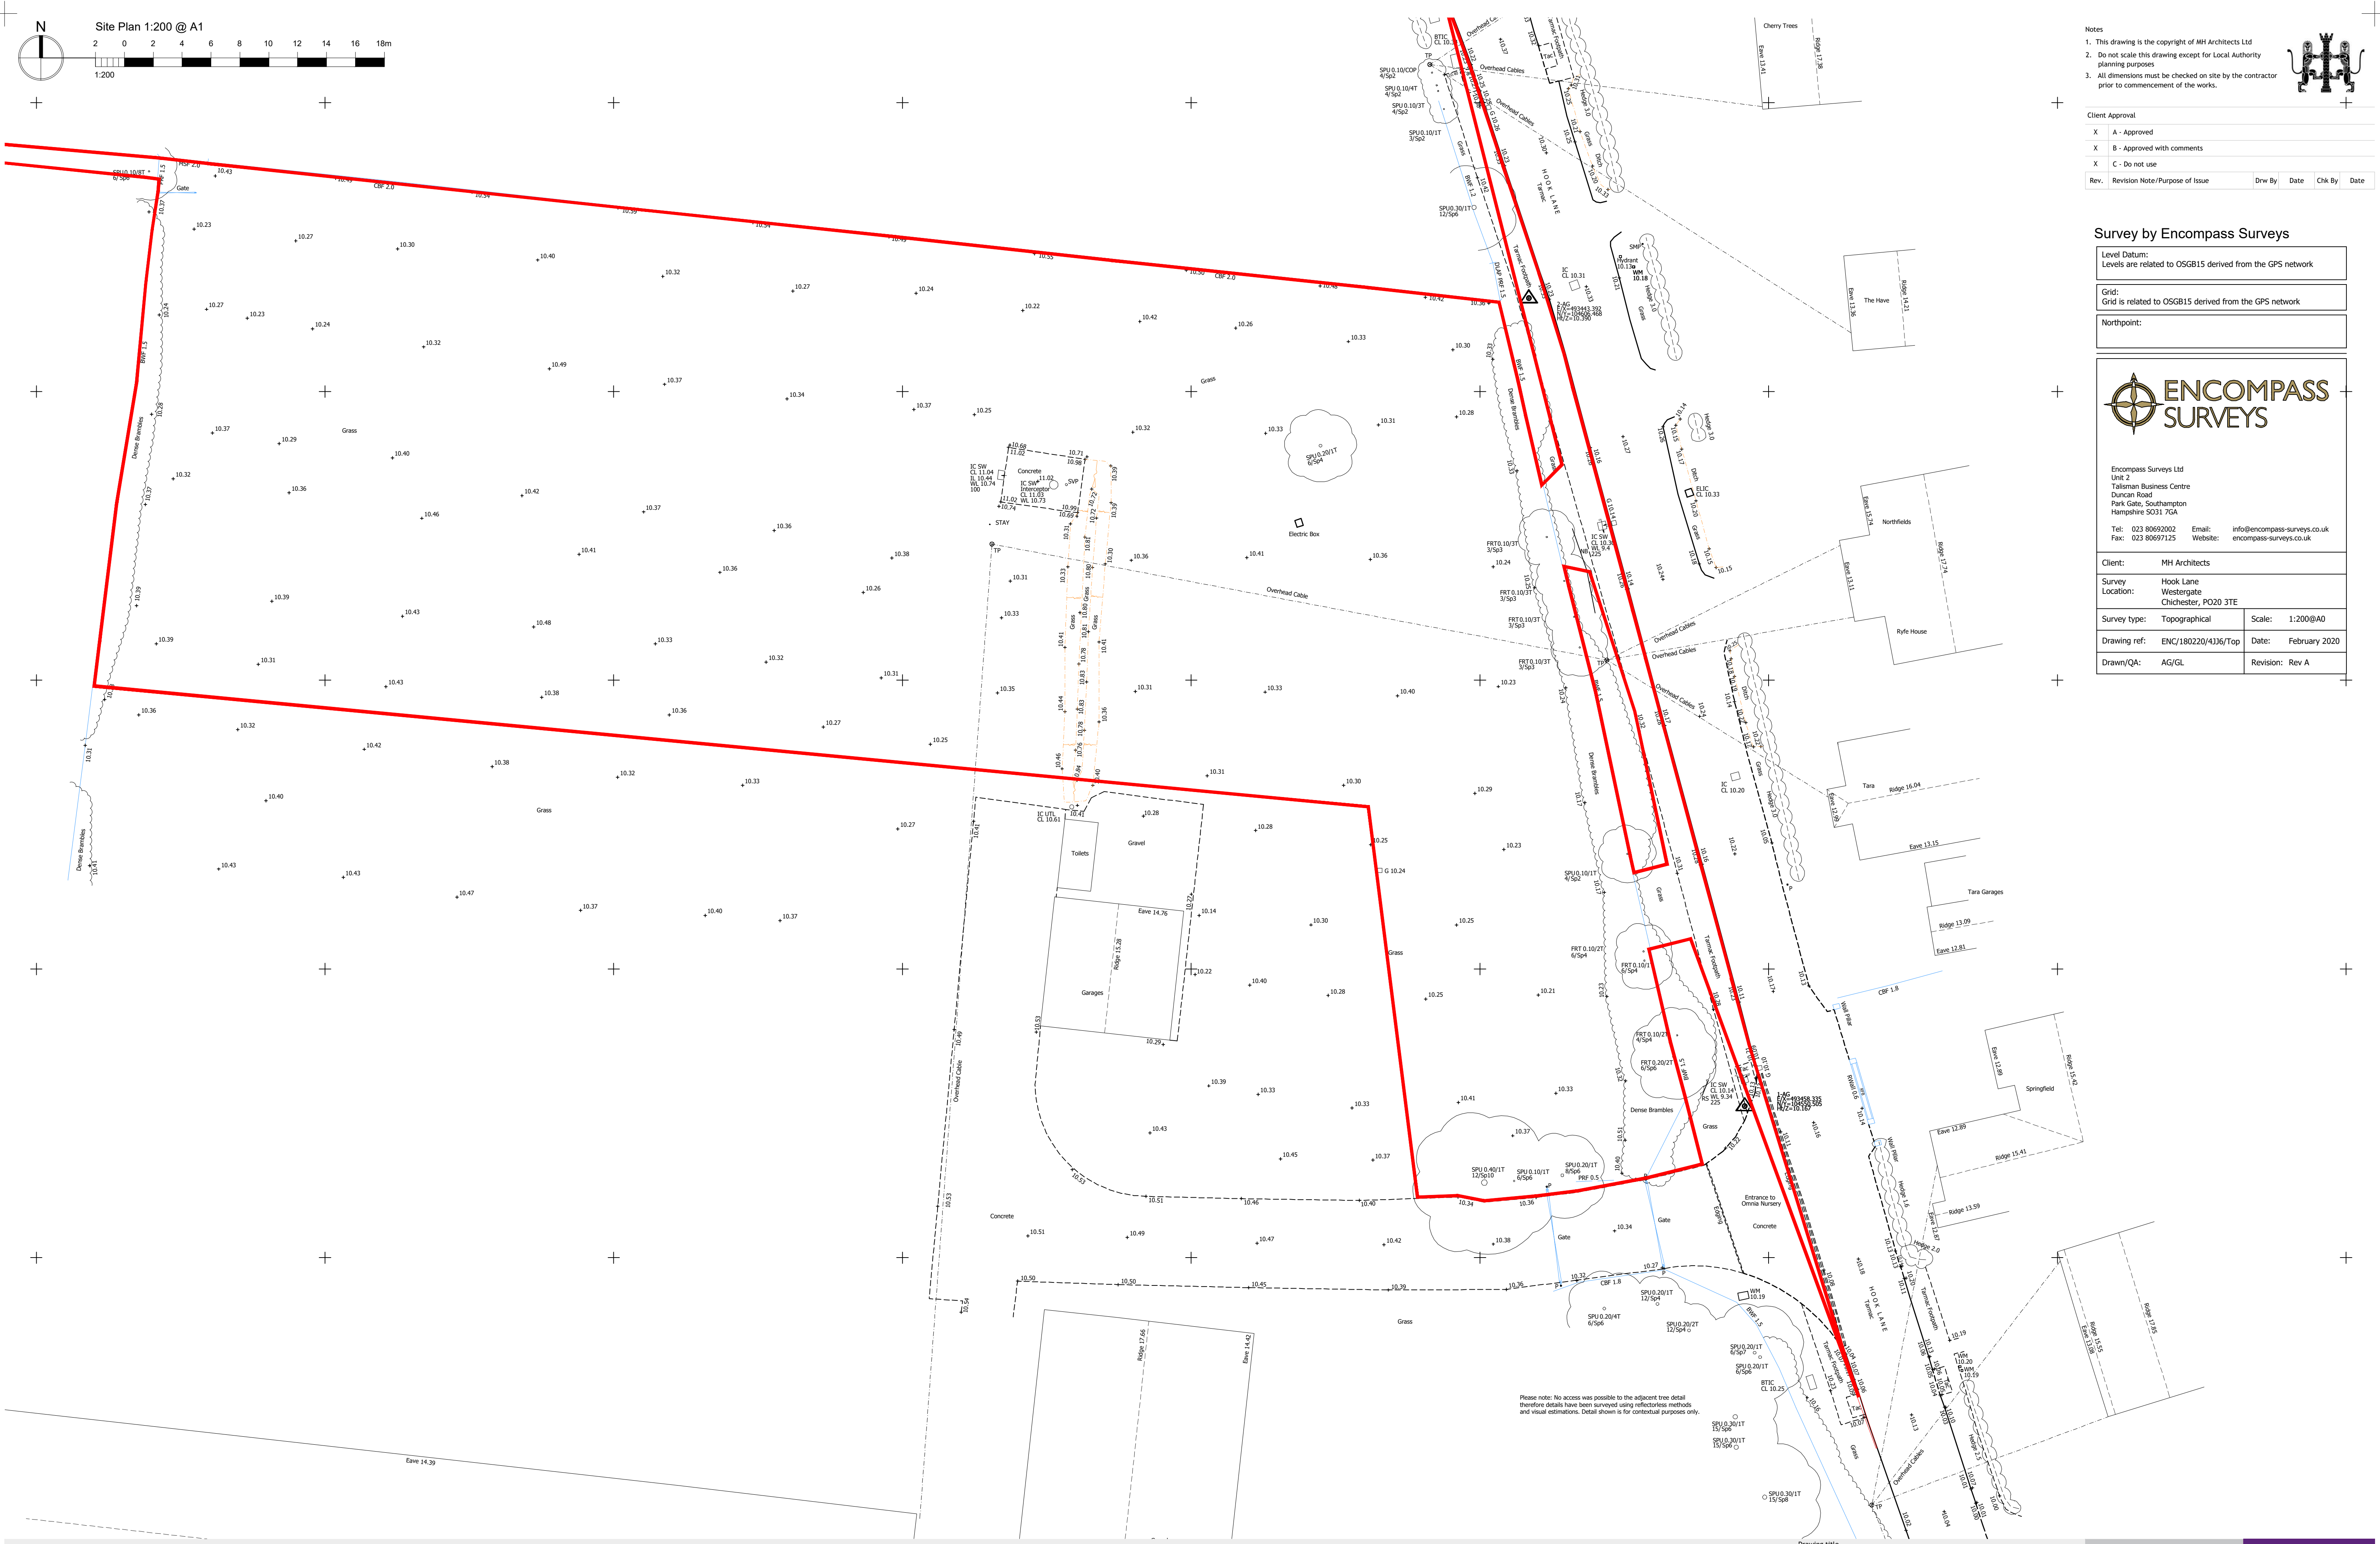

Notes

1. This drawing is the copyright of MH Architects Ltd

2. Do not scale this drawing except for Local Authority planning purposes

3. All dimensions must be checked on site by the contractor prior to commencement of the works.

Client Approval					
X	A - Approved				
X	B - Approved with comments				
X	C - Do not use				
Rev.	Revision Note/Purpose of Issue	Drawn By	Date	Chk By	Date

Survey by Encompass Surveys

Level Datum: Levels are related to OSGB15 derived from the GPS network
Grid: Grid is related to OSGB15 derived from the GPS network
Northpoint:

Encompass Surveys Ltd

Unit 2,
Talisman Business Centre
Duncan Road
Park Gate, Southampton
Hampshire SO31 7GA

Tel: 023 80692002 Email: info@encompass-surveys.co.uk
Fax: 023 80697125 Website: encompass-surveys.co.uk

Client:	MH Architects		
Survey Location:	Hook Lane Westergate Chichester, PO20 3TE		
Survey type:	Topographical	Scale:	1:200@A0
Drawing ref:	ENC/180220/4136/Top	Date:	February 2020
Drawn/QA:	AG/GL	Revision:	Rev A