


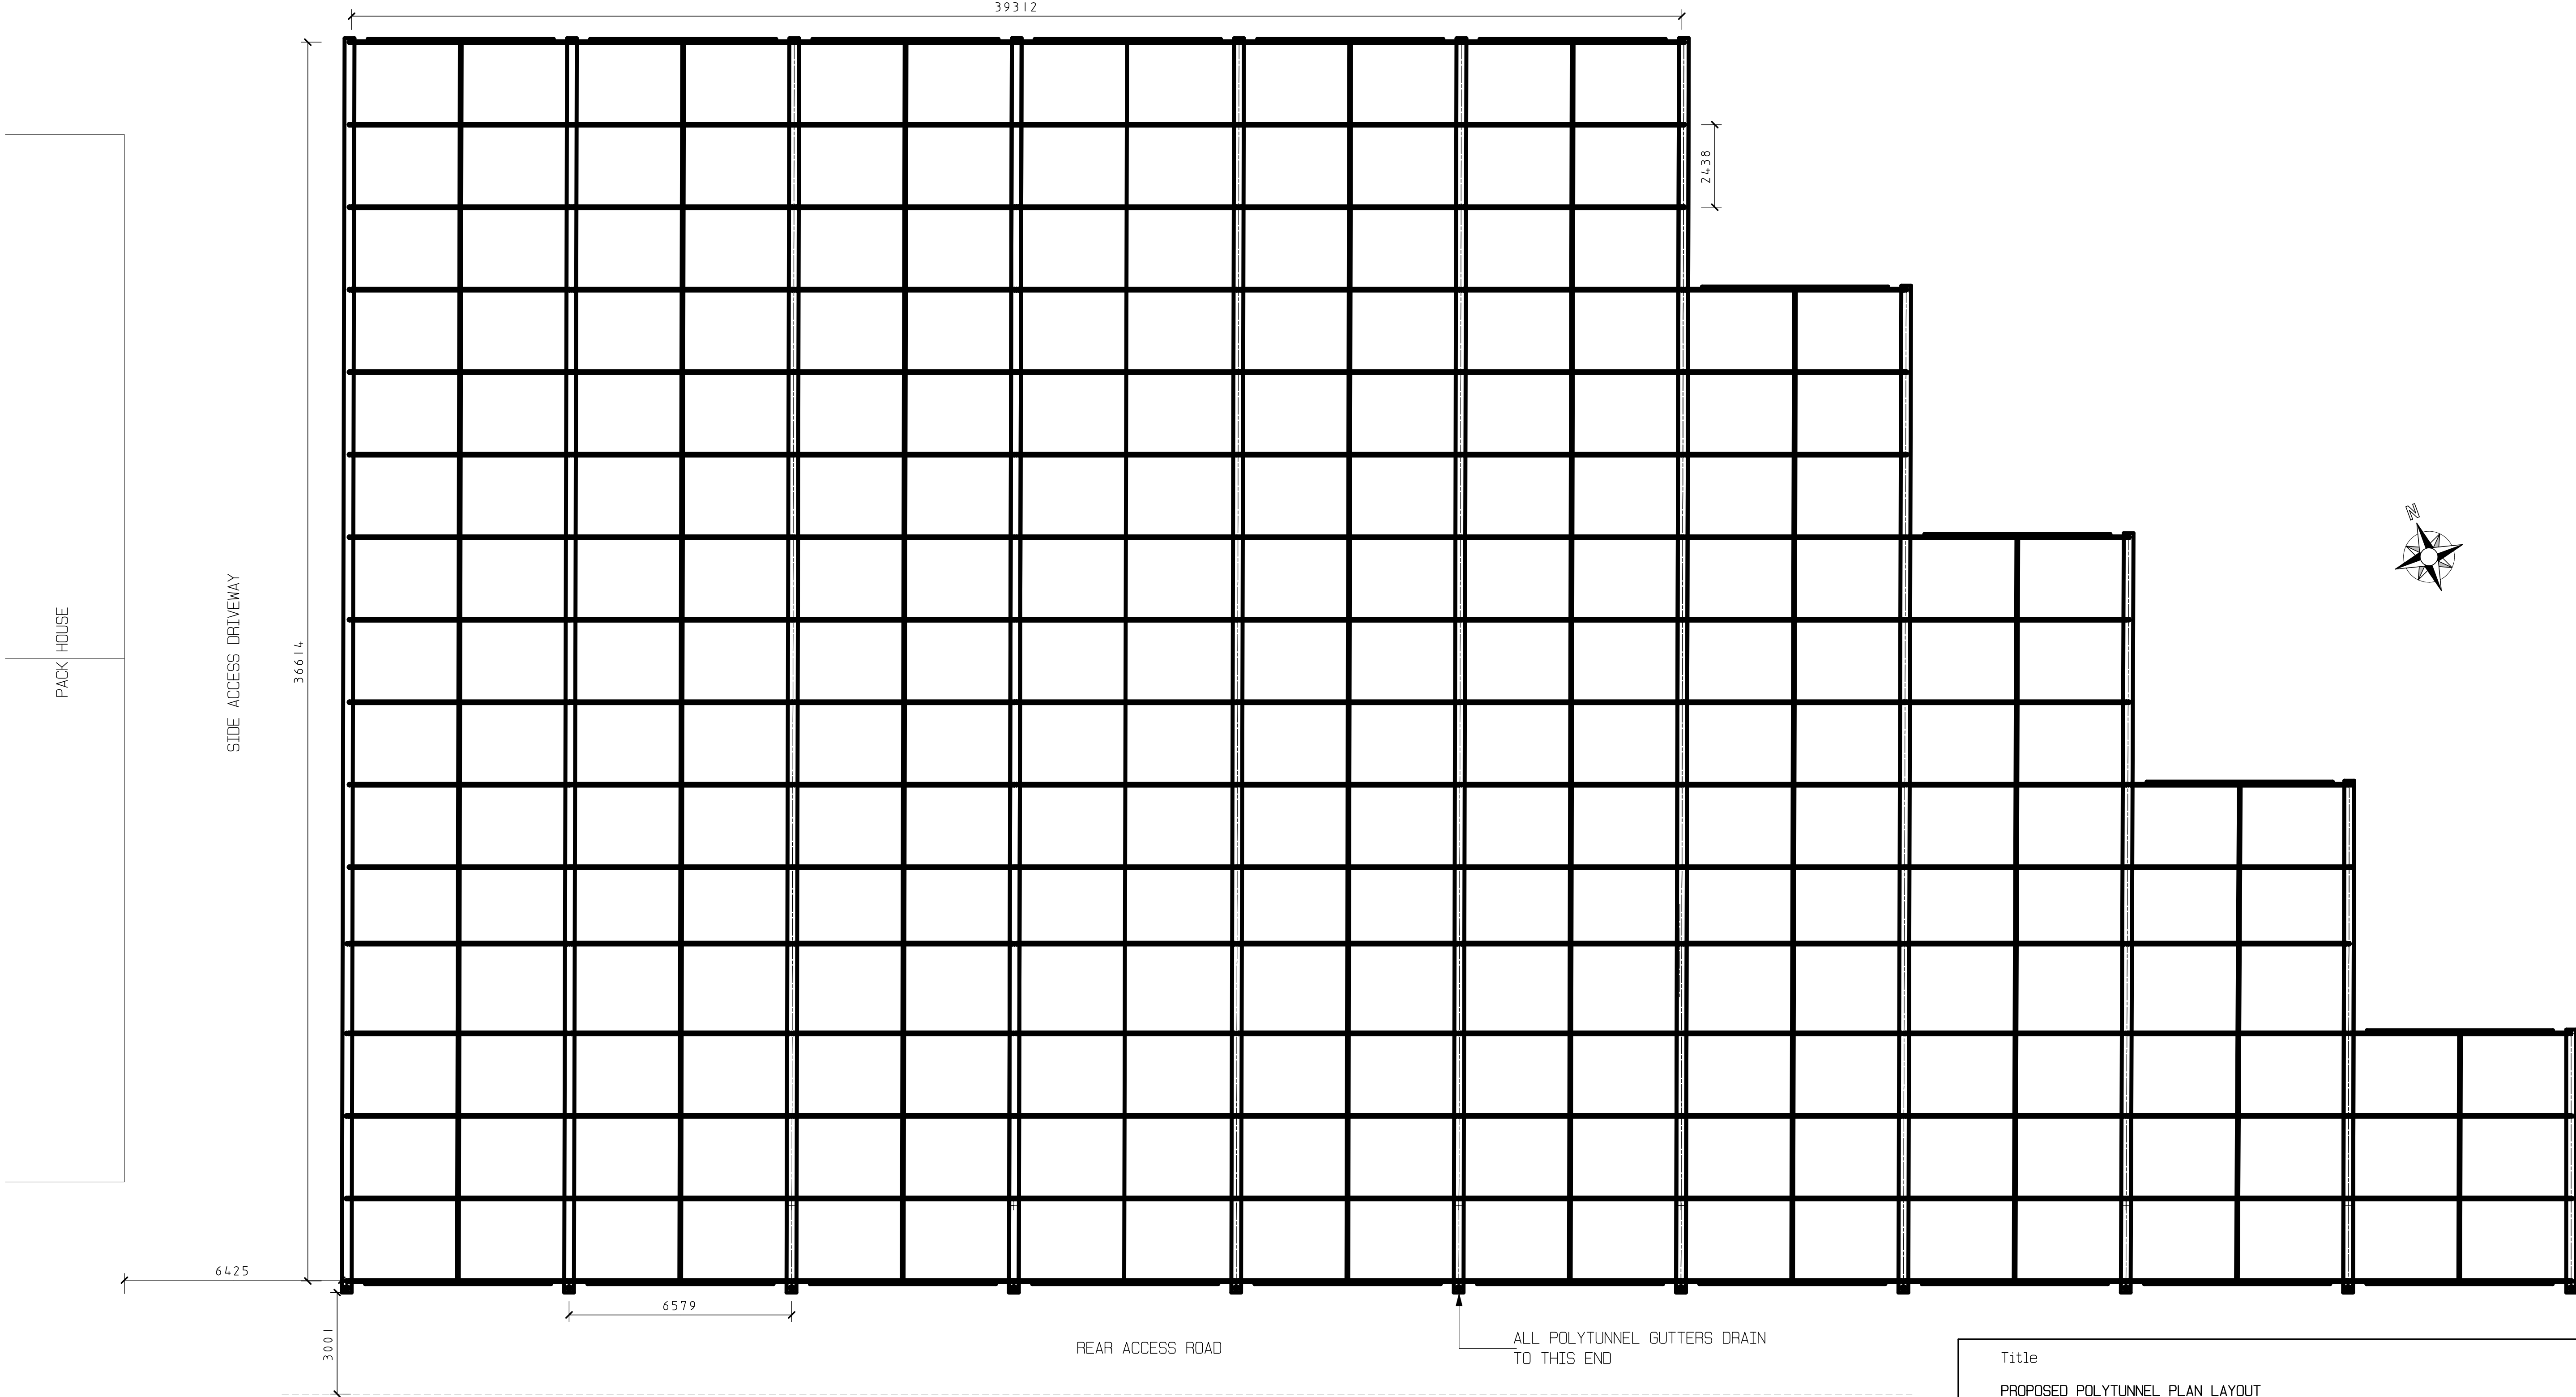

GENERAL NOTE
INTERNAL FLOOR AREA - 1875M2



All dimensions should be checked on site
and not taken or scaled from the drawing

Title	
PROPOSED POLYTUNNEL PLAN LAYOUT	
Project	
PROPOSED DEMOLITION OF EXISTING GLASSHOUSES AND PACKING HOUSE AND PROVIDE NEW PACKING AND DISTRIBUTION BARNs COMPLETE WITH SUNKEN LOADING DOCK AND CONCRETE YARD, NEW OFFICE UNIT AND ADDITIONAL WATER STORAGE TANKS AT ALDINGBOURNE NURSERIES	
CHURCH ROAD	
ALDINGBOURNE	
WEST SUSSEX	
PO20 3TU	
Client	
GREENWOOD PLANTS	
Drawn by	Richard Hollands (GROVE DESIGN UK)
Date	July 2018
Scale	1 : 100 @ A1
Drawing No	18-07-GD-217-06A-DA
Amendments	(A) Drawing amends and Planning Issue