


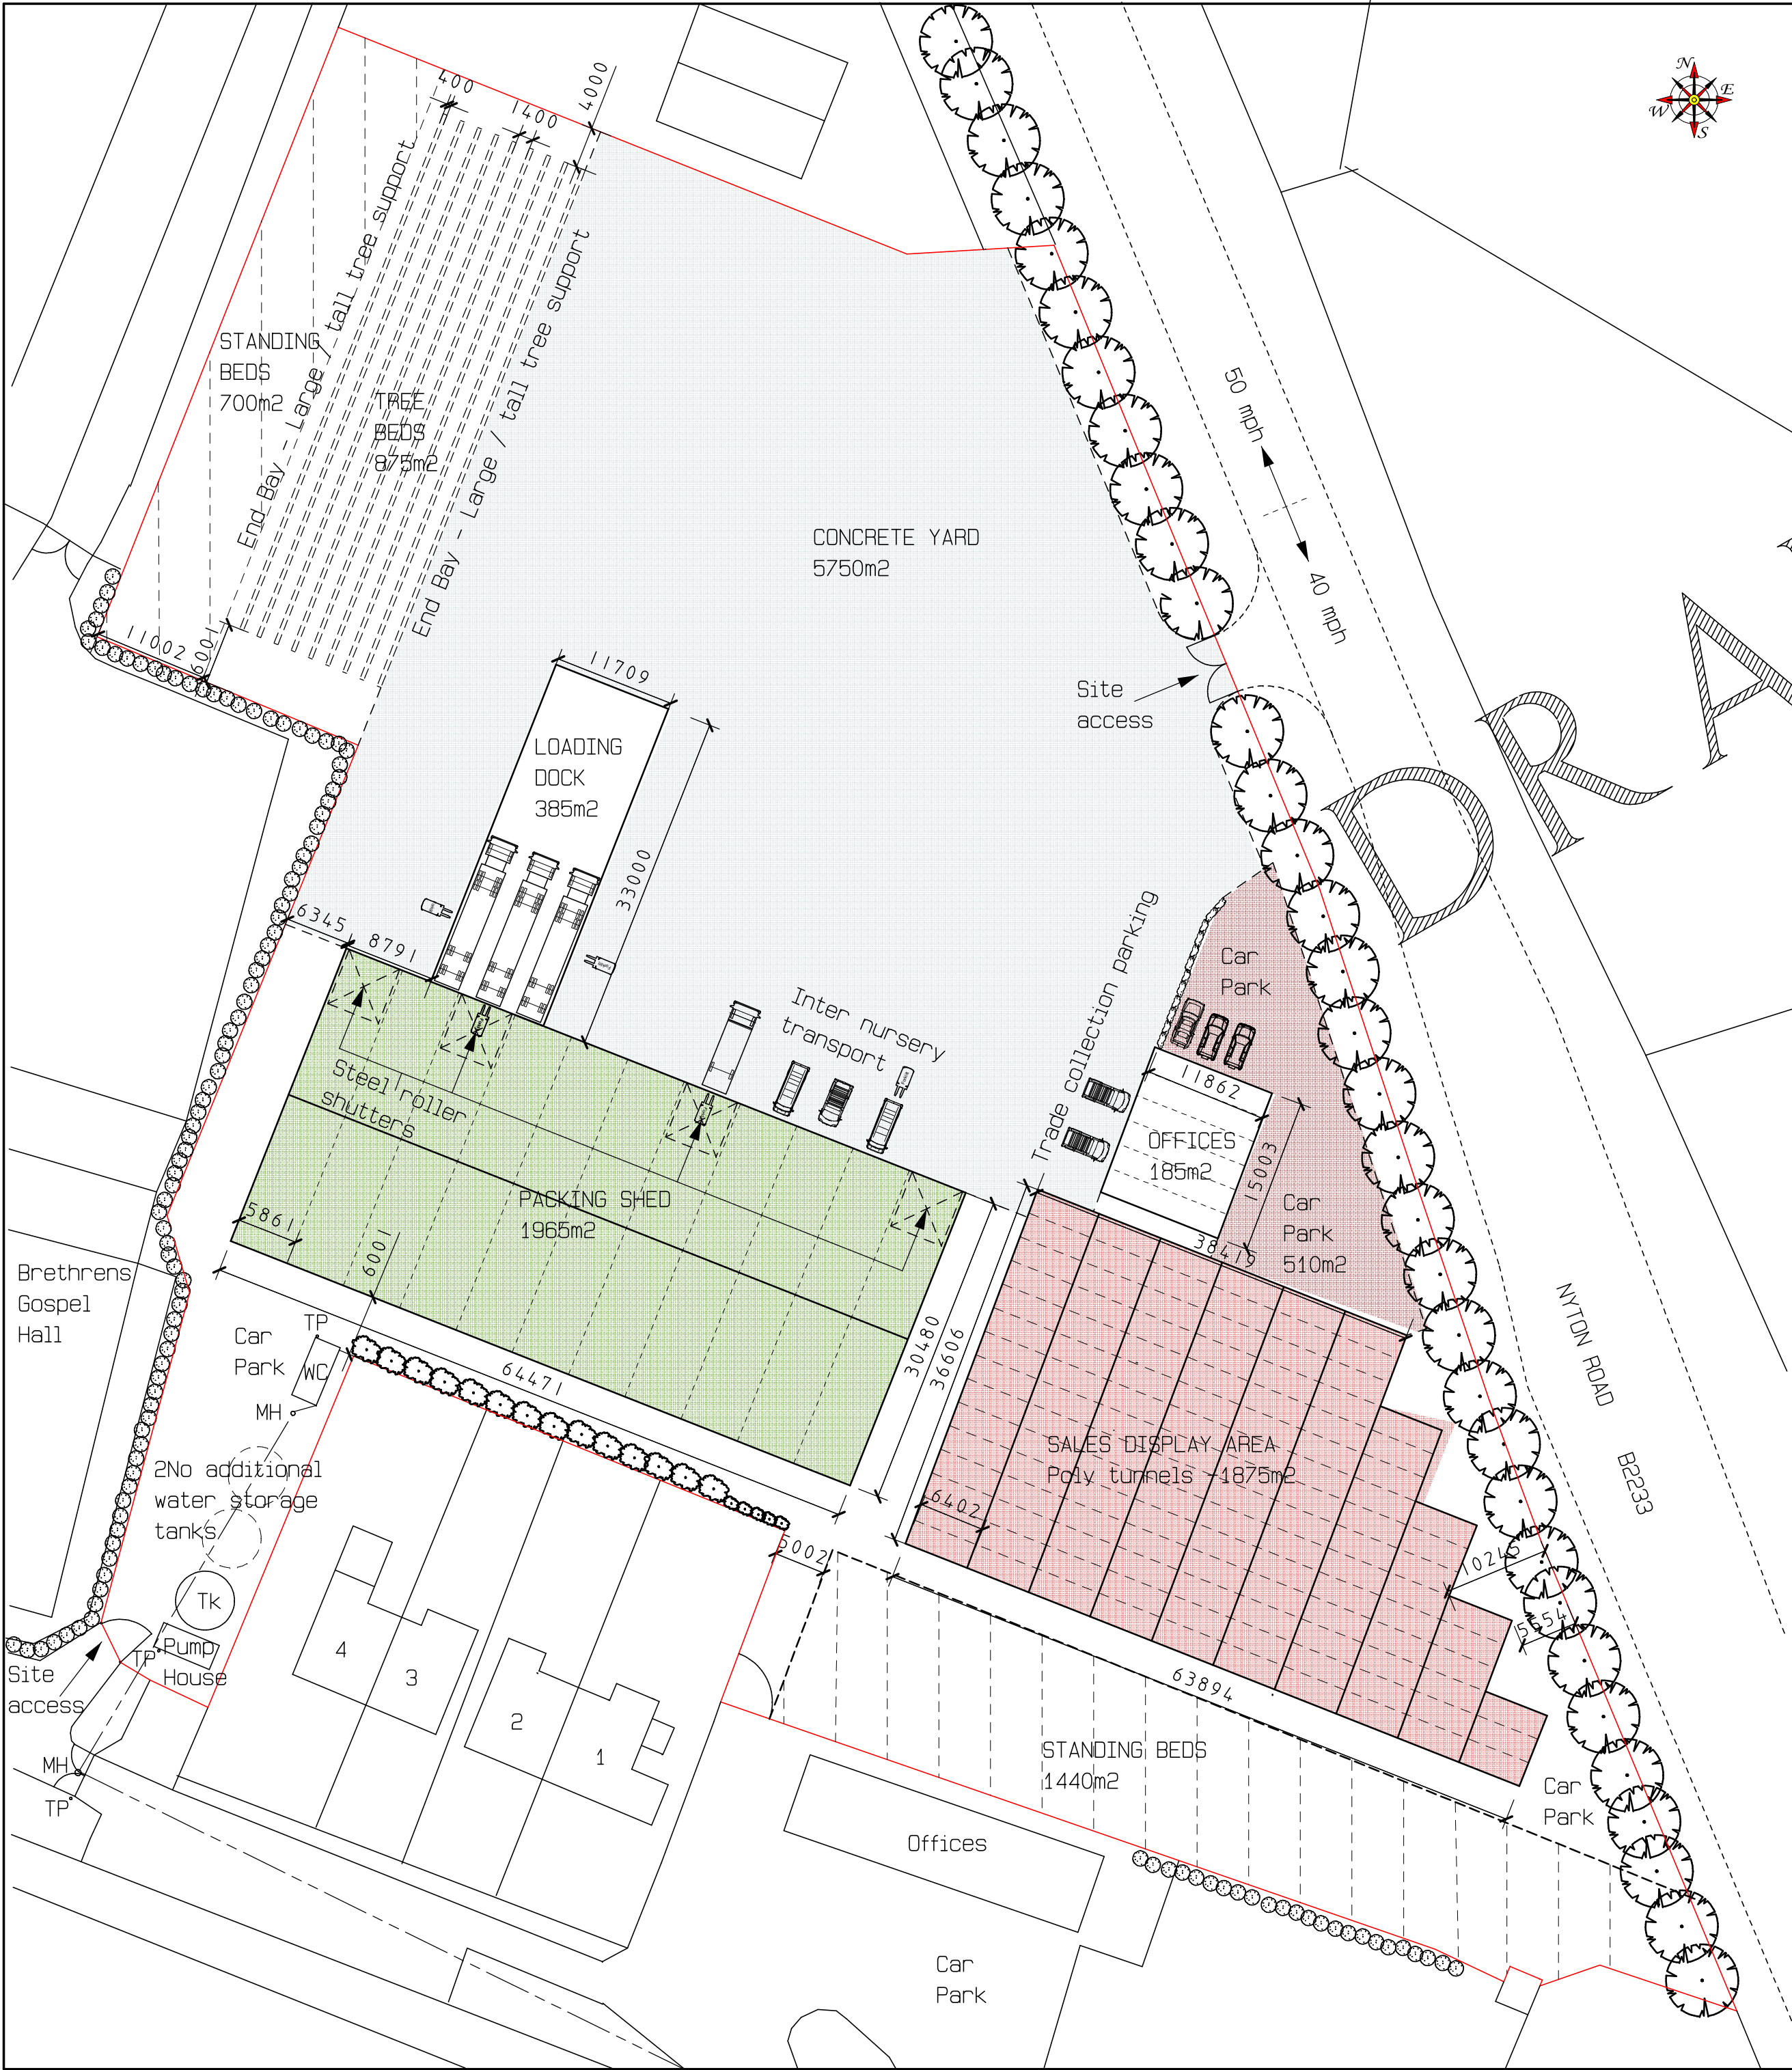

REFERENCE - Town and Country Planning (Development Management Procedure) (England) Order 2015, Part 8.
NOTICE UNDER ARTICLE 38 OF PROPOSAL FOR LOCAL DEVELOPMENT ORDER GRANTING PLANNING PERMISSION
Proposed development - Horticulture Local Development (LDO)
- Land at Norton - Ref LDO 10

- GENERAL NOTES
- 1) Loading Dock to 11.7M width x 33M length
 - 2) 6M gap (including 2M trees + 1M Fire escape) adjacent properties 1,2,3&4.
 - 3) Also 6M from Meeting Hall - also fire access
 - 4) Packing shed in 11Bays of 5861mm with 30480mm o/a span complete with roof light sheets + 4No full bay opening steel roller shutters. (6M eaves)
 - 5) Polytunnel units - bay width 6.4M x 2.44M hoop spacing - eaves height 1830mm and overall height 3660mm - note side stagger to use side triangle to Nyton Road boundary (small side access road gap for some staff parking)

All dimensions should be checked on site and not taken or scaled from the drawing

Title	
PROPOSED SITE LAYOUT 'A'	
Project	
PROPOSED DEMOLITION OF EXISTING GLASSHOUSES AND PACKING HOUSE AND PROVIDE NEW PACKING AND DISTRIBUTION BARNs COMPLETE WITH SUNKEN LOADING DOCK AND CONCRETE YARD, NEW OFFICE UNIT AND ADDITIONAL WATER STORAGE TANKS AT ALDINGBOURNE NURSERIES CHURCH ROAD ALDINGBOURNE WEST SUSSEX PO20 3TU	
Client	
GREENWOOD PLANTS	
Drawn by	Richard Hollands (GROVE DESIGN UK)
Date	July 2018
Scale	1 : 500 @ A2
Drawing No	18-07-GD-217-02A-DA
Amendments	(A) Drawing upgrade and planning issue