


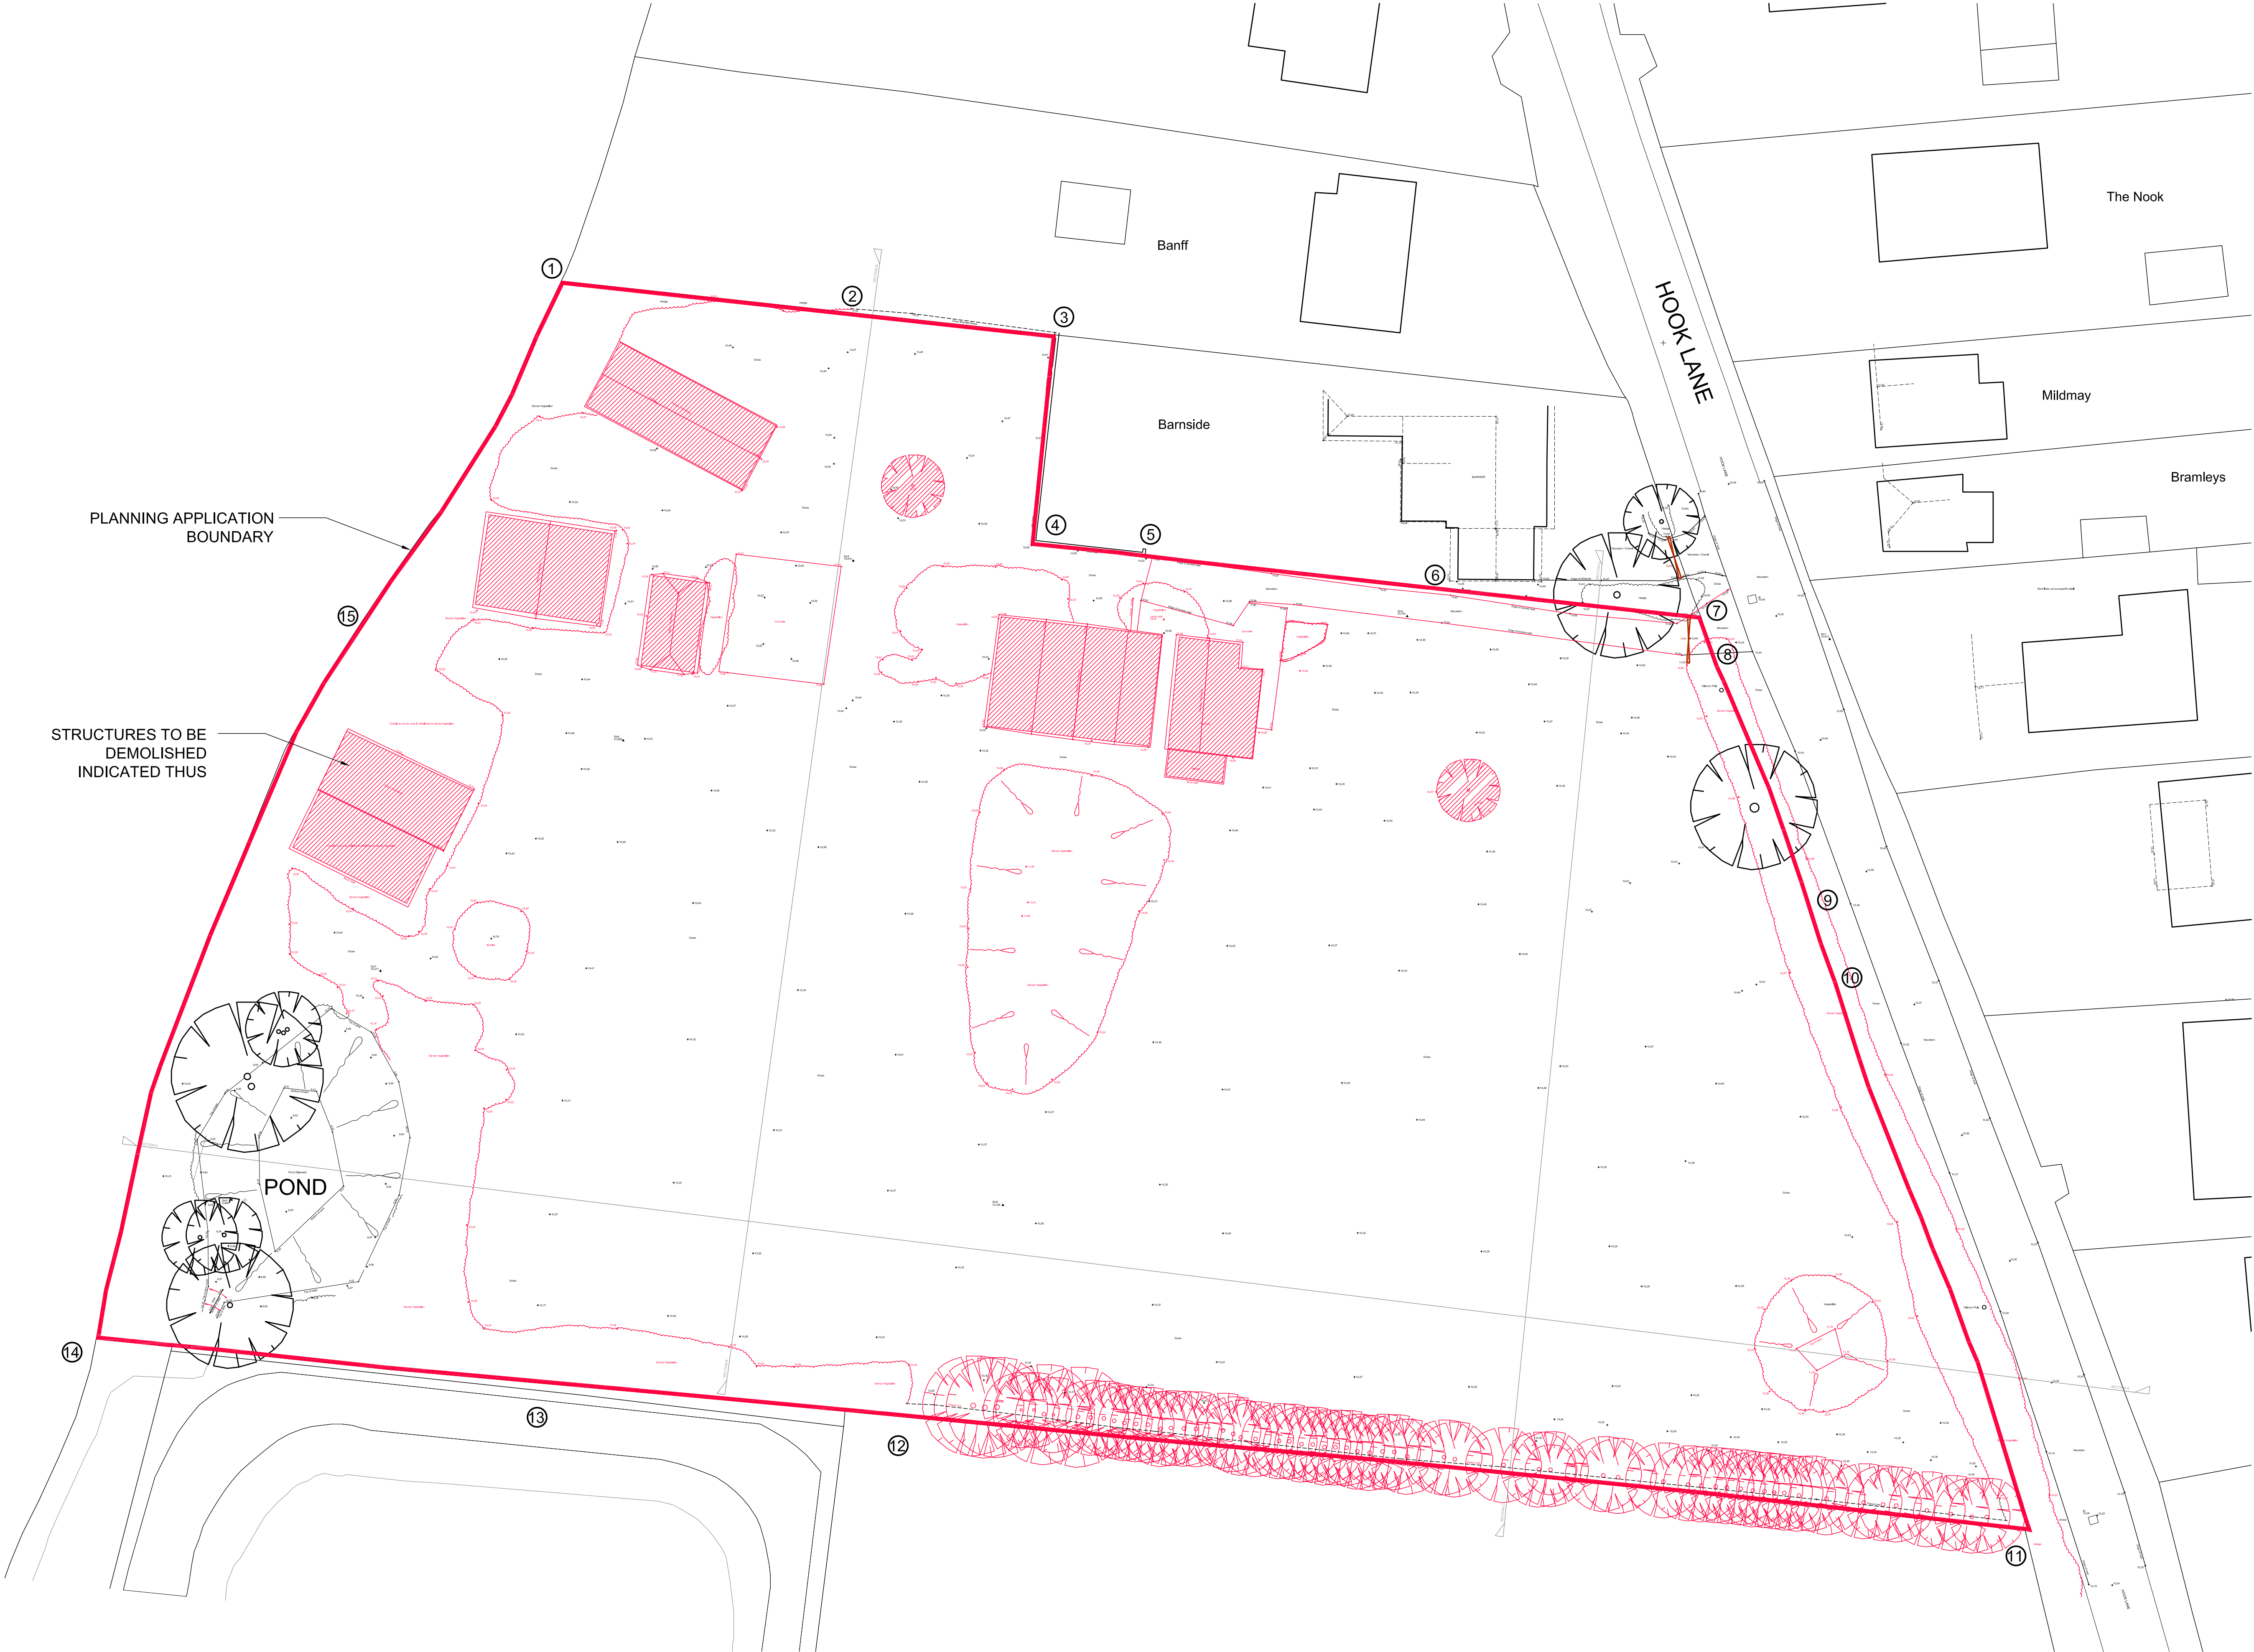

© Mountford Pigott LLP 2012
Reproduction in whole or in part by any means is prohibited without the prior permission of Mountford Pigott LLP.

This drawing is only to the stated scale if it is printed correctly. MPLLP cannot accept responsibility for the incorrect scaling of drawings printed by third parties.

All dimensions are in mm unless otherwise stated.

If this drawing forms part of an application for planning permission on behalf of the applicant named below, it shall not be used for any other purpose without the express permission of Mountford Pigott LLP.


This drawing may incorporate information from other professionals. Mountford Pigott LLP cannot accept responsibility for the integrity and accuracy of such information. Any clarification and/or additions that are required appertaining to such information should be sought from the relevant profession or their appointment representative as listed below.

LIST OF INFORMANTS:
ORDNANCE SURVEY

REVISIONS	DATE	ORN	REV
BOUNDARY POSITION AMENDED	17.06.15	ARR	A
BOUNDARY SCHEDULE ADDED	04.12.15	GZ	B
ISSUED FOR PLANNING	15.01.16	ARR	C

REF	DESCRIPTION
1-2	Hedge
2-3	Close boarded fence
3-4	Brick wall
4-5	Brick wall
5-6	Boundary follows edge of access road
6-7	Boundary unmarked - grass verge
7-8	Boundary crosses vehicular access
8-9	Wooden fence assumed - overgrown
9-10	Wooden fence assumed - overgrown
10-11	Wooden fence assumed - overgrown
11-12	Post and wire fence
12-13	Post and wire fence assumed - overgrown
13-14	Post and wire fence assumed - overgrown
14-15	Dense vegetation
15-1	Dense vegetation

This drawing contains critical information in colour. To ensure this information is legible, only print or copy this drawing in full colour.

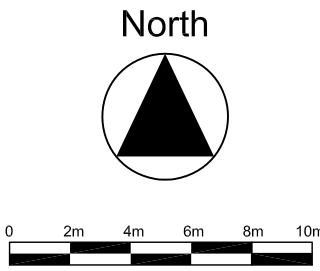

MountfordPigott
Architecture Masterplanning Design

TOPOGRAPHICAL SURVEY
AS EXISTING & DEMOLITION
1265-X02-C

1:250@A1 / 1:500@A3 04.15
DRAWN BY ARR

HOOK LANE WESTERGATE