
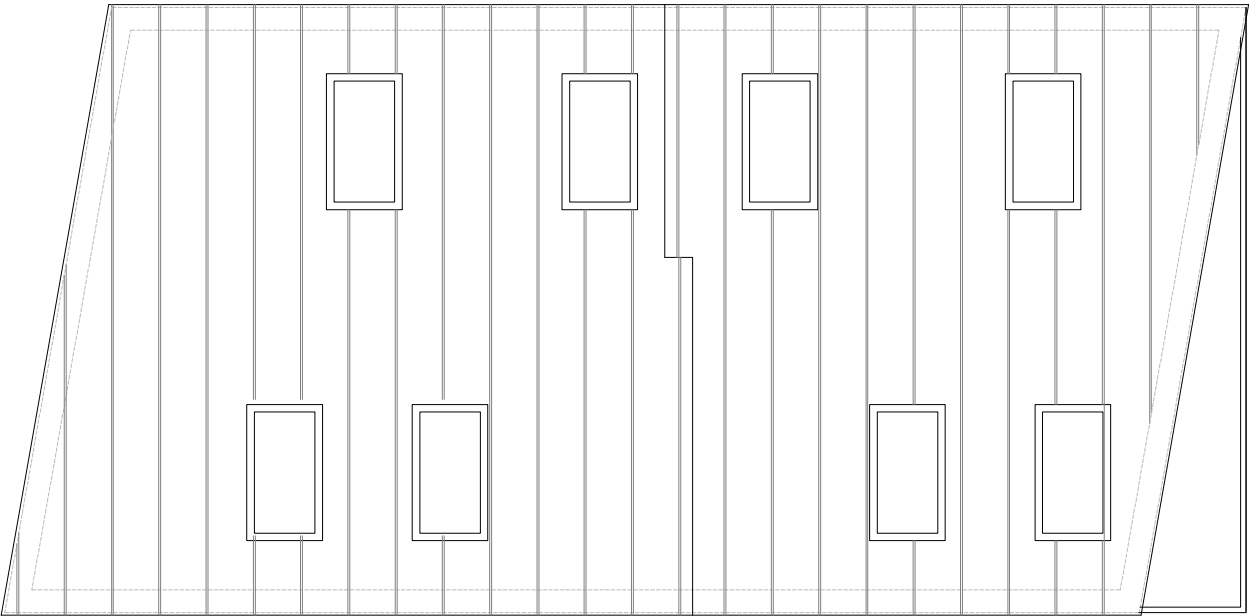
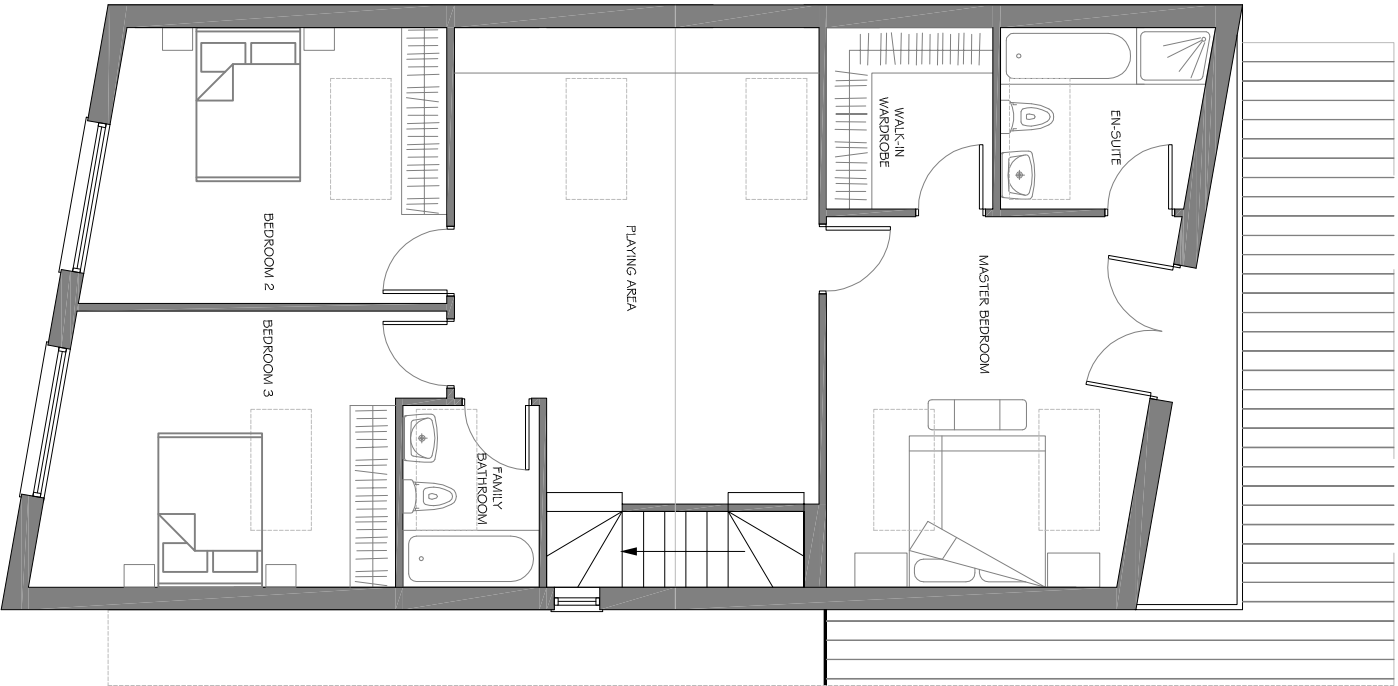


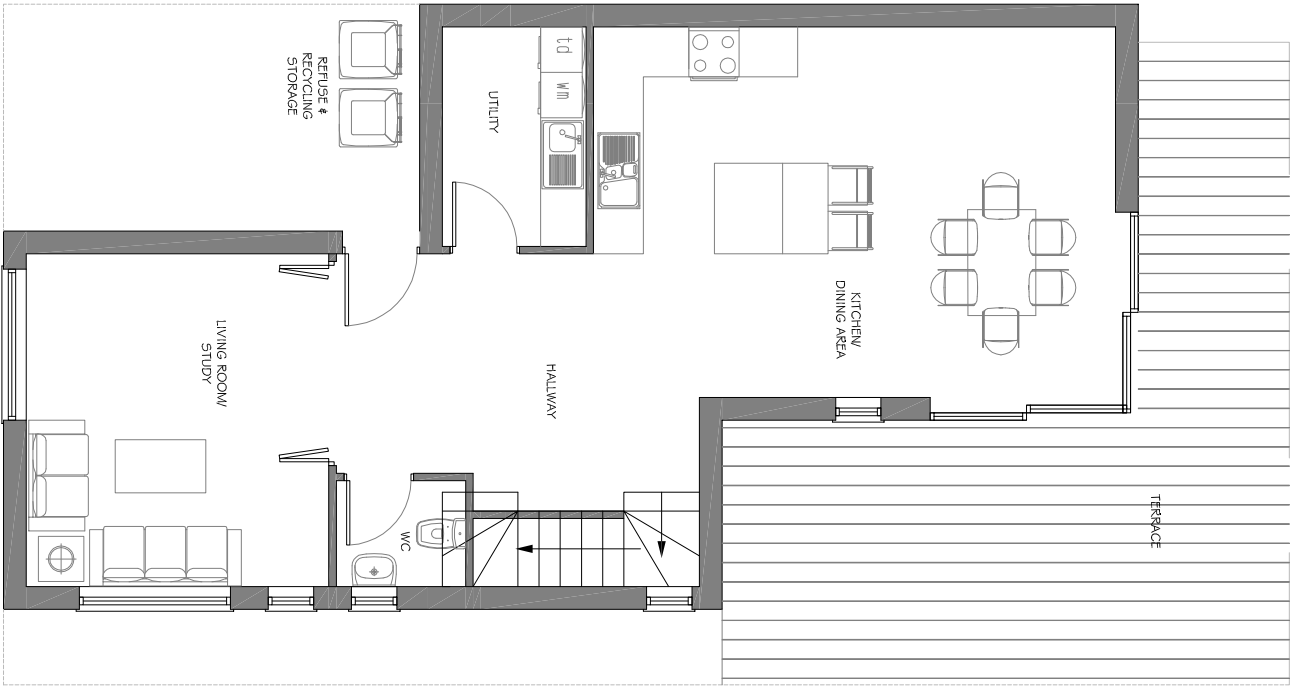

GROUND FLOOR

FIRST FLOOR

ROOF PLAN

REVISION NOTES:

REV:	DATE:	NOTES:
A	02/08/2017	INTRODUCTION OF WASTE STORAGE

DRAWING TITLE:

CLIENT:

PROJECT ADDRESS:

DATE:

SCALE:

DRAWING NUMBER:

02A



PRODUCT 2 ARCHITECTURE & PLANNING
7C WEST STREET
EWELL
SURREY
KT17 1UZ
t: 0208 393 2675
m: mail@product2.co.uk
w: www.product2.co.uk