



NOTES
CONTRACTORS MUST VERIFY ALL DIMENSIONS ON SITE BEFORE
COMMENCING ANY WORK ON SHOP DRAWINGS
DO NOT SCALE FROM THIS DRAWING
McBAINS COOPER CONSULTING LTD COPYRIGHT


NOTE:
ALL BATHROOMS & ENSUITE WINDOWS TO
HAVE OBSCURED GLASS.
REFER TO EXTERNAL MATERIALS PLAN
FOR SPECIFIC MATERIALS.

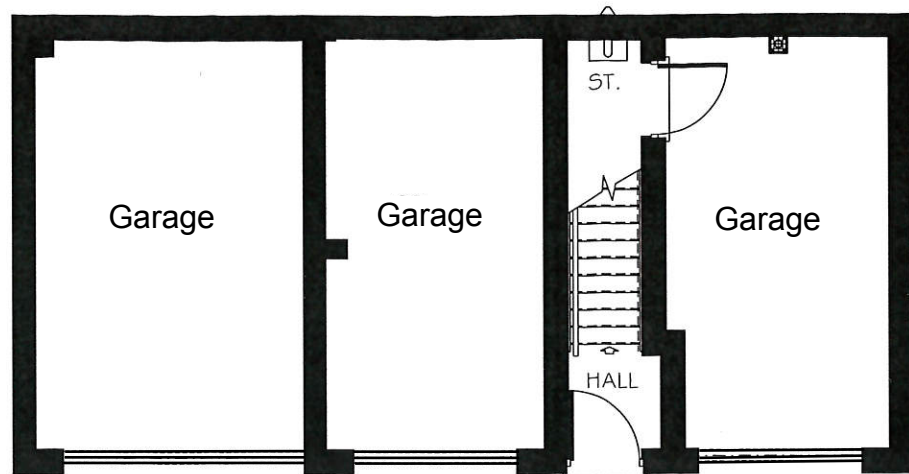

GROUND FLOOR PLAN

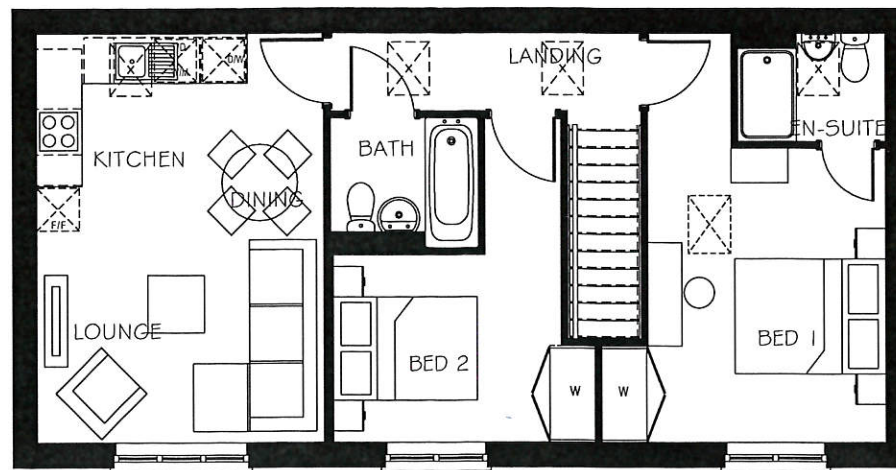


FIRST FLOOR PLAN

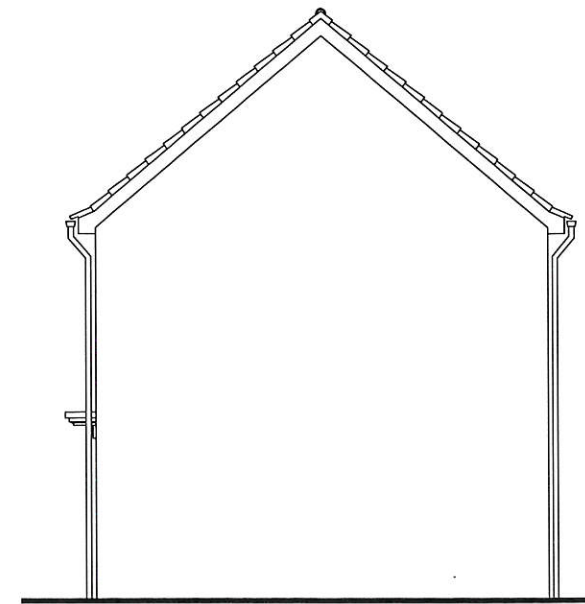


RIGHT SIDE ELEVATION



FRONT ELEVATION

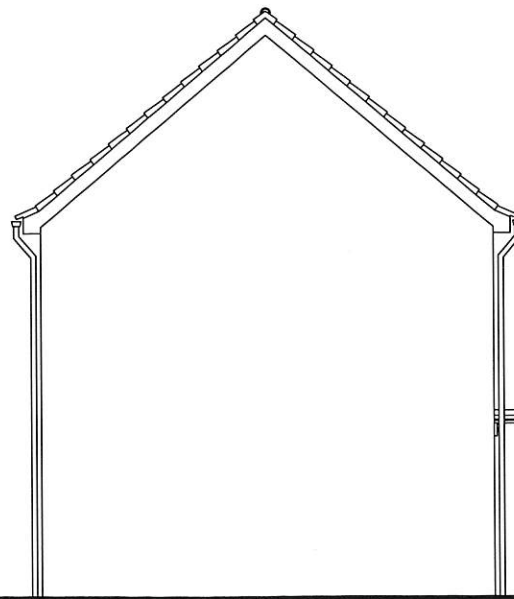

LEFT SIDE ELEVATION

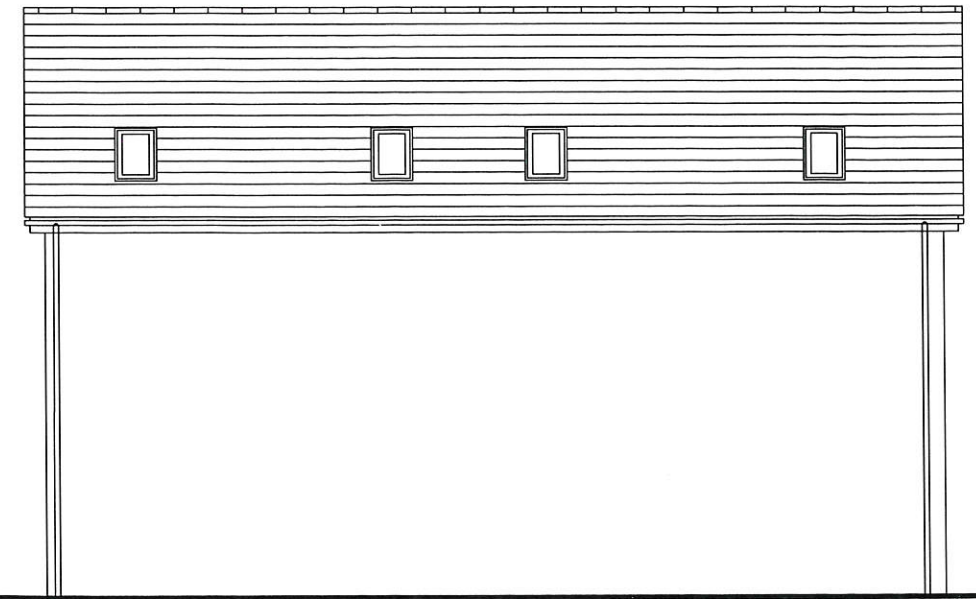

REAR ELEVATION

A	Garage Doors added	31.05.18	
REV	AMENDMENT	DATE	CHKD
DRAWING STATUS			
PLANNING			



McBAINS COOPER CONSULTING LTD.
120 OLD BROAD STREET, LONDON EC2N 1AR
TELEPHONE: 020 7786 7900 FACSIMILE: 020 7786 7999

CLIENT

Taylor Wimpey

PROJECT

NYTON NURSERIES
EASTERGATE AND WESTERGATE
WEST SUSSEX

DRAWING TITLE

HOUSETYPE PLANS AND ELEVATIONS
PT22 (EDALE)
PLOT 27, 207, 208 as shown

ARCHITECTURE

SCALE	DRAWN BY	CHECKED	DATE
1:100 @ A3	TS	/	JUL 2017

DRAWING NUMBER	REVISION
LHG 59650 - 115	A

