

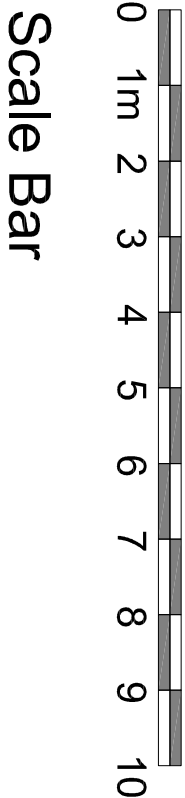
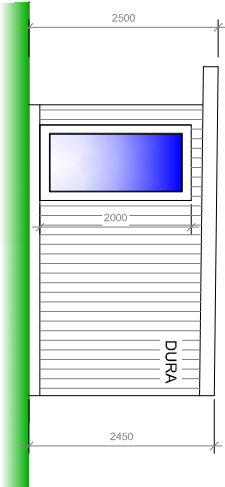
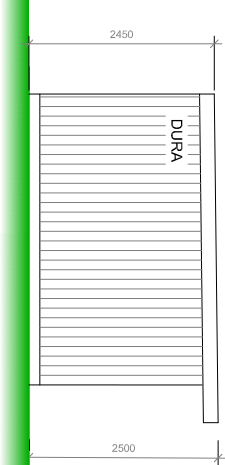
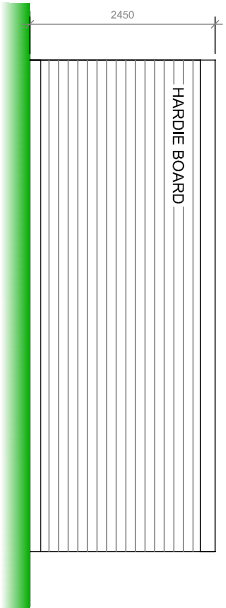


MATERIALS AND ROOF HEIGHTS:

- FRONT, RIGHT AND LEFT ELEVATIONS FINISHED IN HARDIE BOARD
- REAR ELEVATION FINISHED IN HARDIE BOARD
- BI FOLD DOORS AND WINDOWS TO BE ALUMINIUM
- ROOF TO BE FINISHED EDPM
- REAR ELEVATION ROOF HEIGHT - 2.45M
- FRONT ELEVATION ROOF HEIGHT- 2.5M

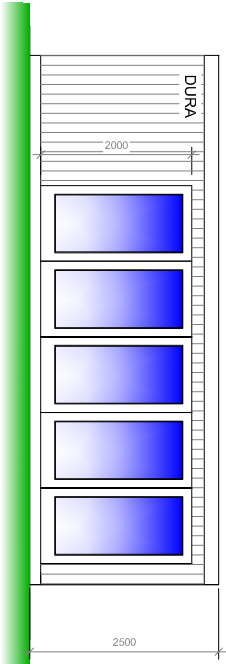

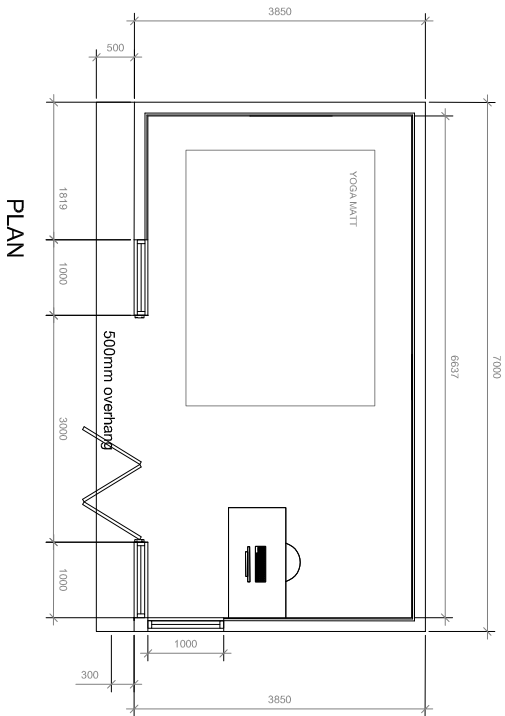

HAWKSBECK
GARDEN ROOMS

PROJECT:	The Coach House Norton Lane Chichester PO20 3NH
DRAWING:	Proposed Plan and Elevations
SCALE:	1:100
REV:	
DATE:	07/07/25