




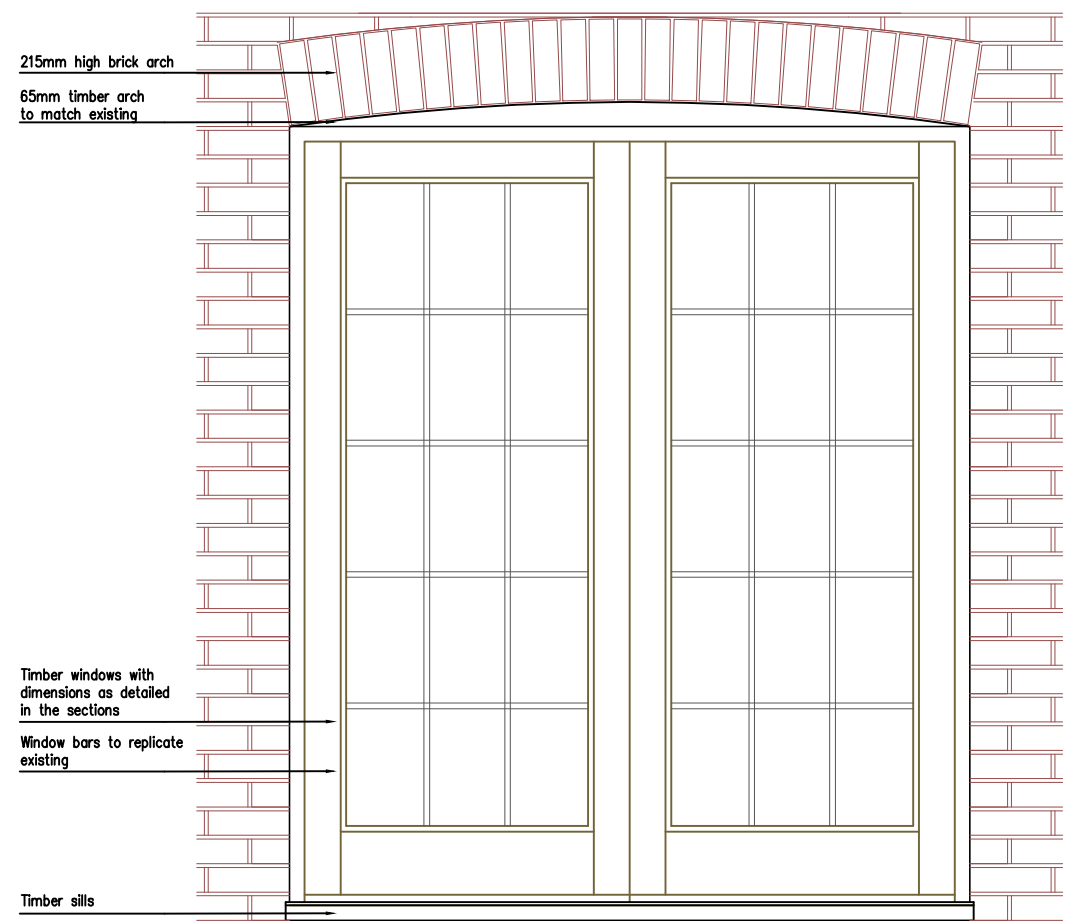


D1 1:20 French Doors
Sliding folding doors have the same dimensions for door frames, stiles etc

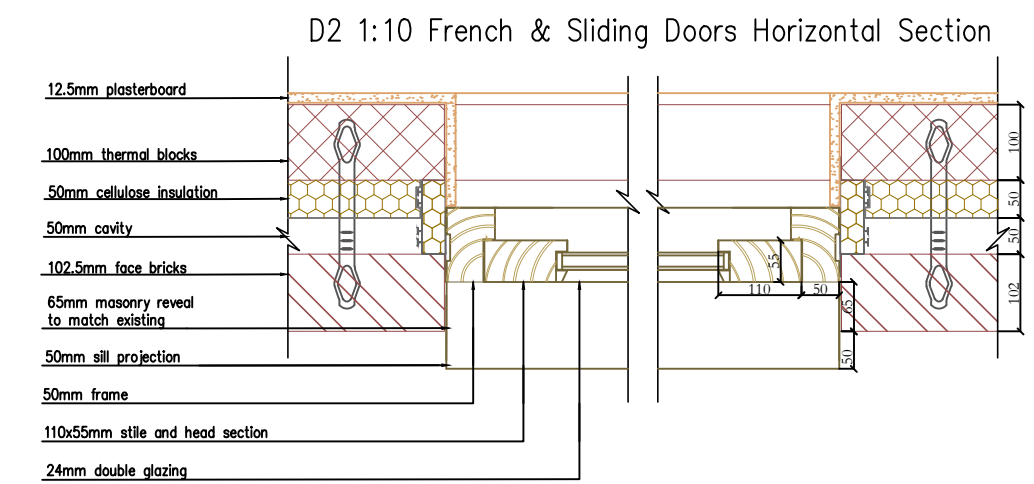

D2 1:10 French & Sliding Doors Horizontal Section

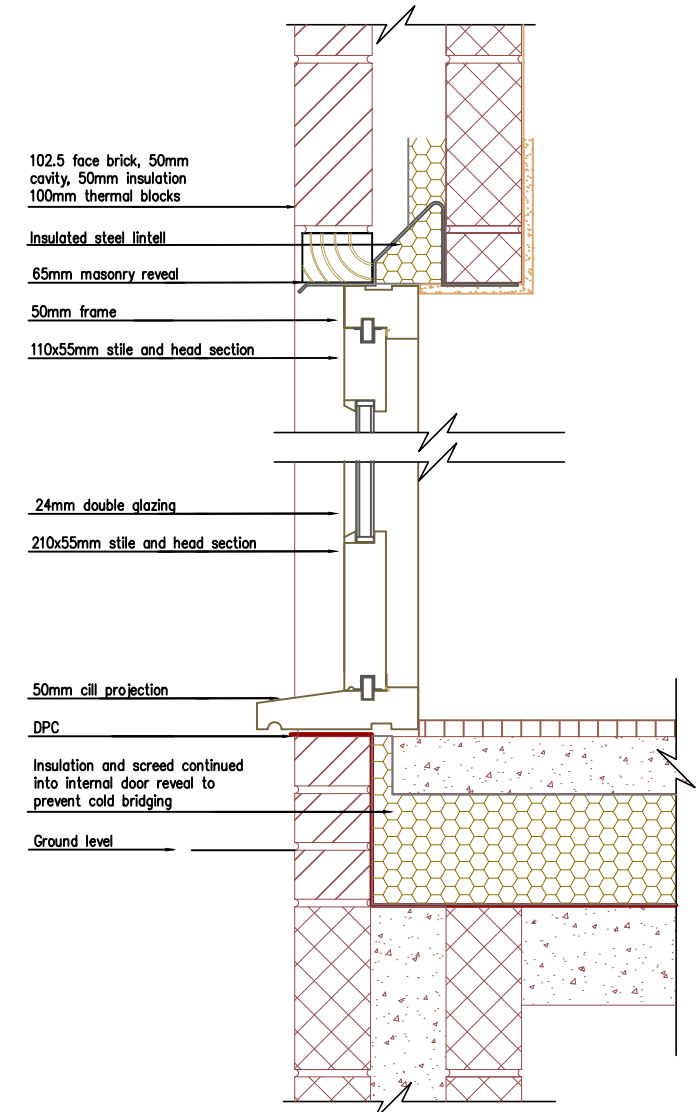

D3 1:10 SLiding Door Vertical Section

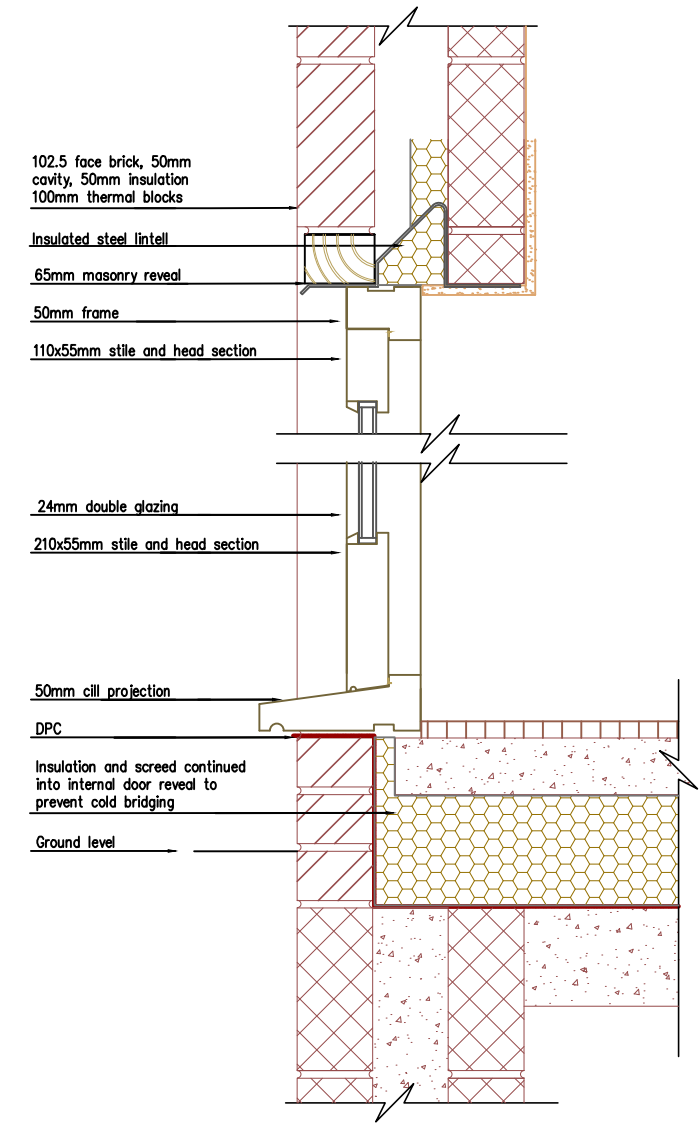

D4 1:10 French Door Vertical Section

	BVL DEVELOPMENTS Ltd OLD FARM COTTAGE, CHURCH LANE, EASTERGATE, WEST SUSSEX, PO20 3UR TEL 07554 885050	Client Name: Mr & Mrs Lutyens		Drawing Title: Door Sections		Rev:	Detail:	Date:	By:	Scale 1:10	0 0.1 0.2 0.3 0.4 0.5 1m
										Scale 1:20	0 0.1 0.2 0.3 0.4 0.5 0.6 0.7 0.8 0.9 1m 2m
										NOTES: Do not scale off this drawing except for planning purposes. The builder must check all dimensions on site before any work commences and notify BVL Developments of any discrepancies. Any site survey undertaken is for the preparation of planning and building regulations only. All proposed finished floor levels to be agreed on site between customer/builder and local authority prior to commencement of work. No buried or underground services are accounted for and must be investigated by customer/builder. Customer must advise if boundaries are correct and denote the legal ownership. Any levels taken are to temporary local datum point. Ownership of this drawing is retained by BVL Developments and must not be used or reproduced without written consent. IF IN DOUBT, PLEASE ASK	
		Project Address: Old Farm Cottage		Scale: 1:10/20 @ A3	Date: 12.01.18						
				Project No:	Dwg No:	Rev:					
						007					