




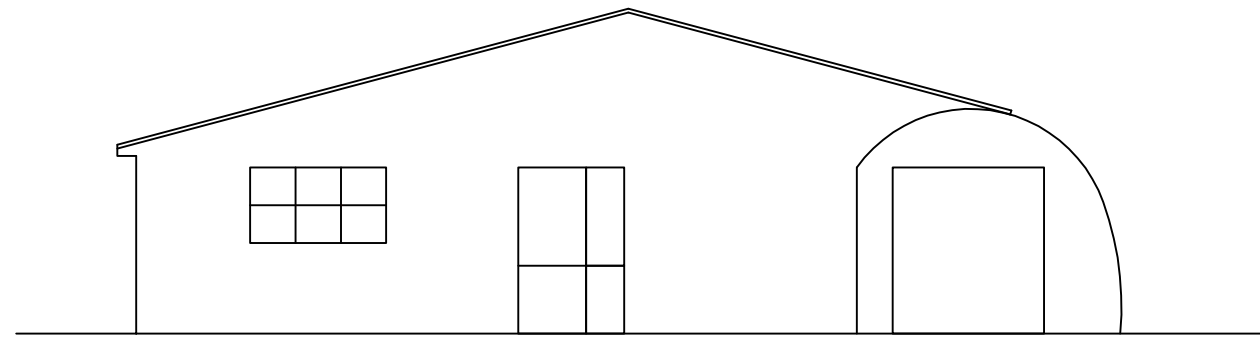


North

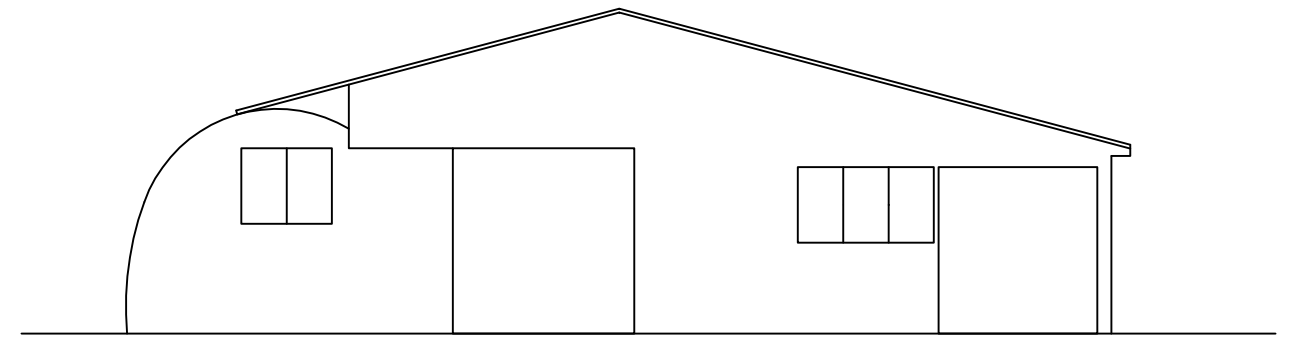

South

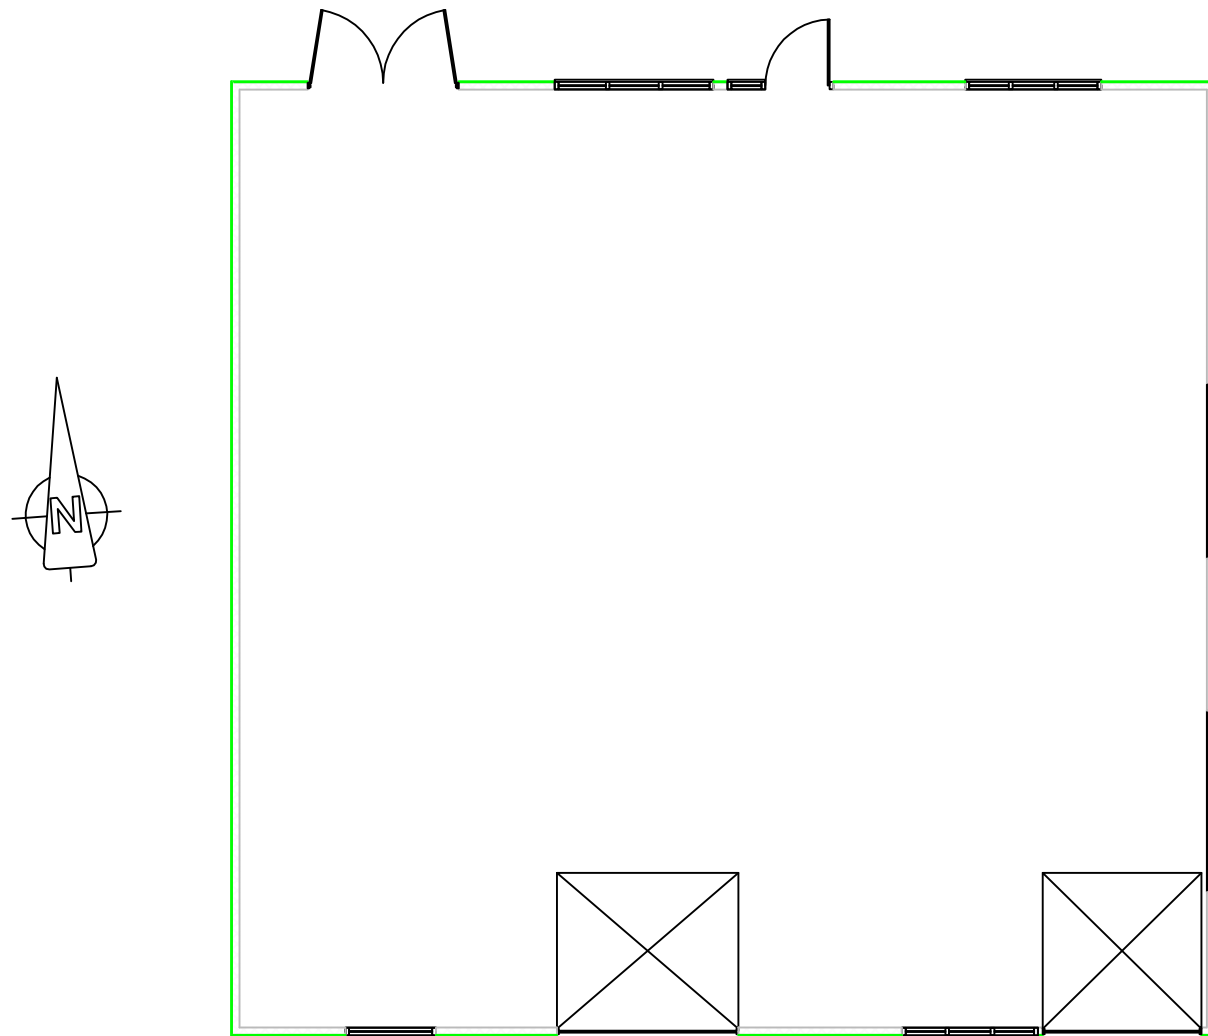

Floor Plan

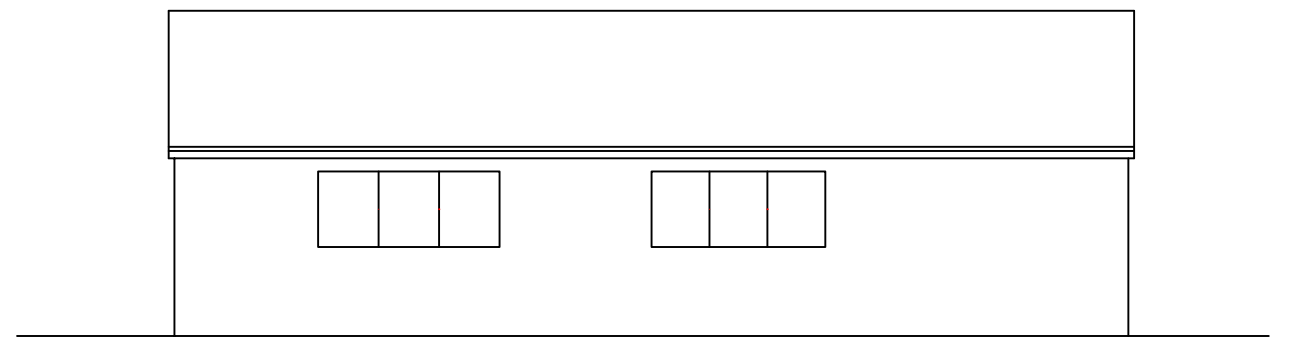

East



West

BUILDING FOOTPRINT = 164 sq m

Drawing 4 - Existing Elevations and Floor Plan

Scales 1:100 @ A3