








FRONT (NORTH)



SOUTH

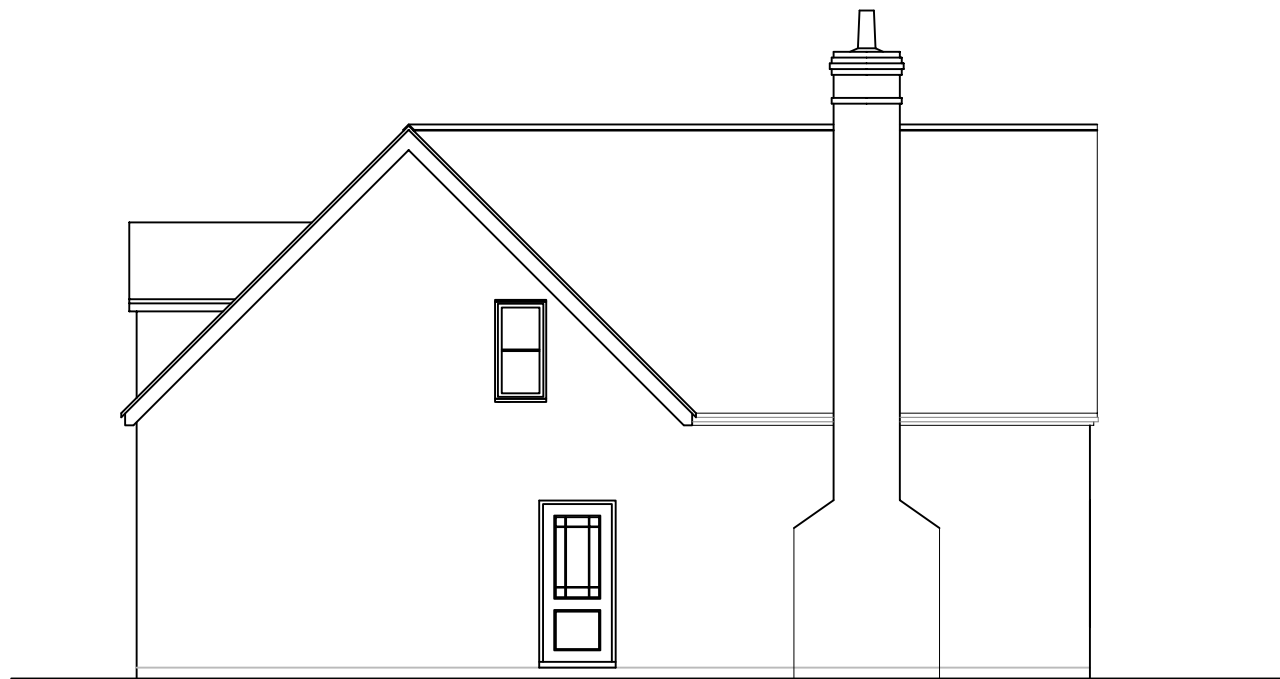

WEST

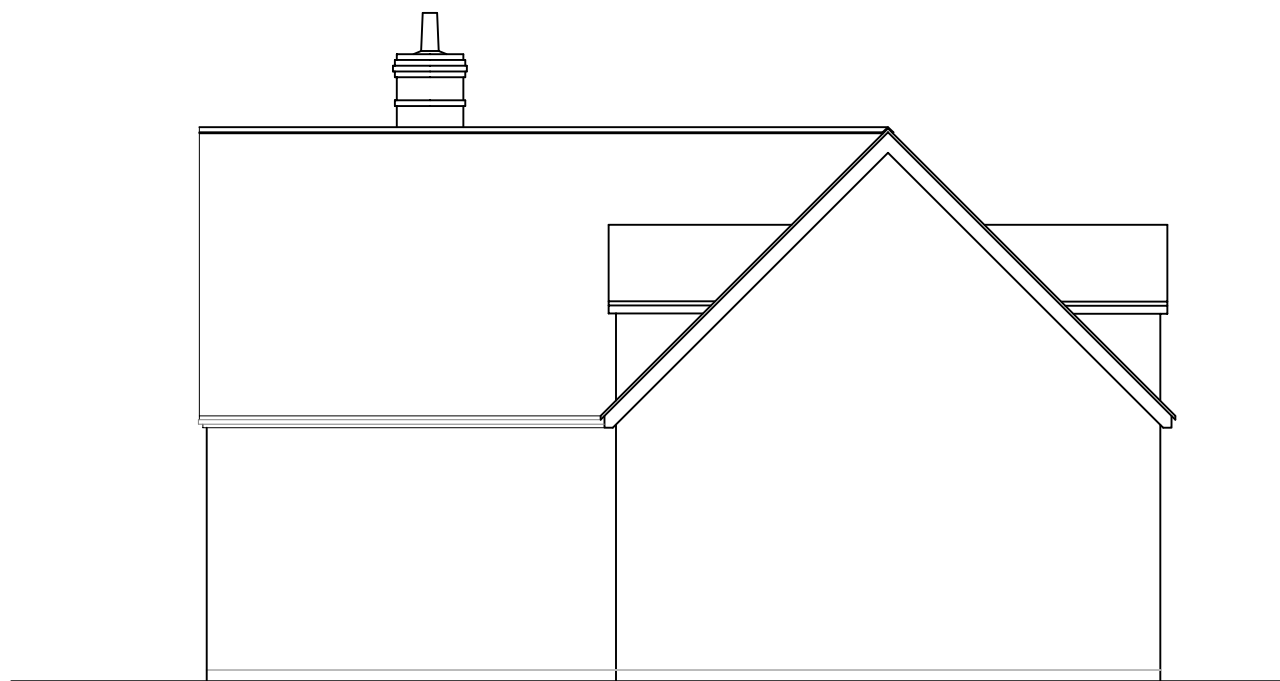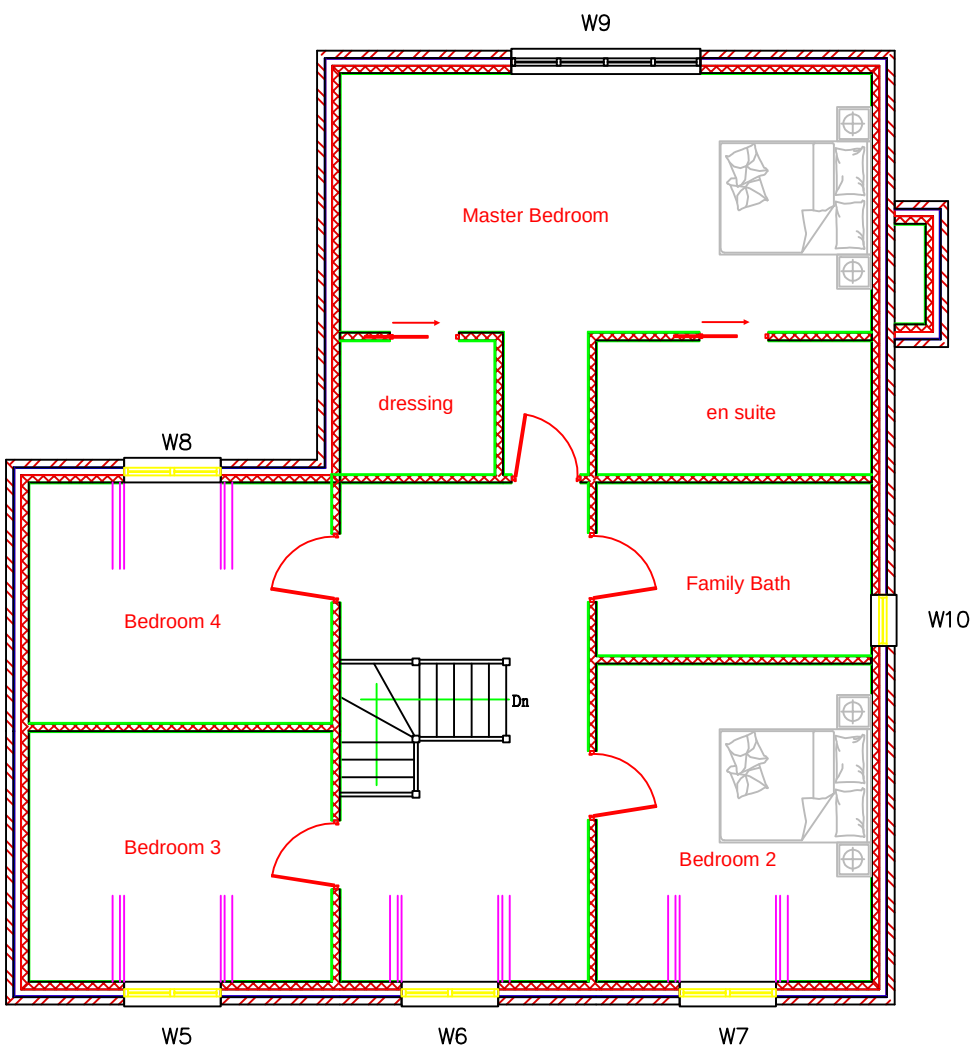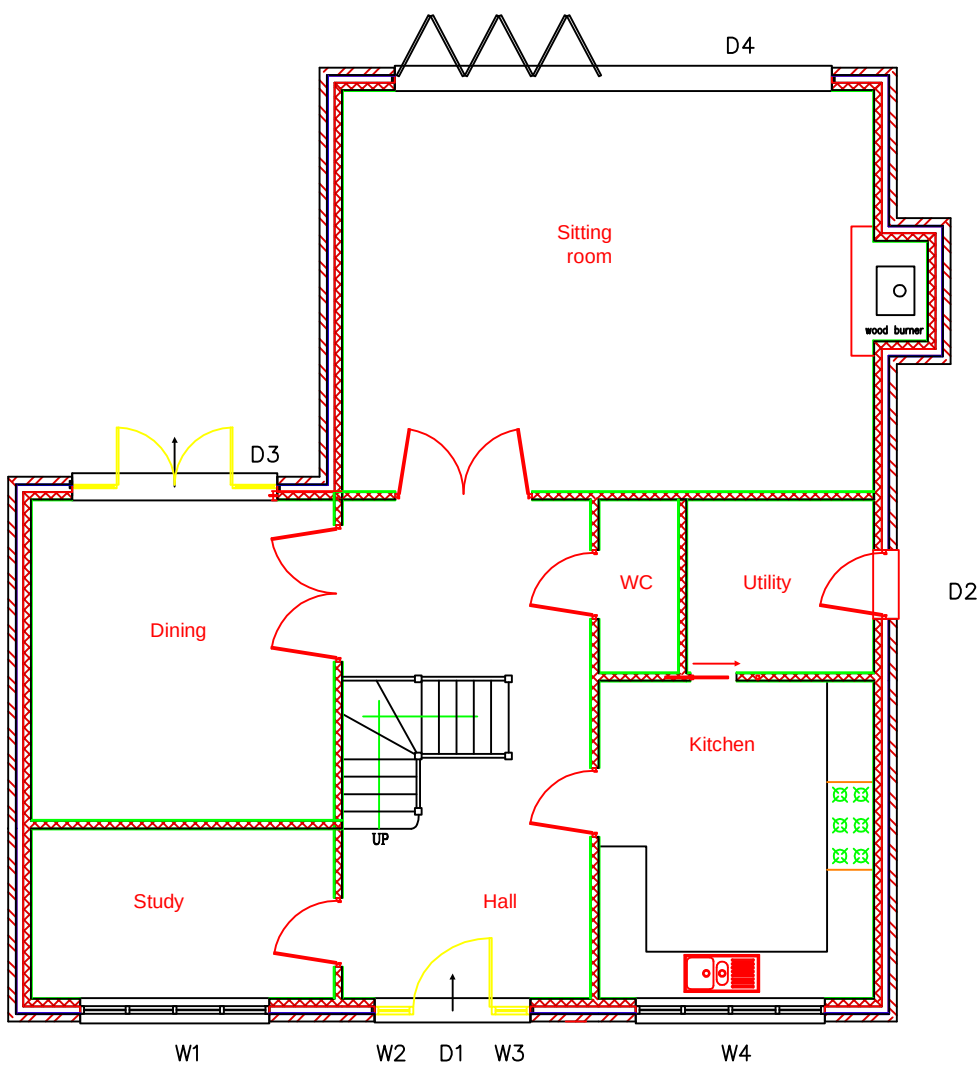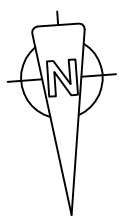

EAST

| WINDOW AND DOOR SCHEDULE                                |                  |  |  |
|---------------------------------------------------------|------------------|--|--|
| mm x mm                                                 |                  |  |  |
| V1 - 2500 x 1390                                        | V9 - 2500 x 1390 |  |  |
| V2 - 505 x 1875                                         | V10 - 680 x 1390 |  |  |
| V3 - 325 x 1875                                         | S1 - 1000 x 820  |  |  |
| V4 - 2500 x 1390                                        | S2 - 1000 x 820  |  |  |
| V5 - 1280 x 1335                                        | S3 - 875 x 820   |  |  |
| V6 - 1280 x 1335                                        | S4 - 575 x 820   |  |  |
| V7 - 1280 x 1335                                        |                  |  |  |
| V8 - 1280 x 1335                                        |                  |  |  |
| HABITABLE ROOM SIZES                                    |                  |  |  |
| Living                                                  | - 7.0 x 5.3m     |  |  |
| Dining                                                  | - 4.0 x 4.0m     |  |  |
| Kitchen                                                 | - 5.6 x 4.0m     |  |  |
| Study                                                   | - 4.0 x 2.0m     |  |  |
| Utility                                                 | - 5.6 x 2.0m     |  |  |
| Bedroom 1                                               | - 7.0 x 5.3m     |  |  |
| Bedroom 2                                               | - 3.6 x 2.0m     |  |  |
| Bedroom 3                                               | - 3.6 x 2.0m     |  |  |
| Bedroom 4                                               | - 4.0 x 3.2m     |  |  |
| Overall GIA = 202 sq m                                  |                  |  |  |
| WALL DIMENSIONS                                         |                  |  |  |
| ALL EXTERNAL WALLS - PROPOSED 300MM WIDTH               |                  |  |  |
| INTERNAL WALLS - 100MM WIDTH 2400 HEIGHT FOR EACH FLOOR |                  |  |  |

CLIENT  
J SHUREY

PROJECT  
WORKSHOP  
HALES BARN FARM  
ALDINGBOURNE

TITLE  
PROPOSED FLOOR PLANS  
AND ELEVATIONS

STATUS  
PLANNING - ZA20

DATE  
18.11.2020

SCALE  
1:100 @ A2

DRAWN BY  
SJ

REVIEWED BY  
SJ

DRAWING NUMBER

5

STEPHEN JUPP MRTPI  
CHARTERED TOWN PLANNER  
348 CHICHESTER ROAD, BOGNOR REGIS  
West Sussex PO21 5BX  
Tel 01243 822113  
Email: [steve@planning-solutions.co.uk](mailto:steve@planning-solutions.co.uk)  
[www.planning-solutions.co.uk](http://www.planning-solutions.co.uk)