








FRONT (NORTH)



SOUTH

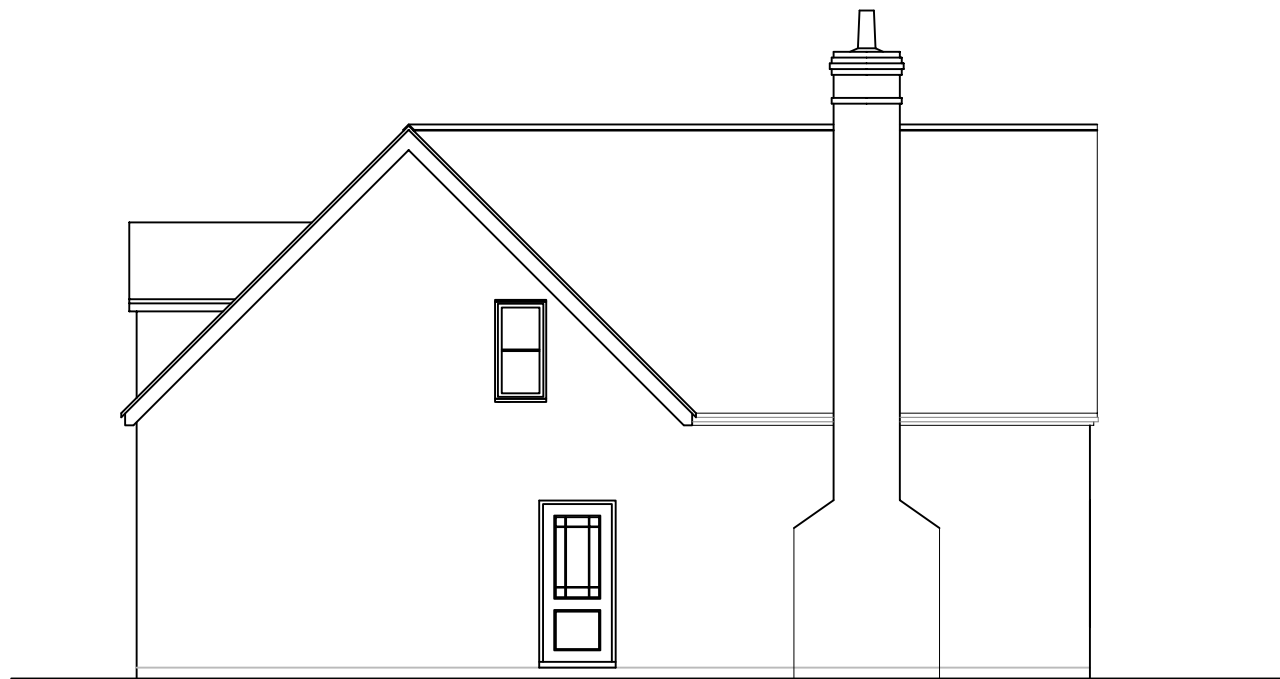

WEST

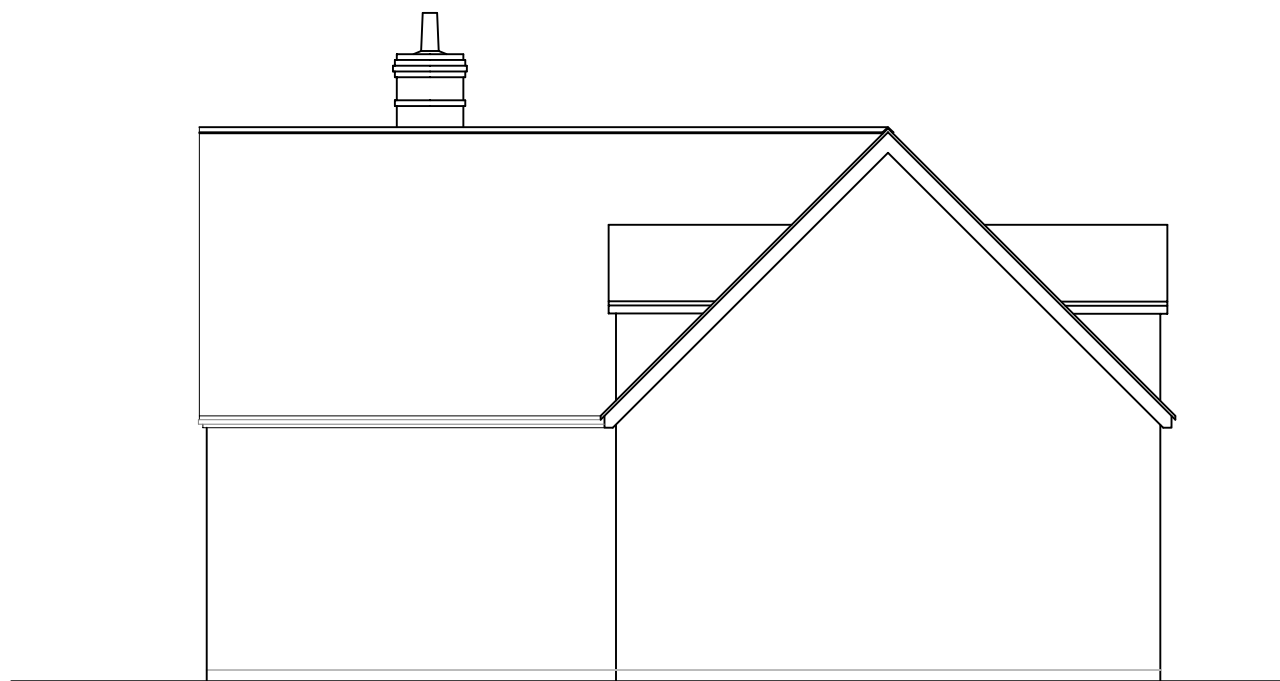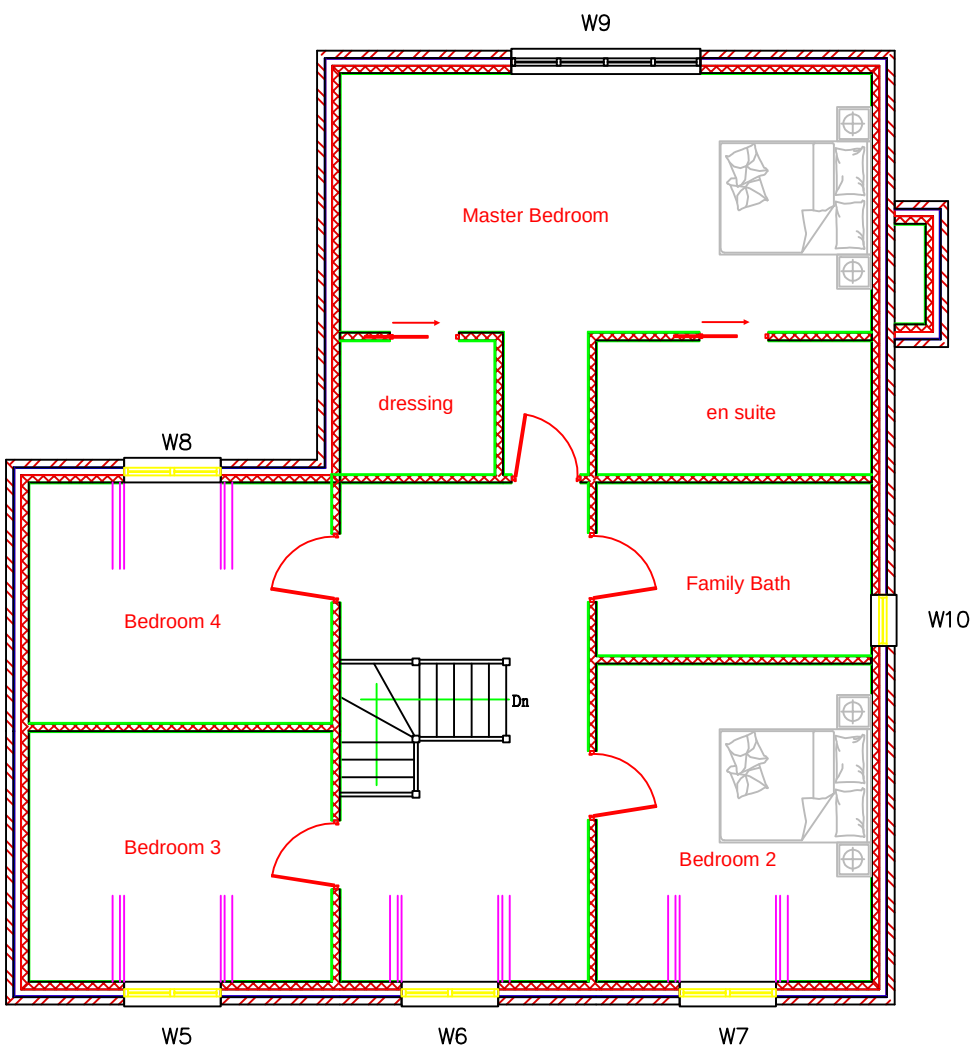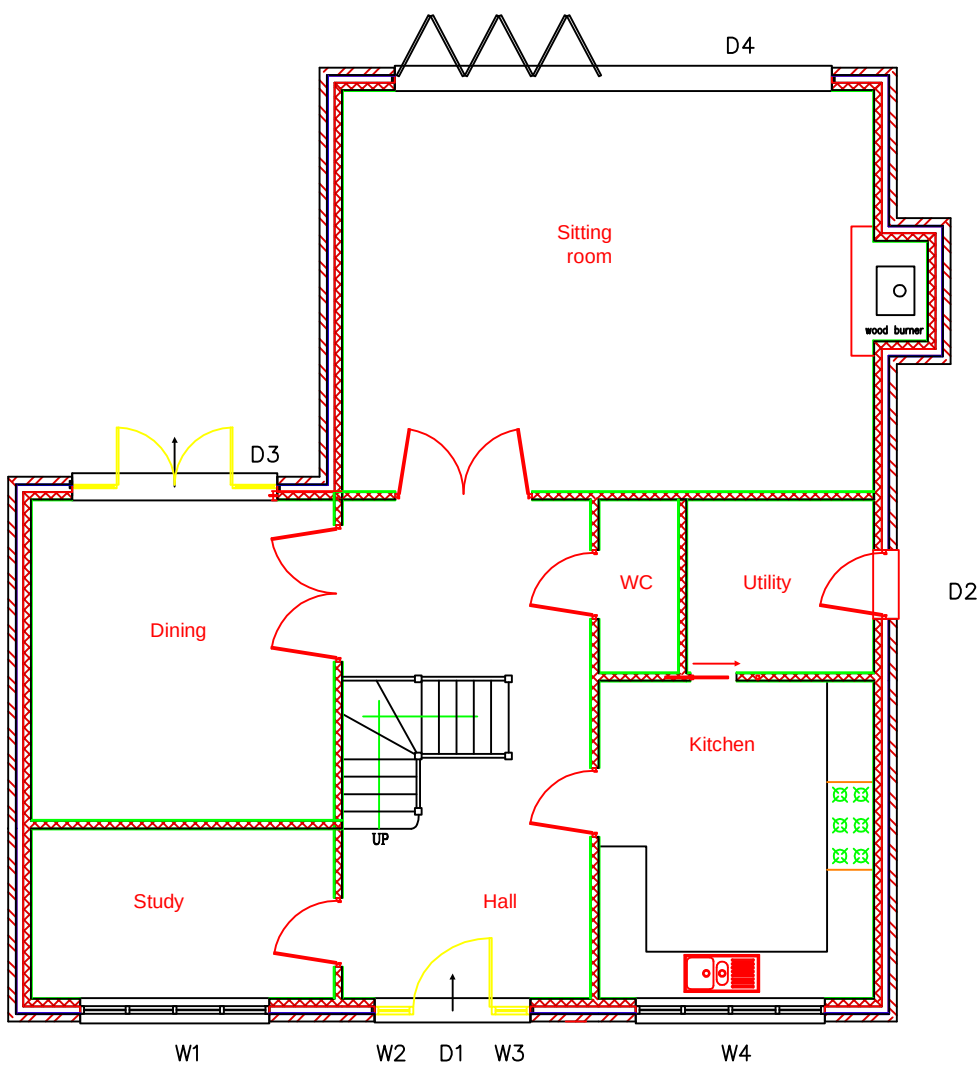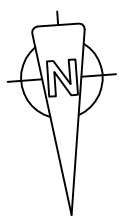

EAST

WINDOW AND DOOR SCHEDULE			
(m x m)			
W1 - 2500 x 1390	V9 - 2500 X 1390		
V1 - 505 x 1275	V10 - 680 X 1395		
V2 - 325 x 1275	S1 - 1000 x 2010		
V3 - 325 x 1275	S2 - 1000 x 2010		
V4 - 2500 x 1390	S3 - 2750 x 2210		
V5 - 1280 x 1335	S4 - 5785 x 2210		
V6 - 1280 x 1335			
V7 - 1280 x 1335			
V8 - 1280 x 1335			
HABITABLE ROOM SIZES			
Living	- 7.0 x 5.3m		
Dining	- 4.0 x 4.0m		
Kitchen	- 5.6 x 4.0m		
Study	- 4.0 x 2.0m		
Utility	- 5.6 x 2.0m		
Bedroom 1	- 7.0 x 5.3m		
Bedroom 2	- 3.6 x 3.0m		
Bedroom 3	- 3.6 x 3.0m		
Bedroom 4	- 4.0 x 3.0m		
Overall GFA = 822 sq m			
WALL DIMENSIONS			
ALL EXTERNAL WALLS - PROPOSED 300MM WIDTH			
INTERNAL WALLS - 100MM WIDTH 2400 HEIGHT FOR EACH FLOOR			

CLIENT
J SHUREY

PROJECT
WORKSHOP
HALES BARN FARM
ALDINGBOURNE

TITLE
PROPOSED FLOOR PLANS
AND ELEVATIONS

STATUS
PLANNING - ZA20

DATE
18.11.2020

SCALE
1:100 @ A2

DRAWN BY
SJ

REVIEWED BY
SJ

DRAWING NUMBER
5

STEPHEN JUPP MRTPI
CHARTERED TOWN PLANNER
348 CHICHESTER ROAD, BOGNOR REGIS
West Sussex PO21 5BX
Tel 01243 822113
Email: steve@planning-solutions.co.uk
www.planning-solutions.co.uk