

FORM NEW OPENING FOR SINGLE DOOR IN  
EXISTING WALL

REFER TO DRAWING 11913.09A

FORM NEW FULL HEIGHT OPENING 4.200 WIDE  
TO RECEIVE NEW SLIDING FOLDING DOORS

REMOVE EXISTING PARTITIONS AND FITTINGS TO  
BOILER CUPBOARD AND TOILET  
UTILITY ROOM FITTINGS AND FIXTURES TO DETAIL

TO EXISTING DRAINAGE

DINING AREA

UTILITY ROOM

PORCH

BOUNDARY TO BE SET  
OUT FROM CORNER OF CORRIDOR WING

BLOCK UP EXISTING DOOR OPENING AND FORM  
NEW DOOR OPENING

LOBBY

SITTING ROOM

KITCHEN FITTINGS AND FIXTURES TO LATER  
DETAIL

KITCHEN

VELUX FLAT ROOF LIGHT WITH CURVED GLASS  
TOP 1500 X 1000

SHOWER ROOM

THIS WALL TO BE UPGRADED TO PARTY WALL  
STANDARD

NEW PARTY WALL


EXTEND EXISTING WINDOW OPENING TO FORM  
NEW OPENING FOR PAIR OF GLAZED DOORS

BLOCK UP EXISTING WINDOW OPENING IN  
MATERIALS TO MATCH ADJACENT WALL

NEW SHOWER ROOM FITTINGS AND FIXTURES TO  
LATER DETAIL

DIAGONAL LINES ON PLAN REPRESENT AREAS TO  
HAVE NEW CEILING SET AT 2.450 ABOVE FL

CHAIN LINE INDICATES BOUNDARY BETWEEN  
PROPERTIES

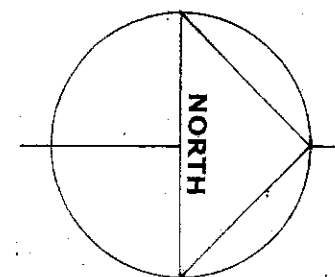

This drawing is the copyright of the Architect and  
must not be reproduced or used without the  
Architect's permission. Figured dimensions are to  
take precedence over scaled dimensions. The  
Contractor is responsible for checking all figured  
dimensions on drawings against actual site  
dimensions. Scaled dimensions are not to be used  
for construction and setting out purposes. Any  
discrepancies are to be reported to the Architect.  
This drawing should be read in conjunction with  
schedules, specifications and engineers drawings  
and details where applicable.

**DAVID BENNETT ARCHITECTS**

THE OLD COTTAGE  
10 VICARAGE LANE, FELPHAM  
WEST SUSSEX PO22 7EA

01243 866279 and 07932 757144

Email: davidkennett47@gmail.com

CLIENT

**MR AND MRS R HOMER**

PROJECT

**NORTON FARMHOUSE  
ALTERATIONS TO FORM  
SEPARATE DWELLING**

DRAWING TITLE

**GROUND FLOOR PLAN PART 1**

SCALE

**1/50 at A3**

REFERENCE

**11913.08B**