

FORM NEW OPENING FOR SINGLE DOOR IN
EXISTING WALL

REFER TO DRAWING 11913.09A

FORM NEW FULL HEIGHT OPENING 4.200 WIDE
TO RECEIVE NEW SLIDING FOLDING DOORS

REMOVE EXISTING PARTITIONS AND FITTINGS TO
BOILER CUPBOARD AND TOILET
UTILITY ROOM FITTINGS AND FIXTURES TO DETAIL

TO EXISTING DRAINAGE

DINING AREA

UTILITY ROOM

PORCH

BOUNDARY TO BE SET
OUT FROM CORNER OF CORRIDOR WING

BLOCK UP EXISTING DOOR OPENING AND FORM
NEW DOOR OPENING

LOBBY

SITTING ROOM

KITCHEN FITTINGS AND FIXTURES TO LATER
DETAIL

KITCHEN

VELUX FLAT ROOF LIGHT WITH CURVED GLASS
TOP 1500 X 1000

SHOWER ROOM

THIS WALL TO BE UPGRADED TO PARTY WALL
STANDARD

NEW PARTY WALL


EXTEND EXISTING WINDOW OPENING TO FORM
NEW OPENING FOR PAIR OF GLAZED DOORS

BLOCK UP EXISTING WINDOW OPENING IN
MATERIALS TO MATCH ADJACENT WALL

NEW SHOWER ROOM FITTINGS AND FIXTURES TO
LATER DETAIL

DIAGONAL LINES ON PLAN REPRESENT AREAS TO
HAVE NEW CEILING SET AT 2.450 ABOVE FL

CHAIN LINE INDICATES BOUNDARY BETWEEN
PROPERTIES

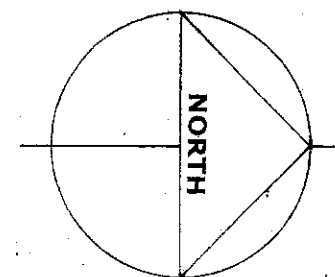

This drawing is the copyright of the Architect and
must not be reproduced or used without the
Architect's permission. Figured dimensions are to
take precedence over scaled dimensions. The
Contractor is responsible for checking all figured
dimensions on drawings against actual site
dimensions. Scaled dimensions are not to be used
for construction and setting out purposes. Any
discrepancies are to be reported to the Architect.
This drawing should be read in conjunction with
schedules, specifications and engineers drawings
and details where applicable.

DAVID BENNETT ARCHITECTS

THE OLD COTTAGE
10 VICARAGE LANE, FELPHAM
WEST SUSSEX PO22 7EA
01243 866279 and 07932 757144
Email: davidkennett47@gmail.com

CLIENT

MR AND MRS R HOMER

PROJECT

**NCRTON FARMHOUSE
ALTERATIONS TO FORM
SEPARATE DWELLING**

DRAWING TITLE

GROUND FLOOR PLAN PART 1

SCALE

1/50 at A3

REFERENCE

11913.08B