

NOTES
CONTRACTORS MUST VERIFY ALL DIMENSIONS ON SITE BEFORE COMMENCING ANY WORK ON SHOP DRAWINGS
DO NOT SCALE FROM THIS DRAWING
MJBAINS LTD COPYRIGHT

BIM TRANSMITTAL DISCLAIMER
MJBAINS LTD MAKES NO EXPRESS OR IMPLIED WARRANTIES WITH RESPECT TO THE CHARACTER, FUNCTION, OR CAPABILITIES OF THE DATA (INCLUDING OF 3RD PARTY DATA INCORPORATED WITHIN) OR THE SUITABILITY OF THE DATA FOR ANY PARTICULAR PURPOSE BEYOND THOSE ORIGINALLY INTENDED BY MJBAINS COOPER CONSULTING LTD. PLEASE REFER TO OUR STANDARD TERMS AND CONDITIONS FOR FURTHER DETAILS.

Key

Walling types:

- (C) Chartham Multi with Warnham Terracotta feature band
(M) Maplehurst Light Multi with Warnham Terracotta feature band
Weather boarding Ebony (on prominent elevations) - C50 Marley Eternit
Weather boarding White (on prominent elevations) - C01 Marley Eternit
Flint (on prominent elevations)
Tile hanging

Roof Tiles:

- Roof: Redland Cambrian Slate (Naturally Weathered)
Tile Hanging: Weinerberger Sandtoft Plain Tile - Colour Dark Grey
Roof: Weinerberger Sadtoft 20/20 Clay tile - Colour Tuscan
Tile Hanging: Weinerberger Sandtoft Plain Tile - Colour Rustic

Boundary Treatments:

- 1.8 m high close boarded fencing
1.8 m high brick masonry wall
post + wire fence

Chimneys:

- ✱ Denotes indicative chimney on plots (see housetypes drawings for detail)

E	tiling note updated	05.07.18	
D	Amended to suit comments	01.05.2018	
C	Updated to suit layout	18.01.2018	
B	Updated to suit layout	18.12.2017	
A	Minor graphical amendments	05.10.2017	
REV	AMENDMENT	DATE	CHKD
Drawing status			
PLANNING			

McBains

McBains Ltd
5th Fl, 26 Finsbury Square London EC2A 10S
+44 (0)20 7786 7900
mcbains.co.uk

CLIENT

Taylor Wimpey

PROJECT


LAND AT NYTON NURSERIES
EASTERGATE AND WESTERGATE
WEST SUSSEX

DRAWING TITLE

MATERIALS AND BOUNDARY TREATMENTS PLAN

ARCHITECTURE

SCALE	DRAWN BY	CHECKED	DATE
1:500 @ A0	TS	/	AUG'17
1:1000 @ A2			
DRAWING NUMBER	REVISION		
59650-102	E		

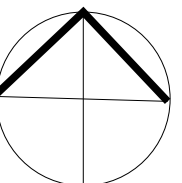

0 5 10 20 50m

BARNETT CLOSE

FW

B 2233