


ASHTON SMITH CONSULTANTS

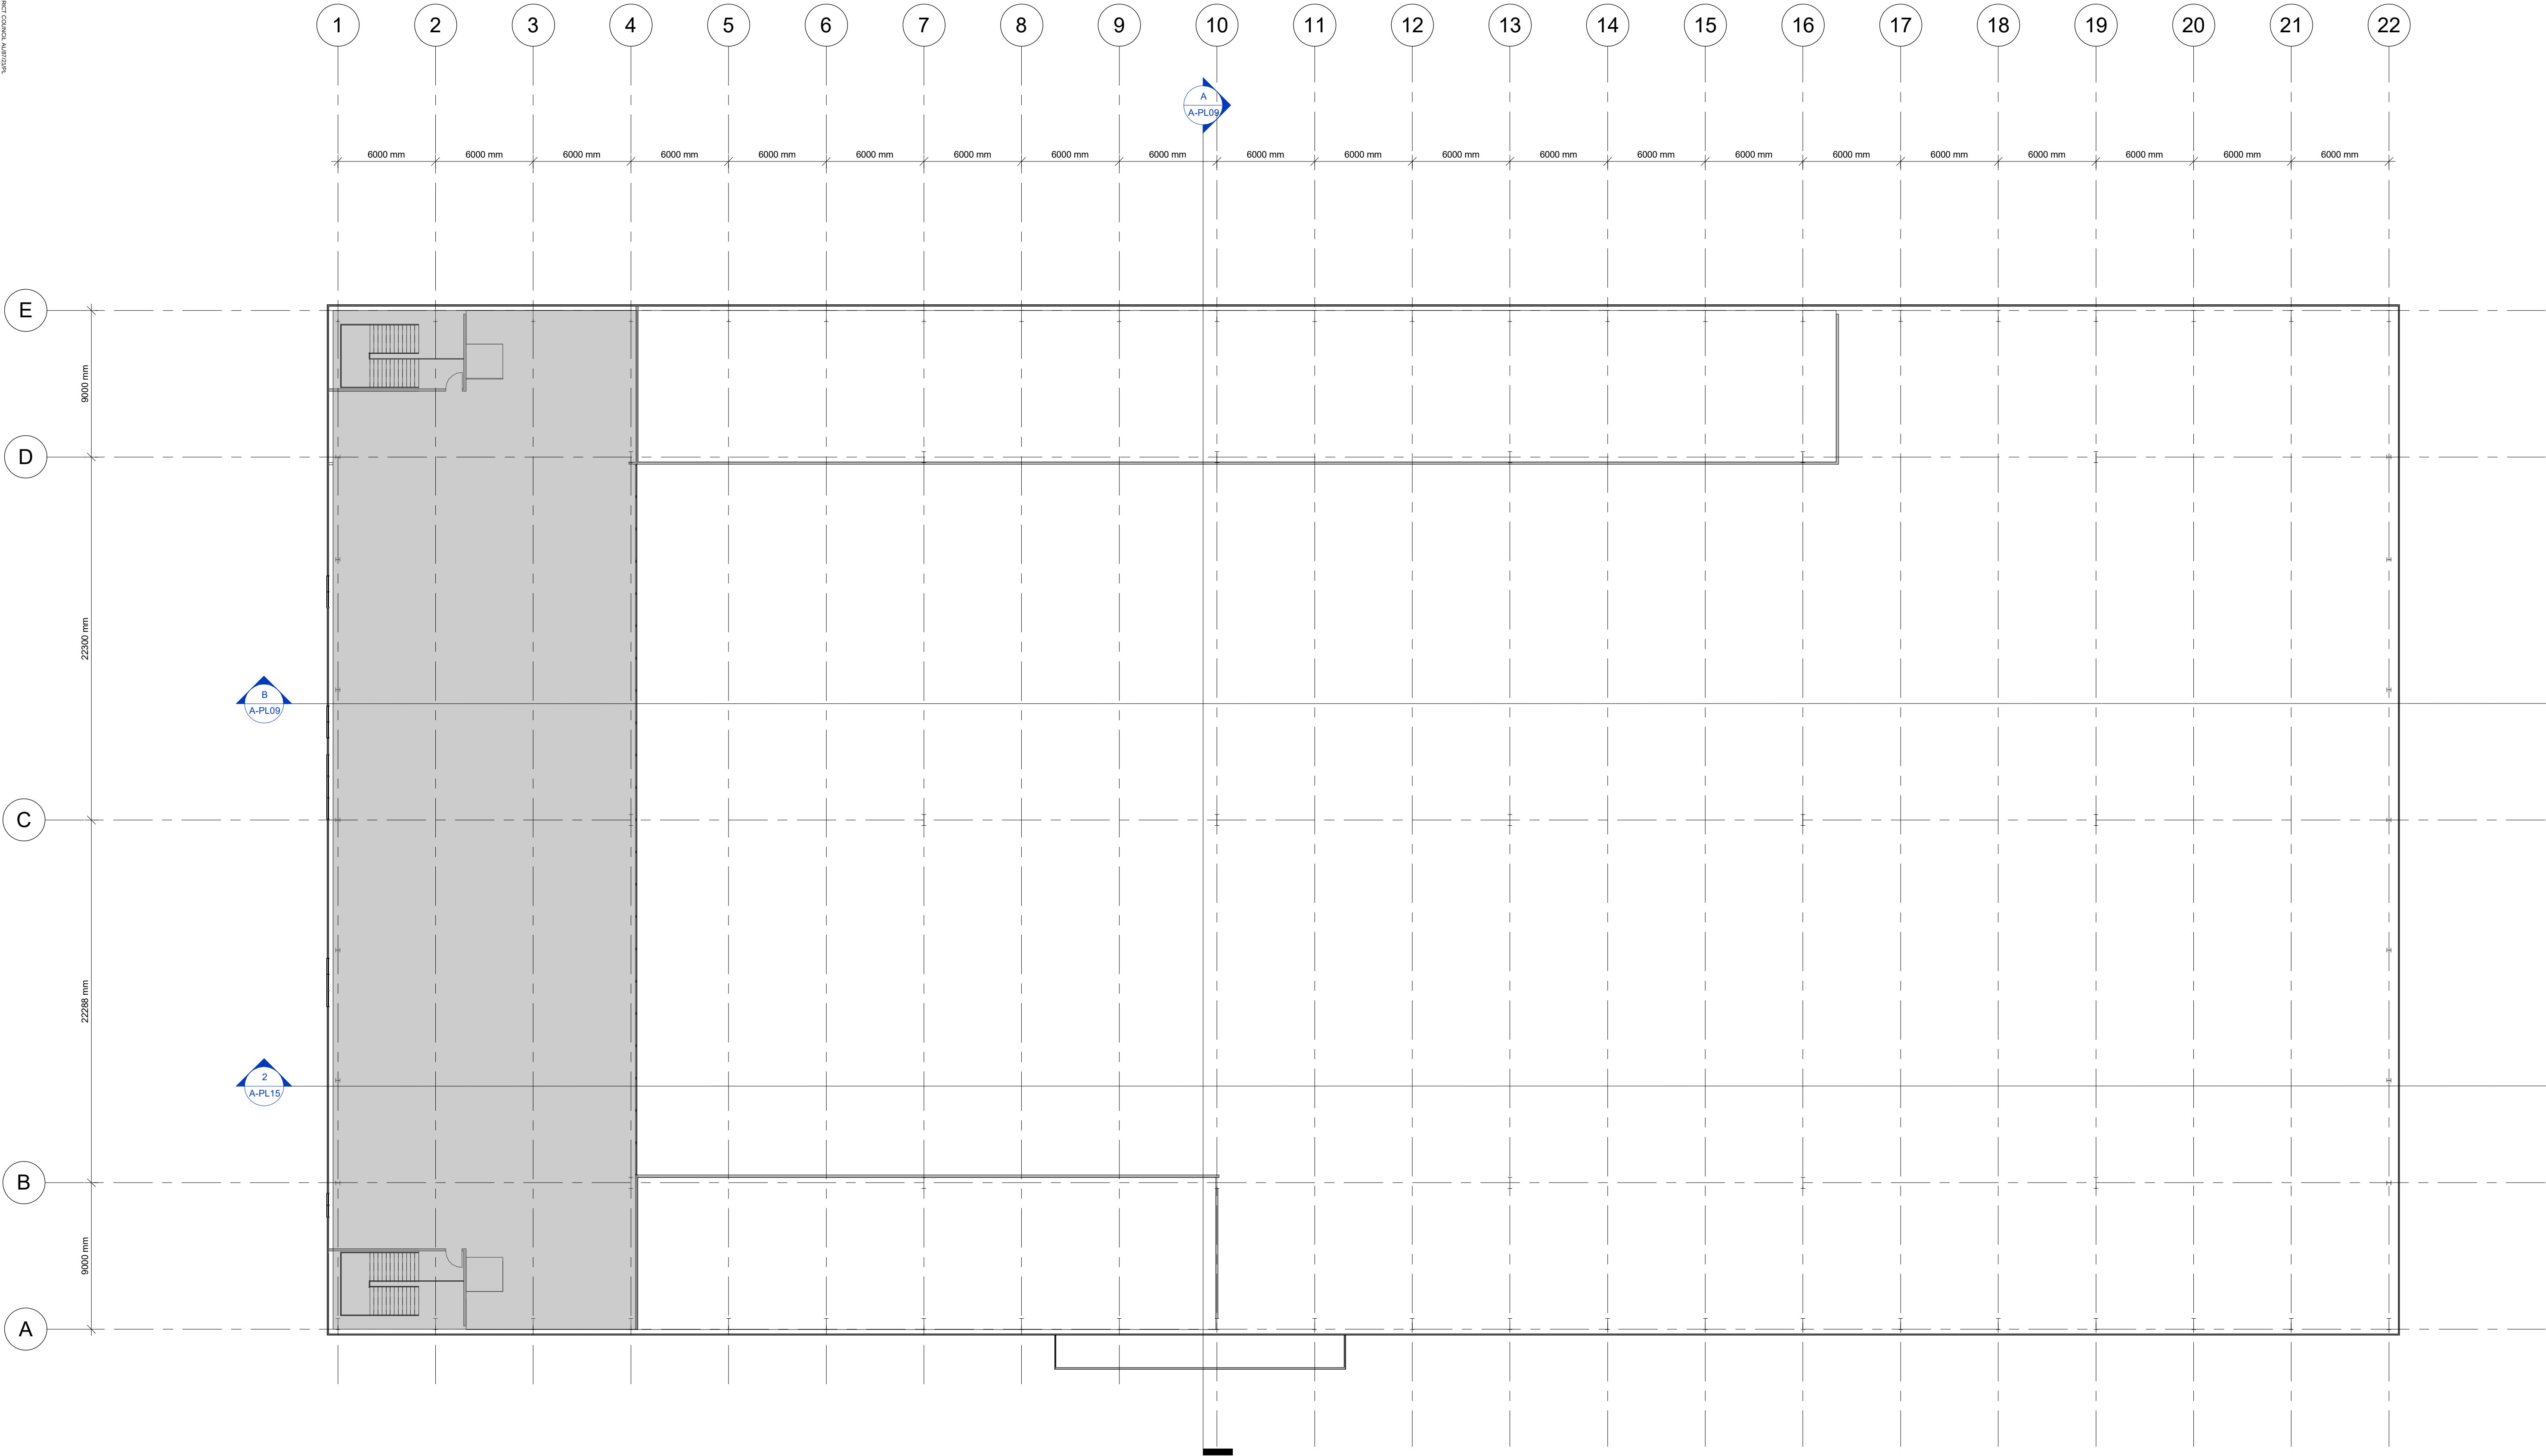


V1-P2 Plant Deck Plan
1 : 200

Scale for planning purposes only
ashton smith to be notified of discrepancies in figured dimensions
Contractors must check all dimensions from site
This drawing is copyright and is for use on this site only
This drawing is to be used solely for information as entitled
For other information refer to the latest revision of any cross referenced drawing




LOCATION PLAN:

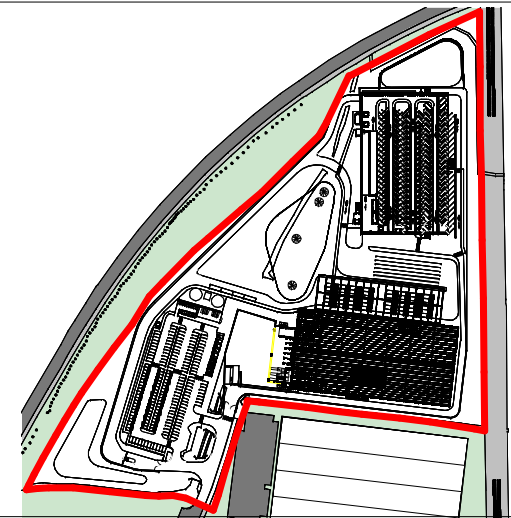

NOTES:



VISUAL SCALE 1:200

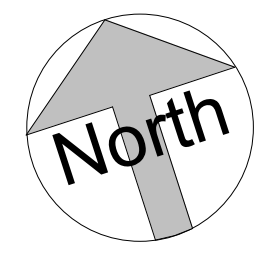

P1	17/05/2021	Updated following Planning Consultants comments	DE	GC
P2	21/05/2021	Pond relocated to North of site	DE	GC
REV	DATE	DESCRIPTION	DRAWN BY	CHECK BY
REVISIONS				

PROJECT TITLE Bognor Regis				
DRAWING TITLE Proposed Warehouse Plant Deck				
RIBA STAGE	STATUS PLANNING		DRAWN BY DE	CHECKED BY GC
SHEET A1	SCALE As indicated	DATE 30/04/2021	SUITABILITY S2	REVISION P2
DRAWING NO. 21023 - ASA - V1 - P2 - DR - A - PL06 - (S2 - P2)				

CLIENT



Ashton Smith, Belvedere House, 2 Victoria Avenue, Harrogate, North Yorkshire, HG1 1EL
Tel: 01423 522882 Fax: 01423 565104
www.ashtonsmith.co.uk

JOB NO.
20123