



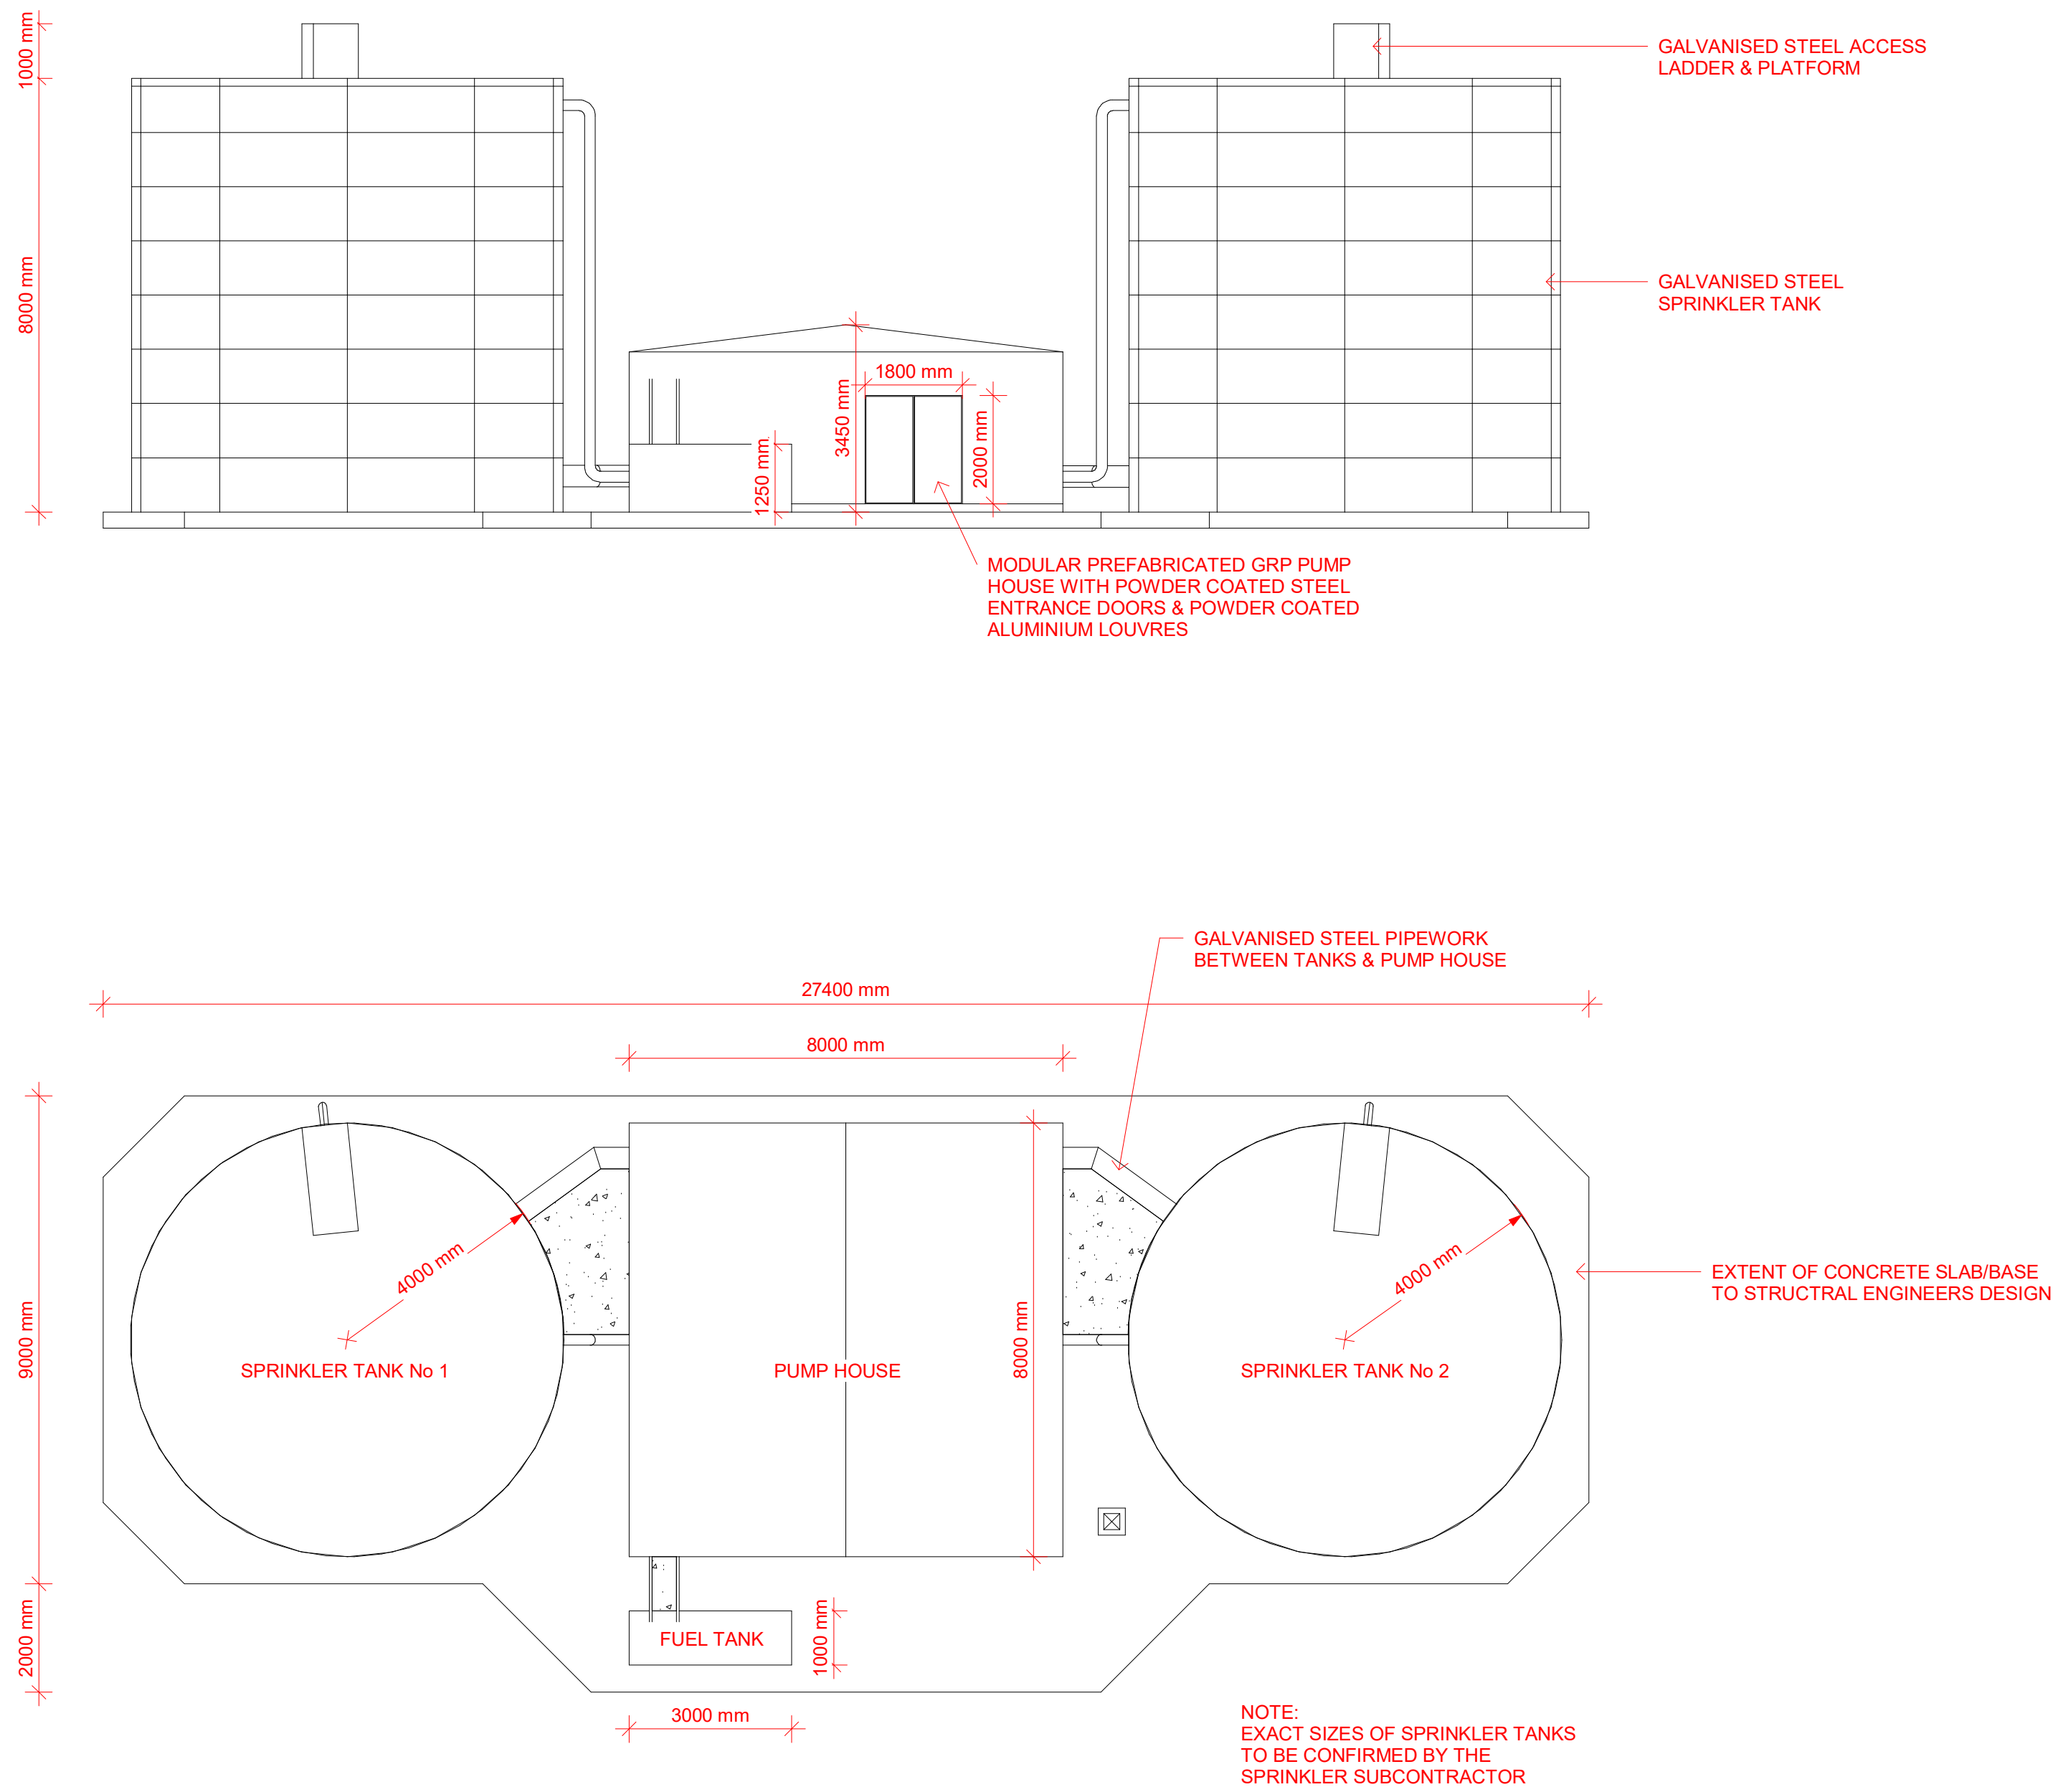


Sprinkler Tanks & Pump House
1 : 100

LOCATION PLAN:

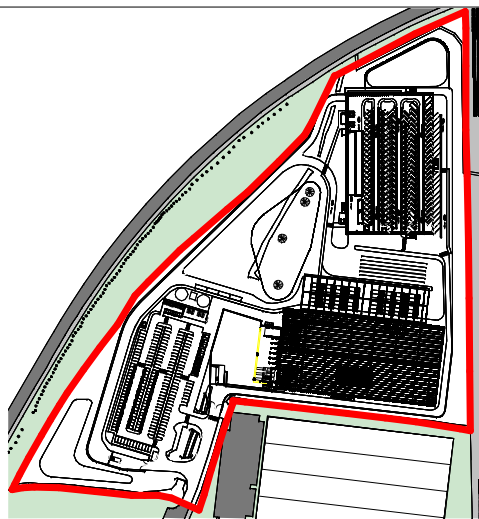

NOTES:

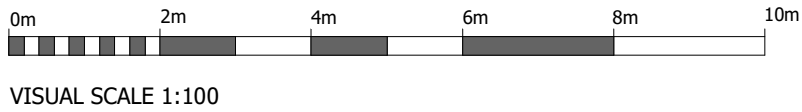

P1	17/05/2021	Updated following Planning Consultants comments	DE	GC
P2	21/05/2021	Pond relocated to North of site	DE	GC
REV	DATE	DESCRIPTION	DRAWN BY	CHECK BY
REVISIONS				

PROJECT TITLE Bognor Regis				
DRAWING TITLE Proposed Sprinkler Tanks & Pump house				
RIBA STAGE	STATUS		DRAWN BY	CHECKED BY
	PLANNING		DE	GC
SHEET	SCALE	DATE	SUITABILITY	REVISION
A1	As indicated	30/04/2021	S2	P2
DRAWING NO. 21023 - ASA - V0 - XX - DR - A - PL23 - (S2 - P2)				

CLIENT

LYSANDER

ashtonsmith
beyond design

Ashton Smith, Belvedere House, 2 Victoria Avenue, Harrogate, North Yorkshire, HG1 1EL
Tel: 01423 522882 Fax: 01423 565104
www.ashtonsmith.co.uk