




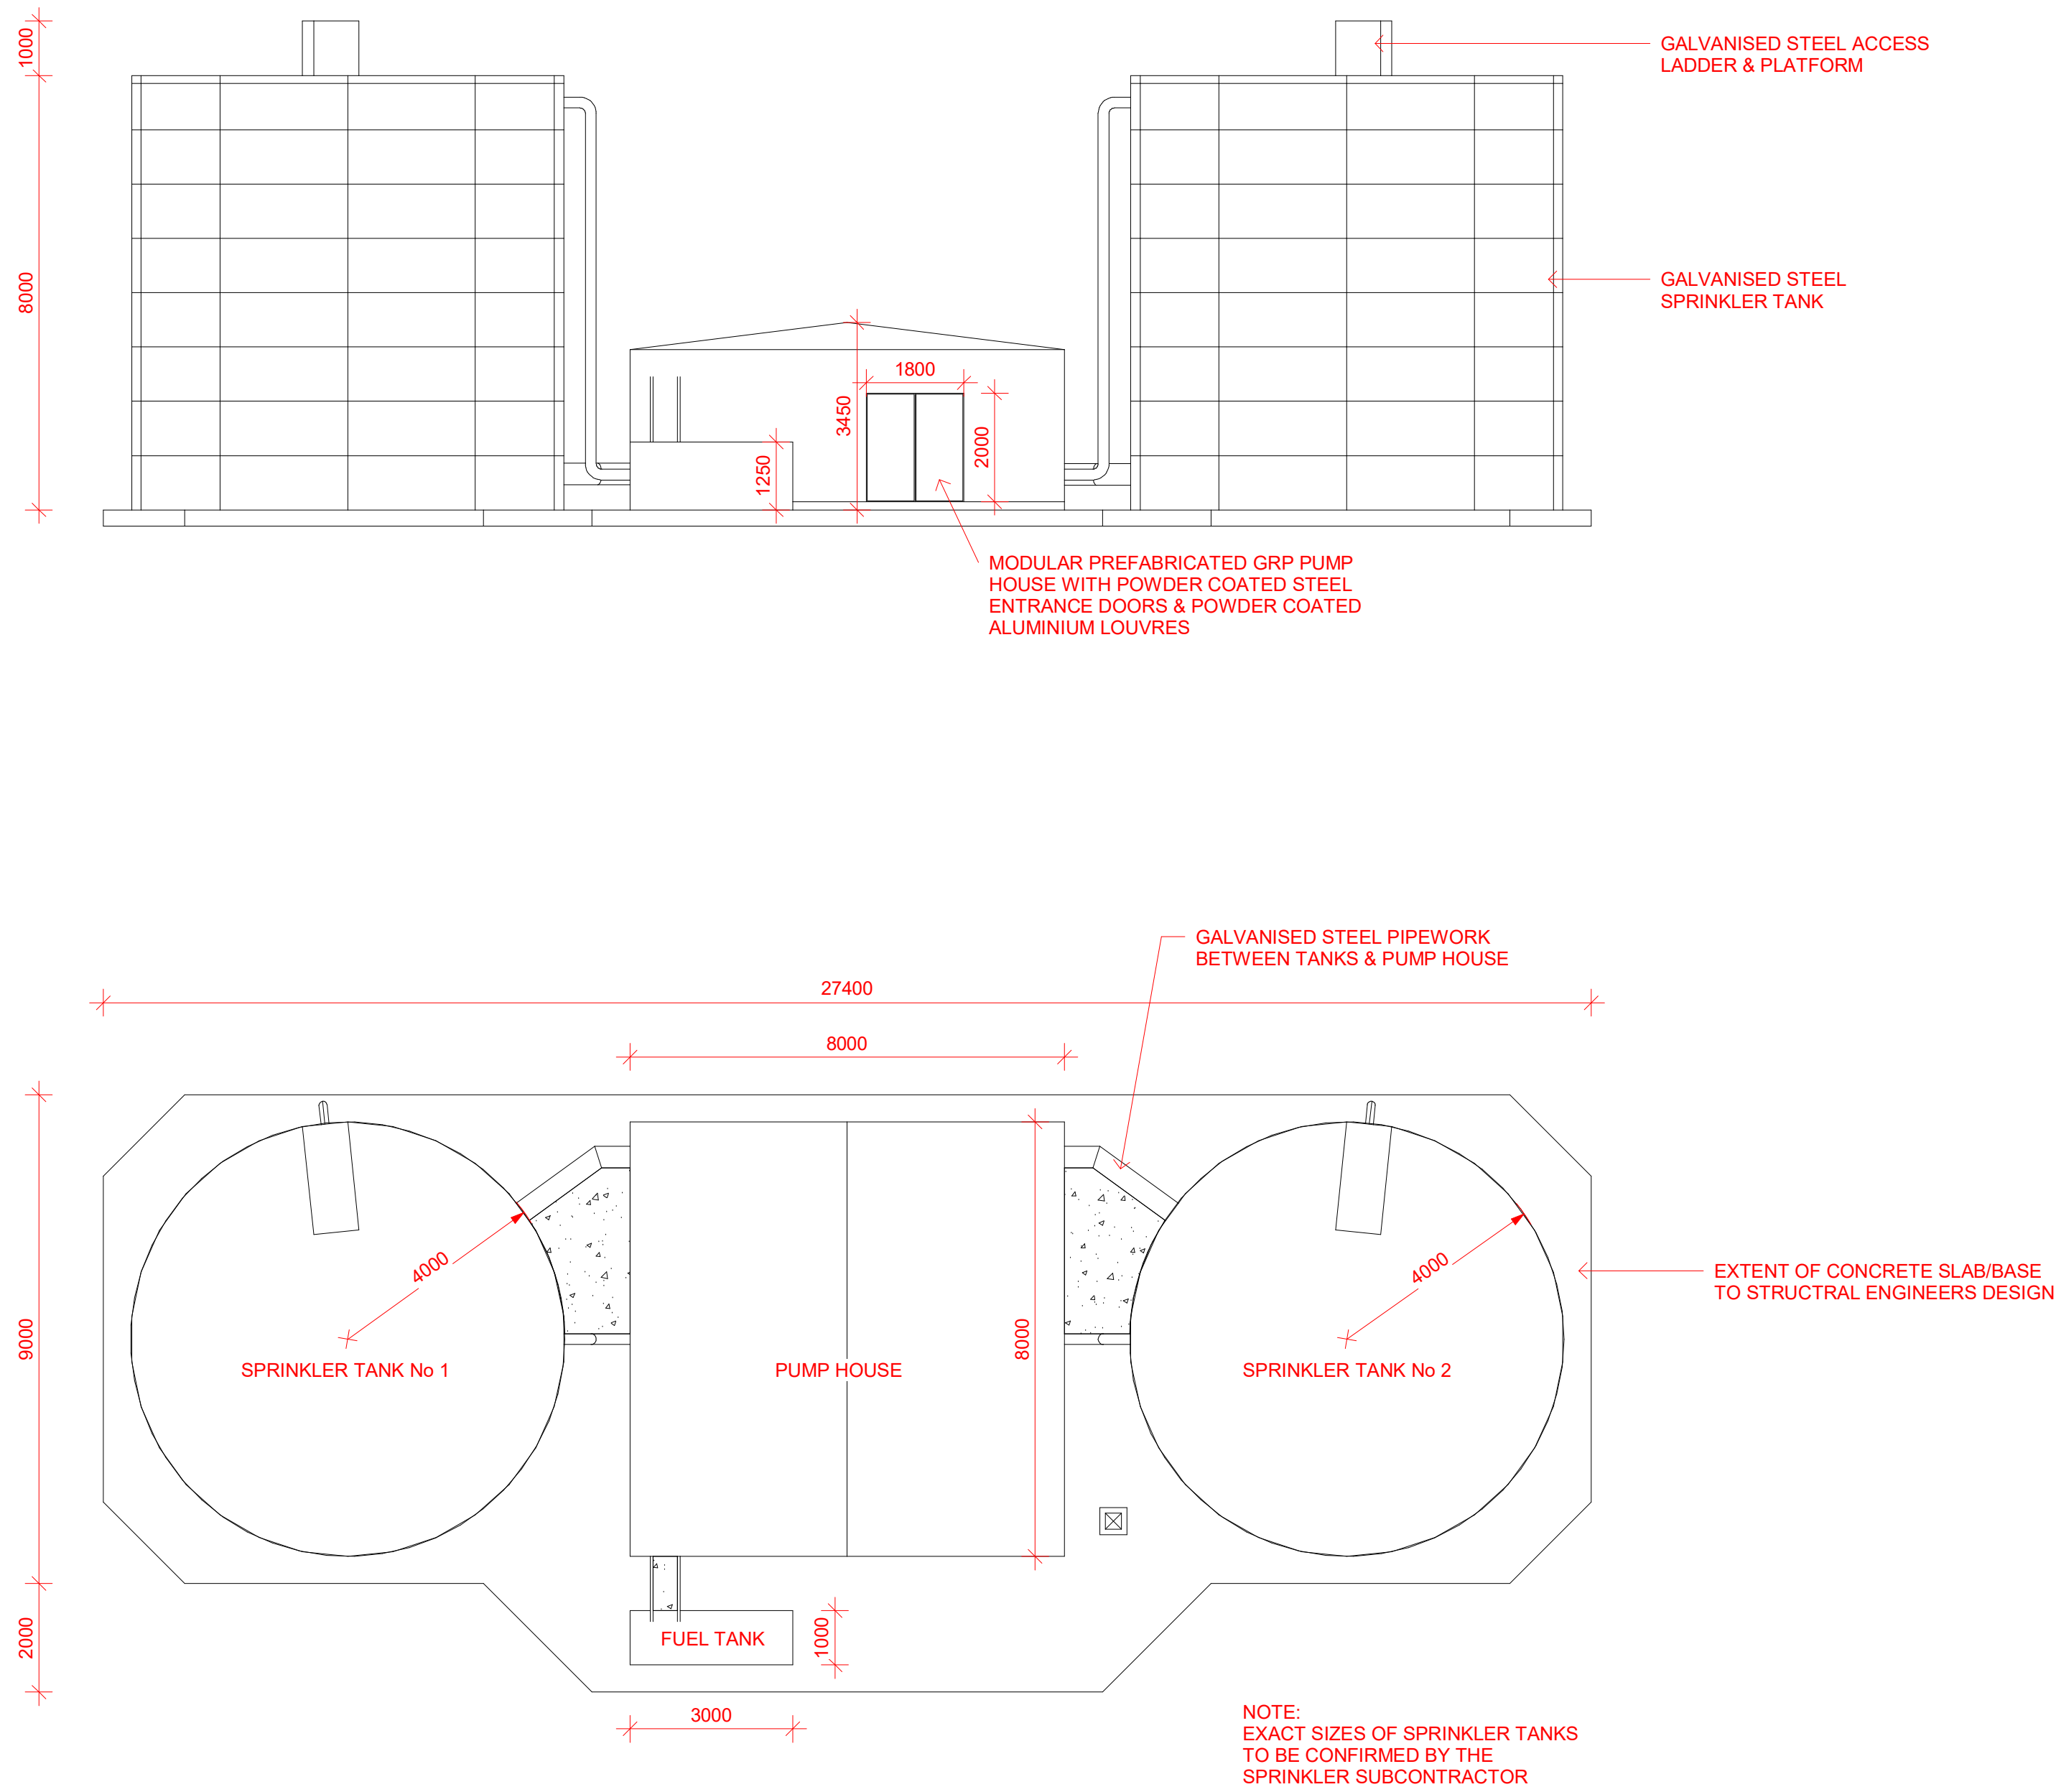

Sprinkler Tanks & Pump House
1 : 100

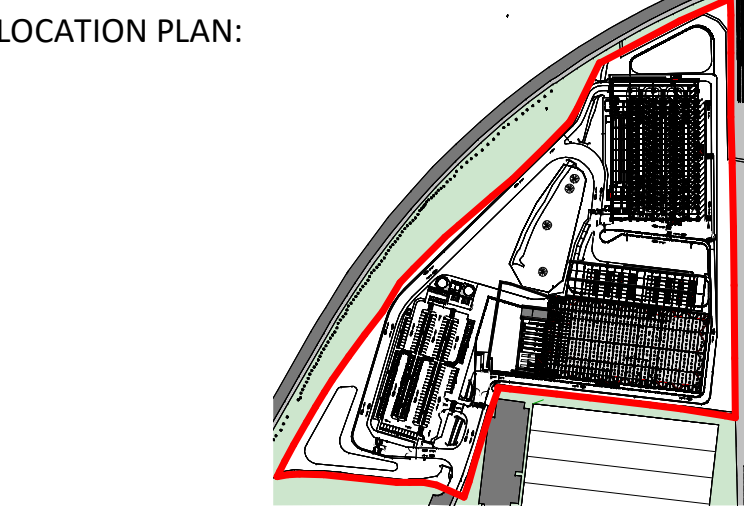

NOTES:

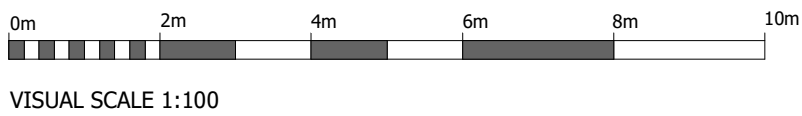

P0	07/09/2021	Amended following comments from Vectus	DE	GC
P5	17/05/2021	Updated following Planning Consultants comments	DE	GC
P1	17/05/2021	Updated following Planning Consultants comments	DE	GC
P2	21/05/2021	Pond relocated to North of site	DE	GC
P3	27/05/2021	Updated following DWD comments and derogation review	DE	GC
P4	31/08/2021	Site Reference plans updated, canopy to warehouse amended	DE	GC
REV	DATE	DESCRIPTION	DRAWN BY	CHECK BY
REVISIONS				

PROJECT TITLE Bognor Regis				
DRAWING TITLE Proposed Sprinkler Tanks & Pump house				
RIBA STAGE	STATUS		DRAWN BY	CHECKED BY
	PLANNING		DE	GC
SHEET	SCALE	DATE	SUITABILITY	REVISION
A1	As indicated	30/04/2021	S2	P5
DRAWING NO. 21023 - ASA - V0 - XX - DR - A - PL23 - (S2 - P5)				

CLIENT
 Beyond Design
Ashton Smith, Belvedere House, 2 Victoria Avenue, Harrogate, North Yorkshire, HG1 1EL Tel: 01423 522882 Fax: 01423 565104 www.ashtonsmith.co.uk