


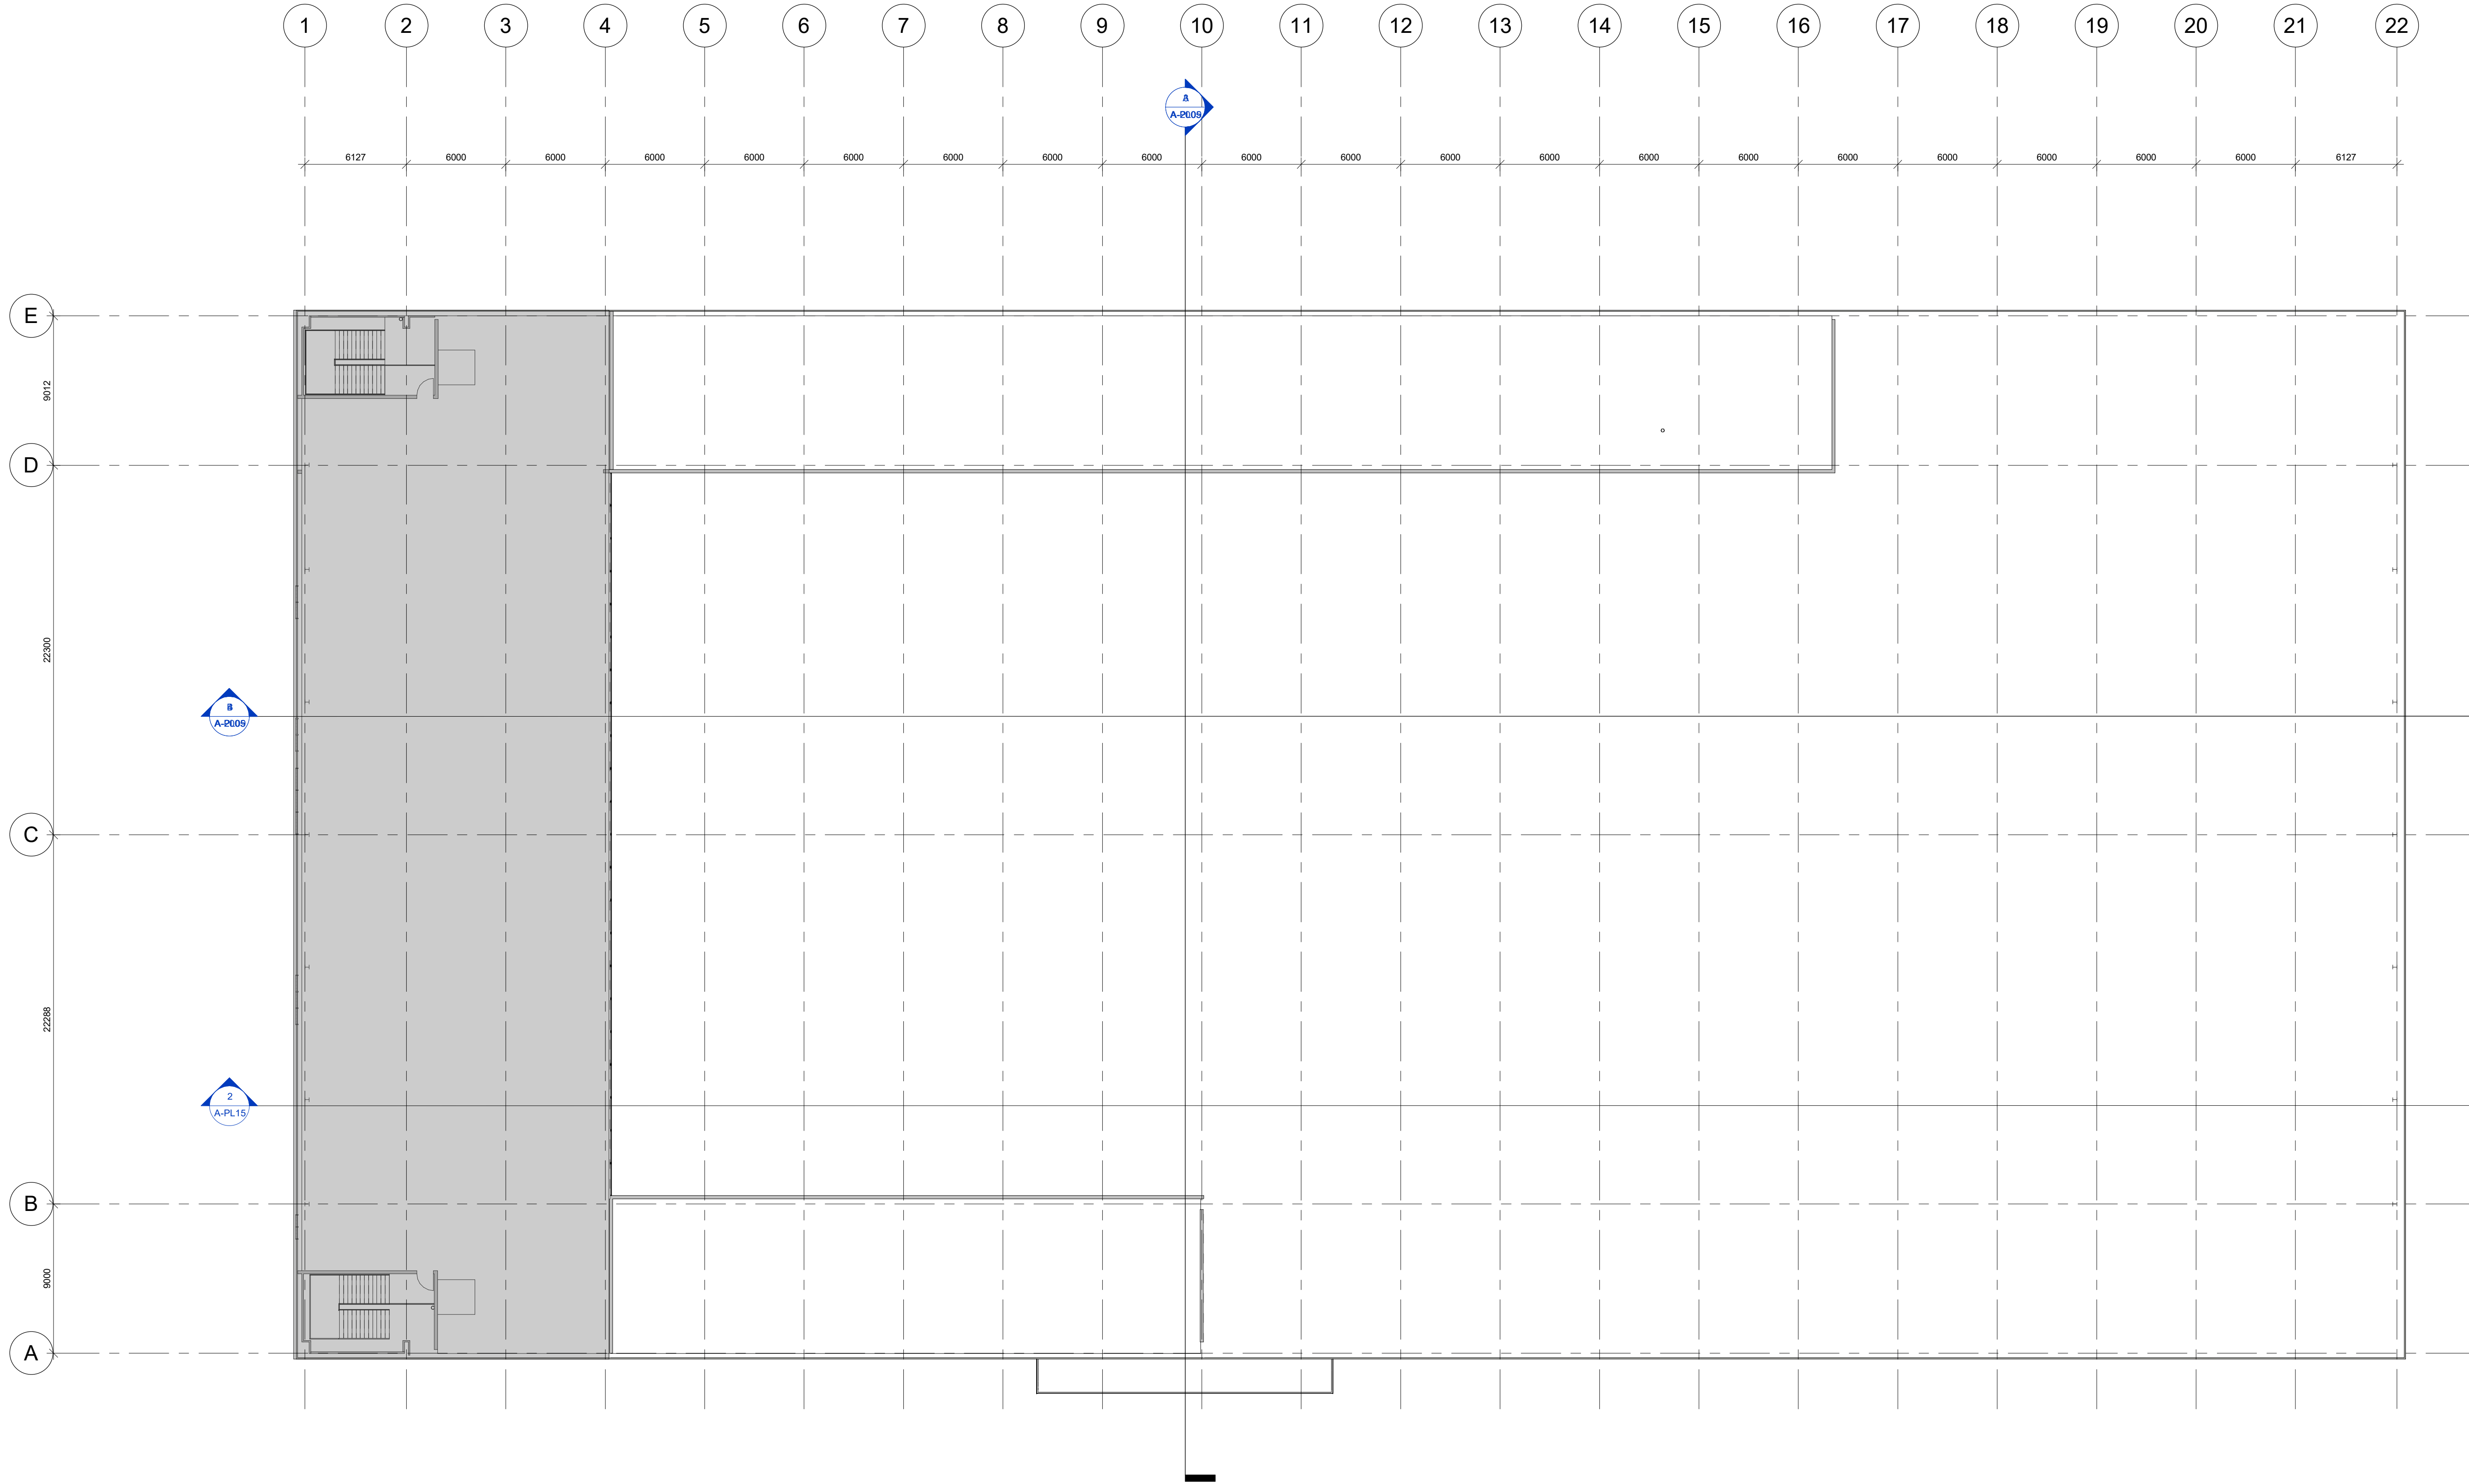

V1-P2 Plant Deck Plan
1 : 200

Scale for planning purposes only
ashton smith to be notified of discrepancies in figured dimensions
Contractors must check all dimensions from site
This drawing is copyright and is for use on this site only
This drawing is to be used solely for information as entitled
For other information refer to the latest revision of any cross referenced drawing

LOCATION PLAN:

NOTES:

0m 4m 8m 12m 16m 20m
VISUAL SCALE 1:200

P0	07/09/2021	Amended following comments from Vectus	DE	GC
P5	17/05/2021	Updated following Planning Consultants comments	DE	GC
P1	21/05/2021	Pond relocated to North of site	DE	GC
P2	27/05/2021	Updated following DVD comments and derogation review	DE	GC
P4	31/08/2021	Site Reference plans updated, canopy to warehouse amended	DE	GC

REV	DATE	DESCRIPTION	DRAWN BY	CHECK BY
REVISIONS				

PROJECT TITLE		Bognor Regis	
DRAWING TITLE			
Proposed Warehouse Plant Deck			
RIBA STAGE	STATUS	DRAWN BY	CHECKED BY
PLANNING		DE	GC
SHEET	SCALE	DATE	SUITABILITY
A1	As indicated	30/04/2021	S2
DRAWING NO.		REVISION	
21023 - ASA - V1 - P2 - DR - A - PL06 - (S2 - P5)		P5	

CLIENT

Ashton Smith, Belvedere House, 2 Victoria Avenue, Harrogate, North Yorkshire, HG1 1EL
Tel: 01423 522882 Fax: 01423 565104
www.ashtonsmith.co.uk

JOB NO.

20123