


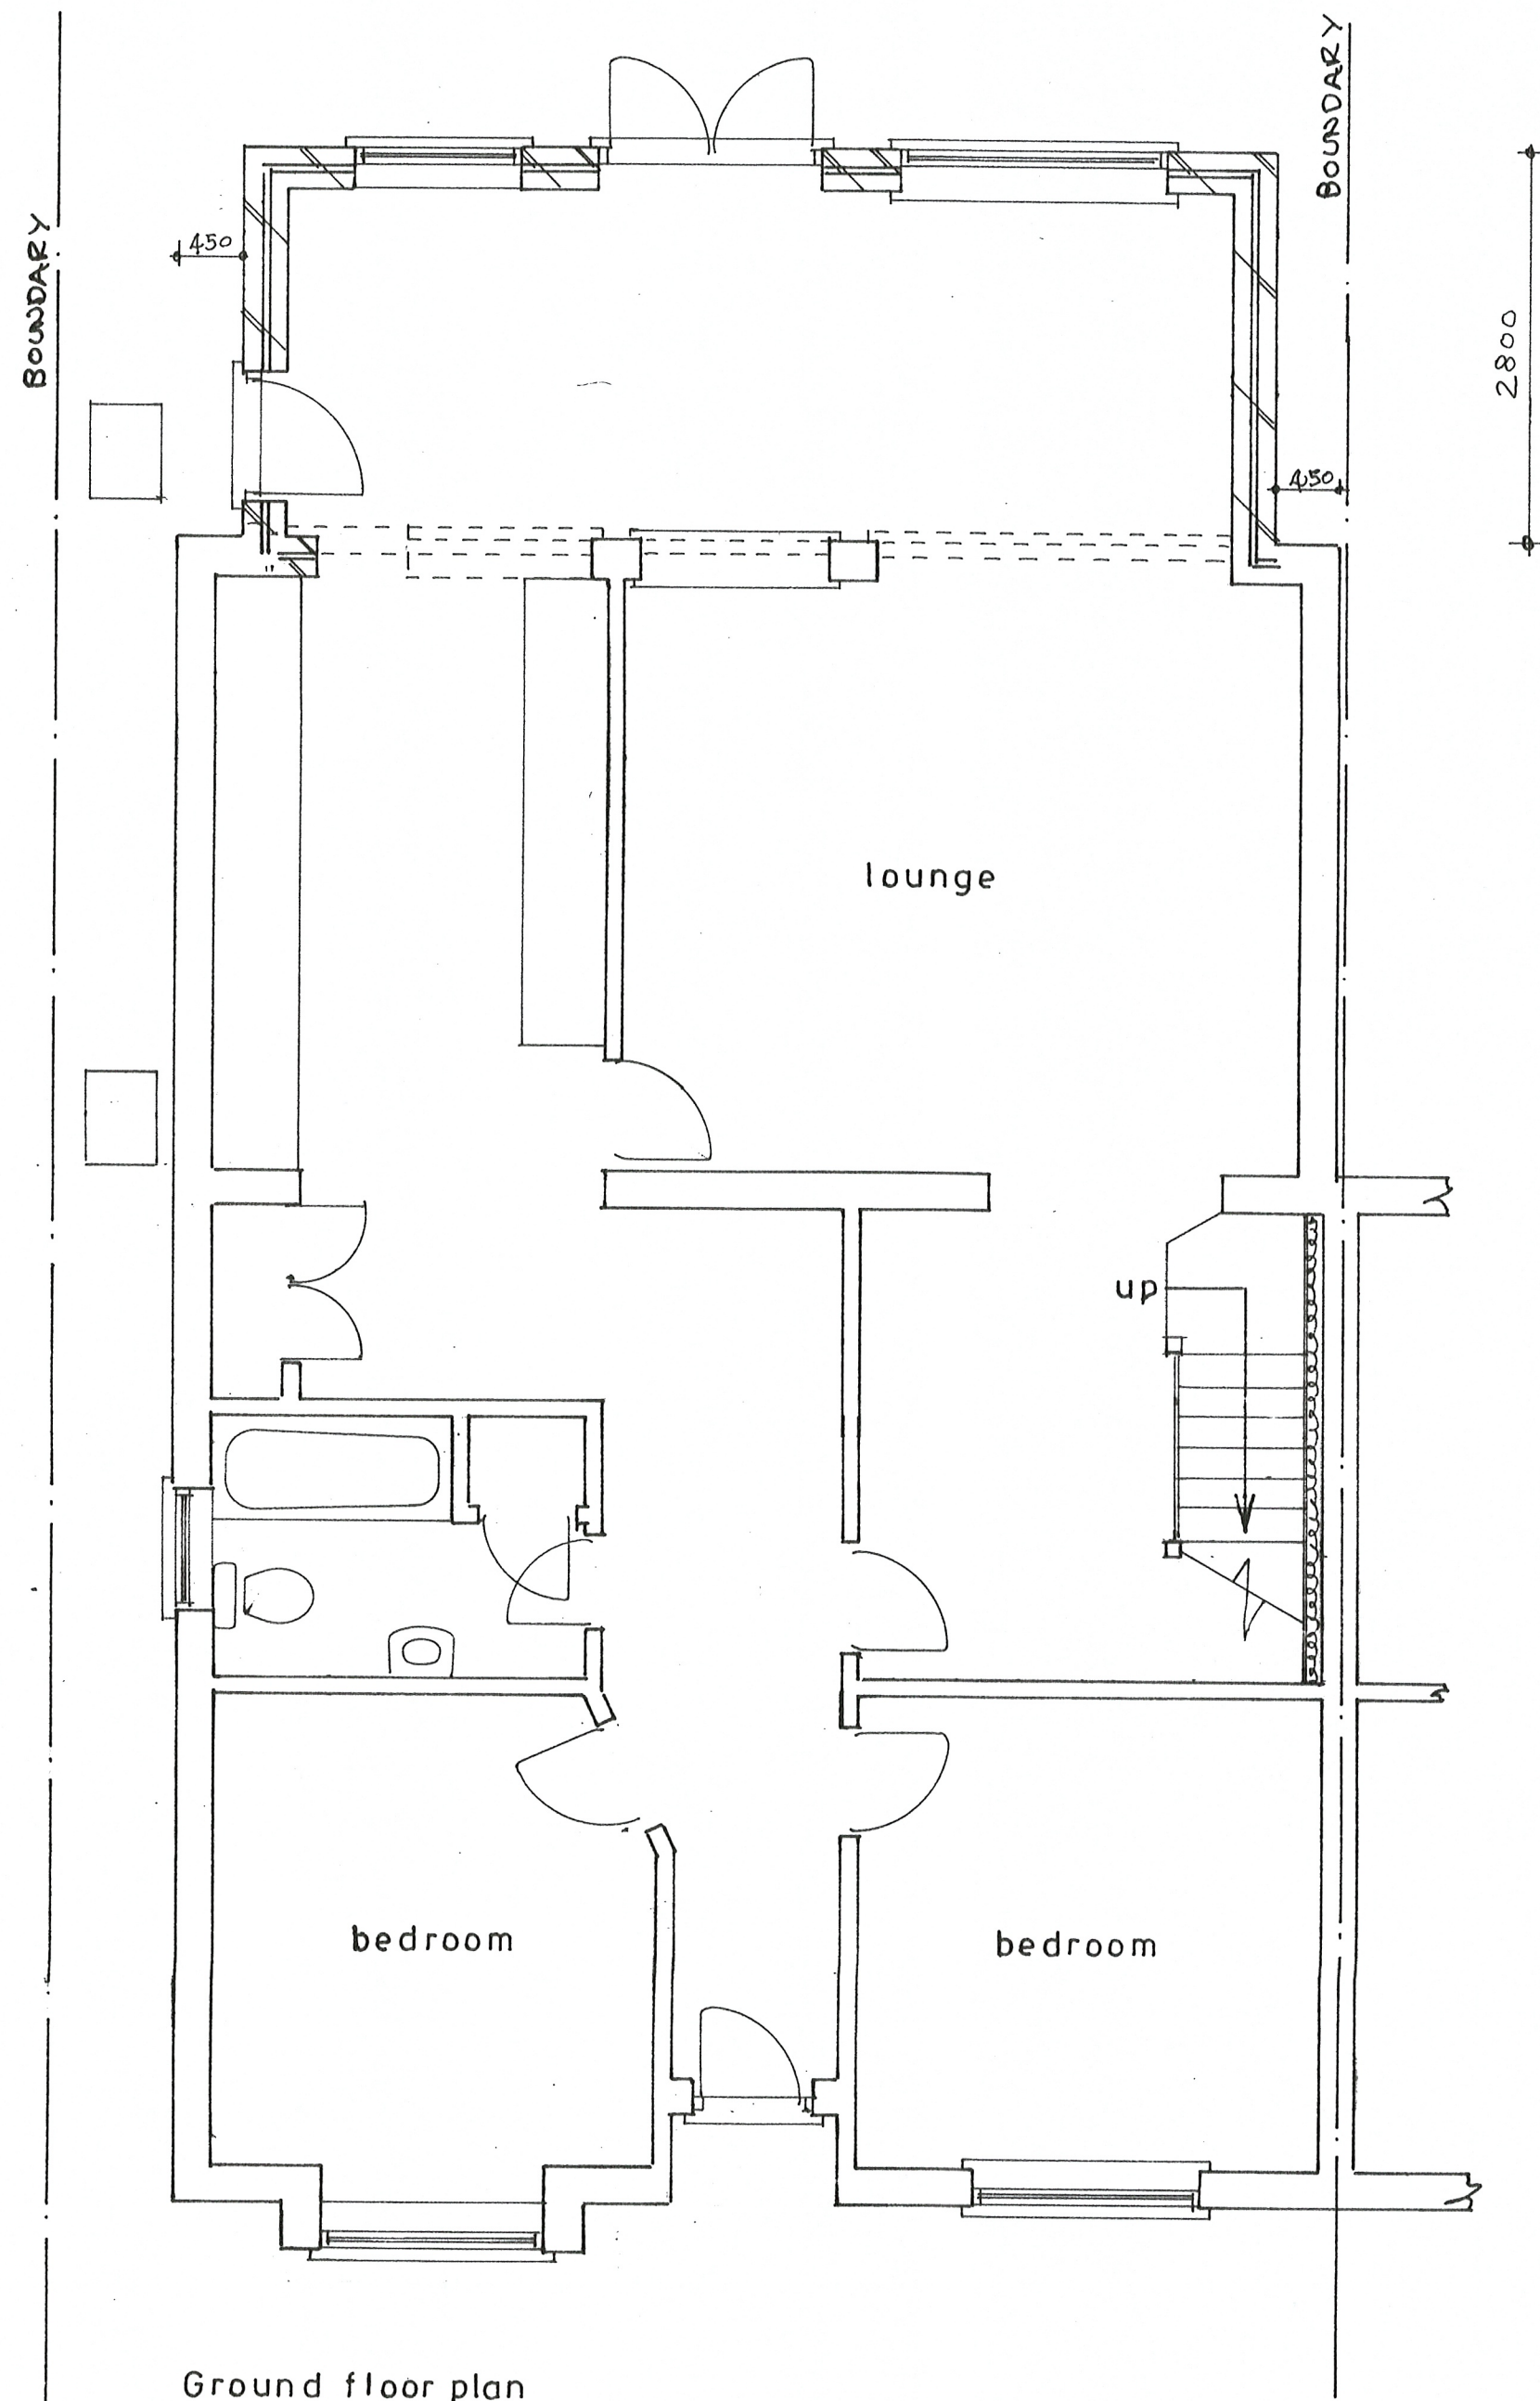


Ground floor plan

1 : 50


Proposed

PROPOSED SINGLE STOREY EXTENSION AND LOFT CONVERSION TO FORM NEW 1ST FLOOR
AT 9, LIDSEY ROAD, WOODGATE FOR MR. A. LENGYEL AND MISS. G. NAGY.

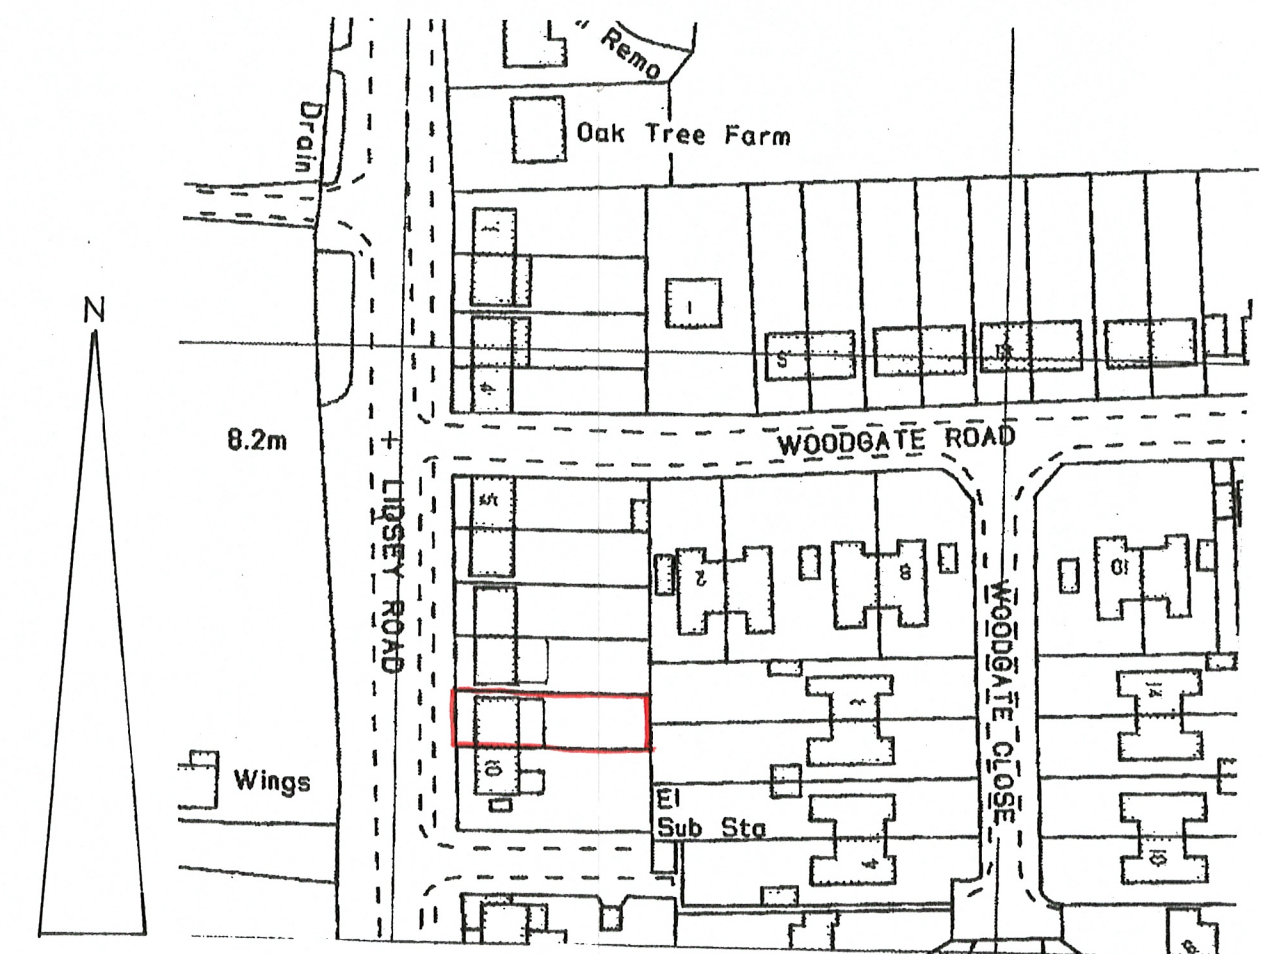

location plan

1 : 1250

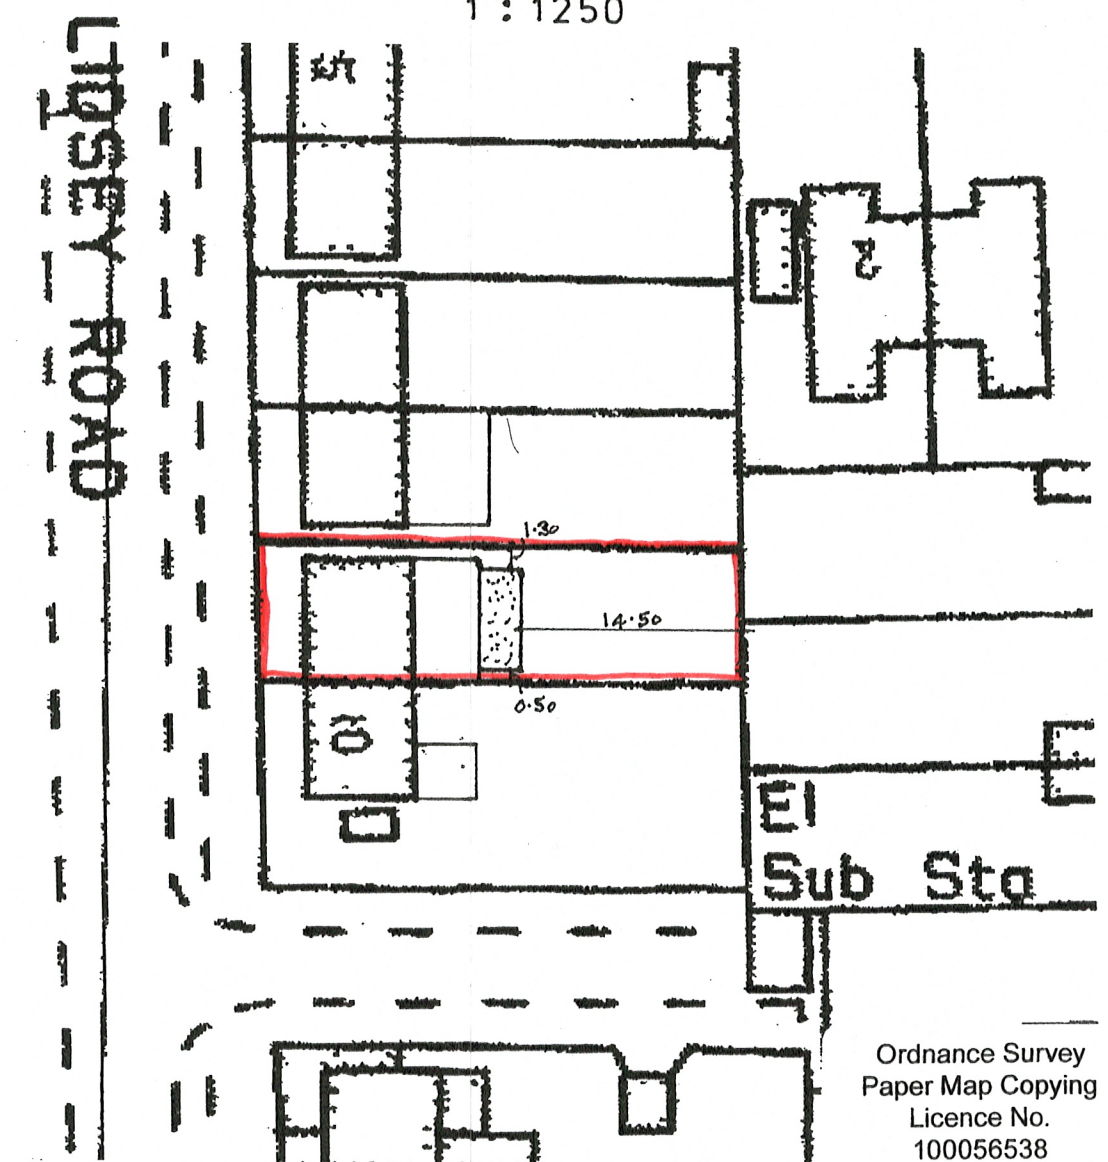

block plan

1 : 500

sheet 1 a of 3

Bryan Butcher
Rainbow Cottage
Nyetimber Lane
Bognor Regis PO21 3JX
01243 266871
07973 233442
bryan.butcher@btinternet.com
www.bryanbutcher.com