


NOTES


Roof - corrugated steel sheeling.

Walls - Corrugated steel sheeling with face brick plinth.


Doors - Steel roller shutter main door with steel pass door within.

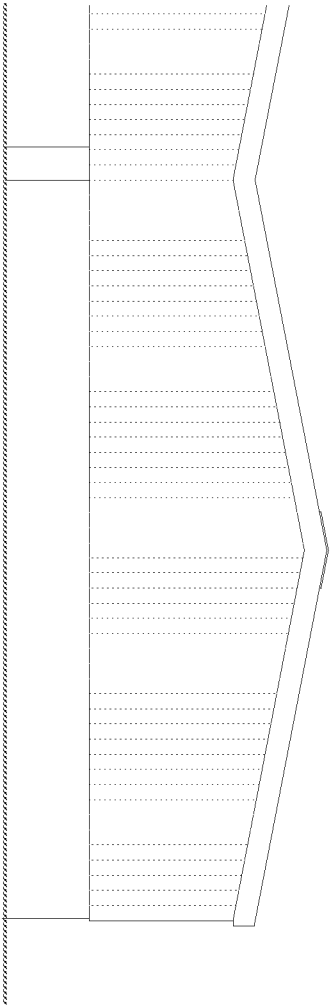

EXISTING SIDE ELEVATION

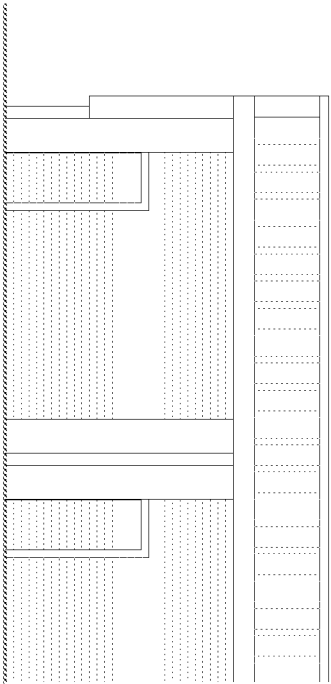

EXISTING FRONT ELEVATION

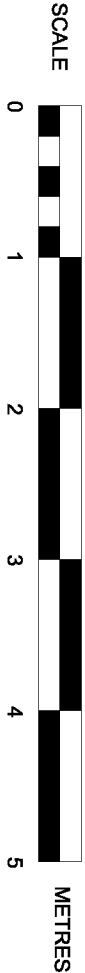

SUSSEX BUILDING CONSULTANCY LIMITED UNIT 4, LEE'S YARD, WOODGATE, BOGNOR REGIS, WEST SUSSEX. SCALE - 1/100 REV - DATE - 18/10/2019	 LABC 3 NORTHGATE ROAD BOGNOR REGIS PO21 9LZ TEL/FAX - (01243) 961379
--	--