


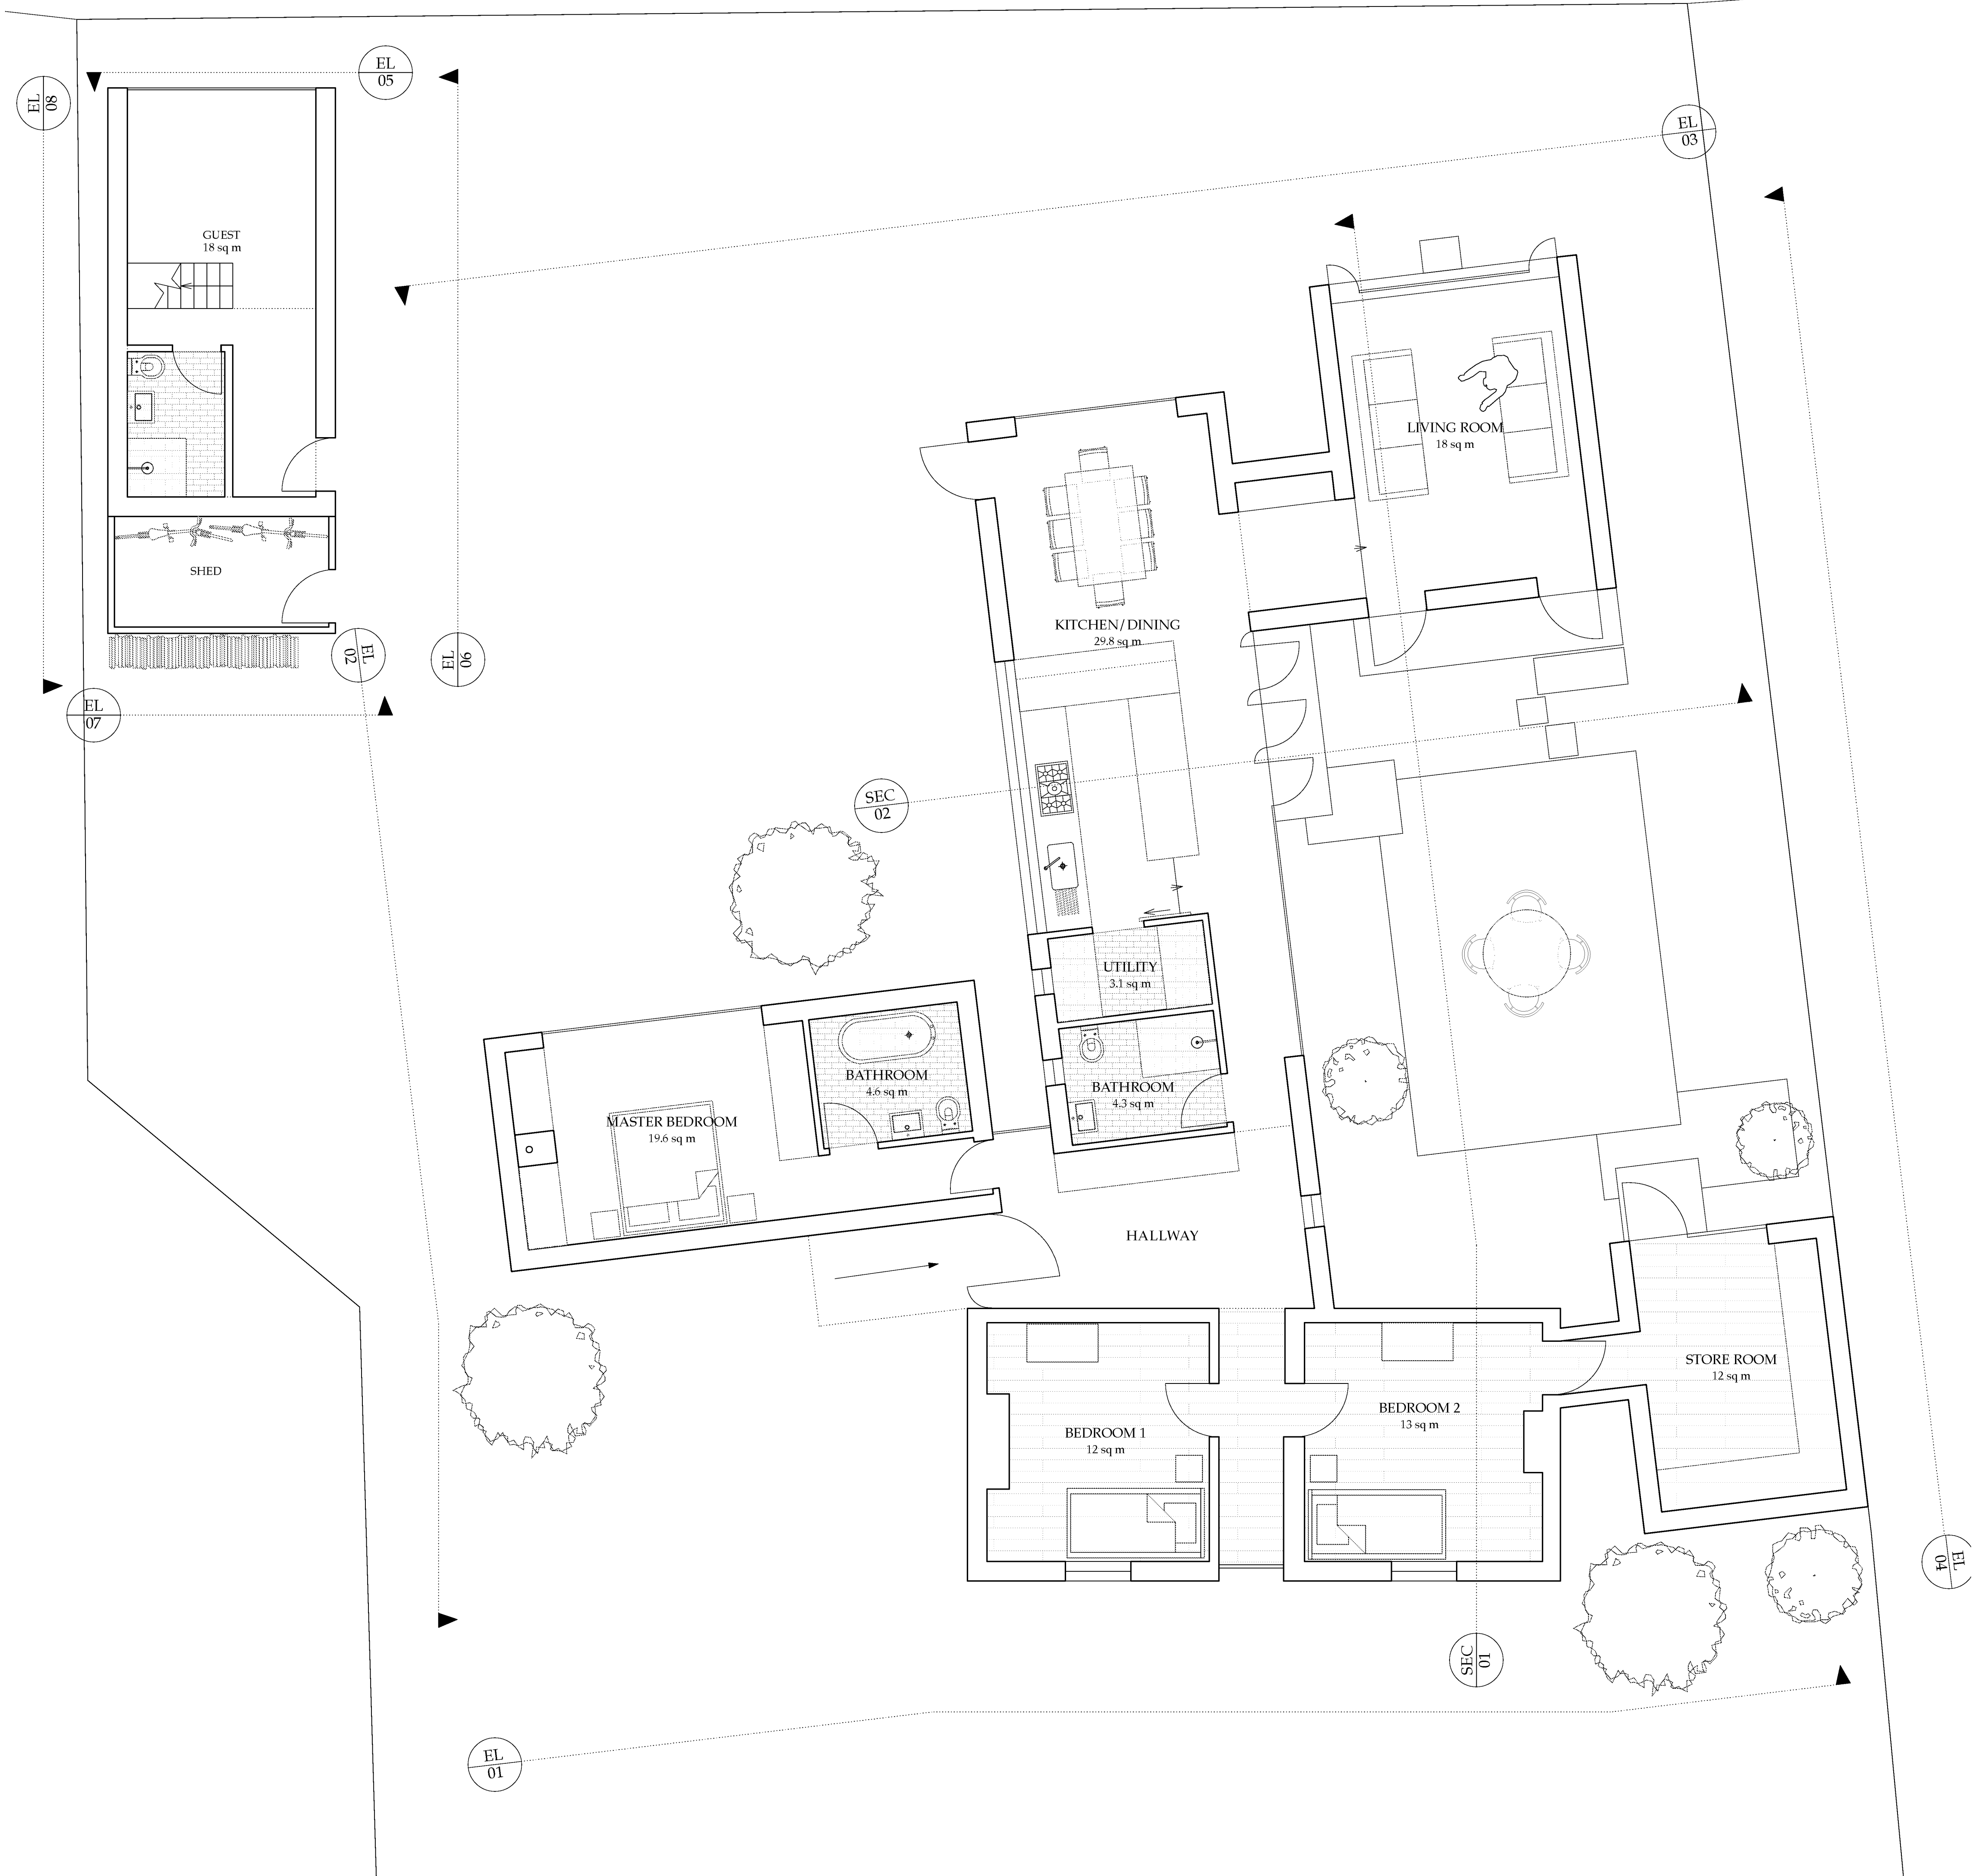

REVISIONS

A 31/01/13 PLANNING
B 11/02/13 UPDATED TO PLANNING OFFICER'S REQUESTS
C 20/02/13 UPDATED TO PLANNING OFFICER'S REQUESTS

PLANNING

WELL GARDENS
NORTON LANE, PO20 3NH

NLT
P10C

PROPOSED GROUND FLOOR PLAN


1:50 at A1 JANUARY 2013

LIDDICOAT & GOLDHILL LLP
STUDIO 6, 13 RAMSGATE STREET
LONDON E8 2FD

020 7923 2737 www.liddicoatgoldhill.com

DISCLAIMER

Contractor to be responsible for all levels and dimensions, which should be established and verified prior to commencing work. Any discrepancy with information shown on this drawing is to be reported to the architect immediately.
The Contractor shall be responsible for serving upon the Local Authority any required commencement notice and any other notices required during the progress of the site works. The Contractor shall be responsible for compliance with the Building Act 1984, the current Building Regulations and all relevant British Standards or equivalent EEC standards and Codes of Practice referred to herein.
The Party Wall Act 1996 must also be observed, as appropriate.
All materials and workmanship to be to BS 5688:1992, relevant British Standards, Codes of Practice including BS 8001:1996, relevant to Building Sites.
All proprietary products and systems to be used in strict accordance with manufacturers instructions.

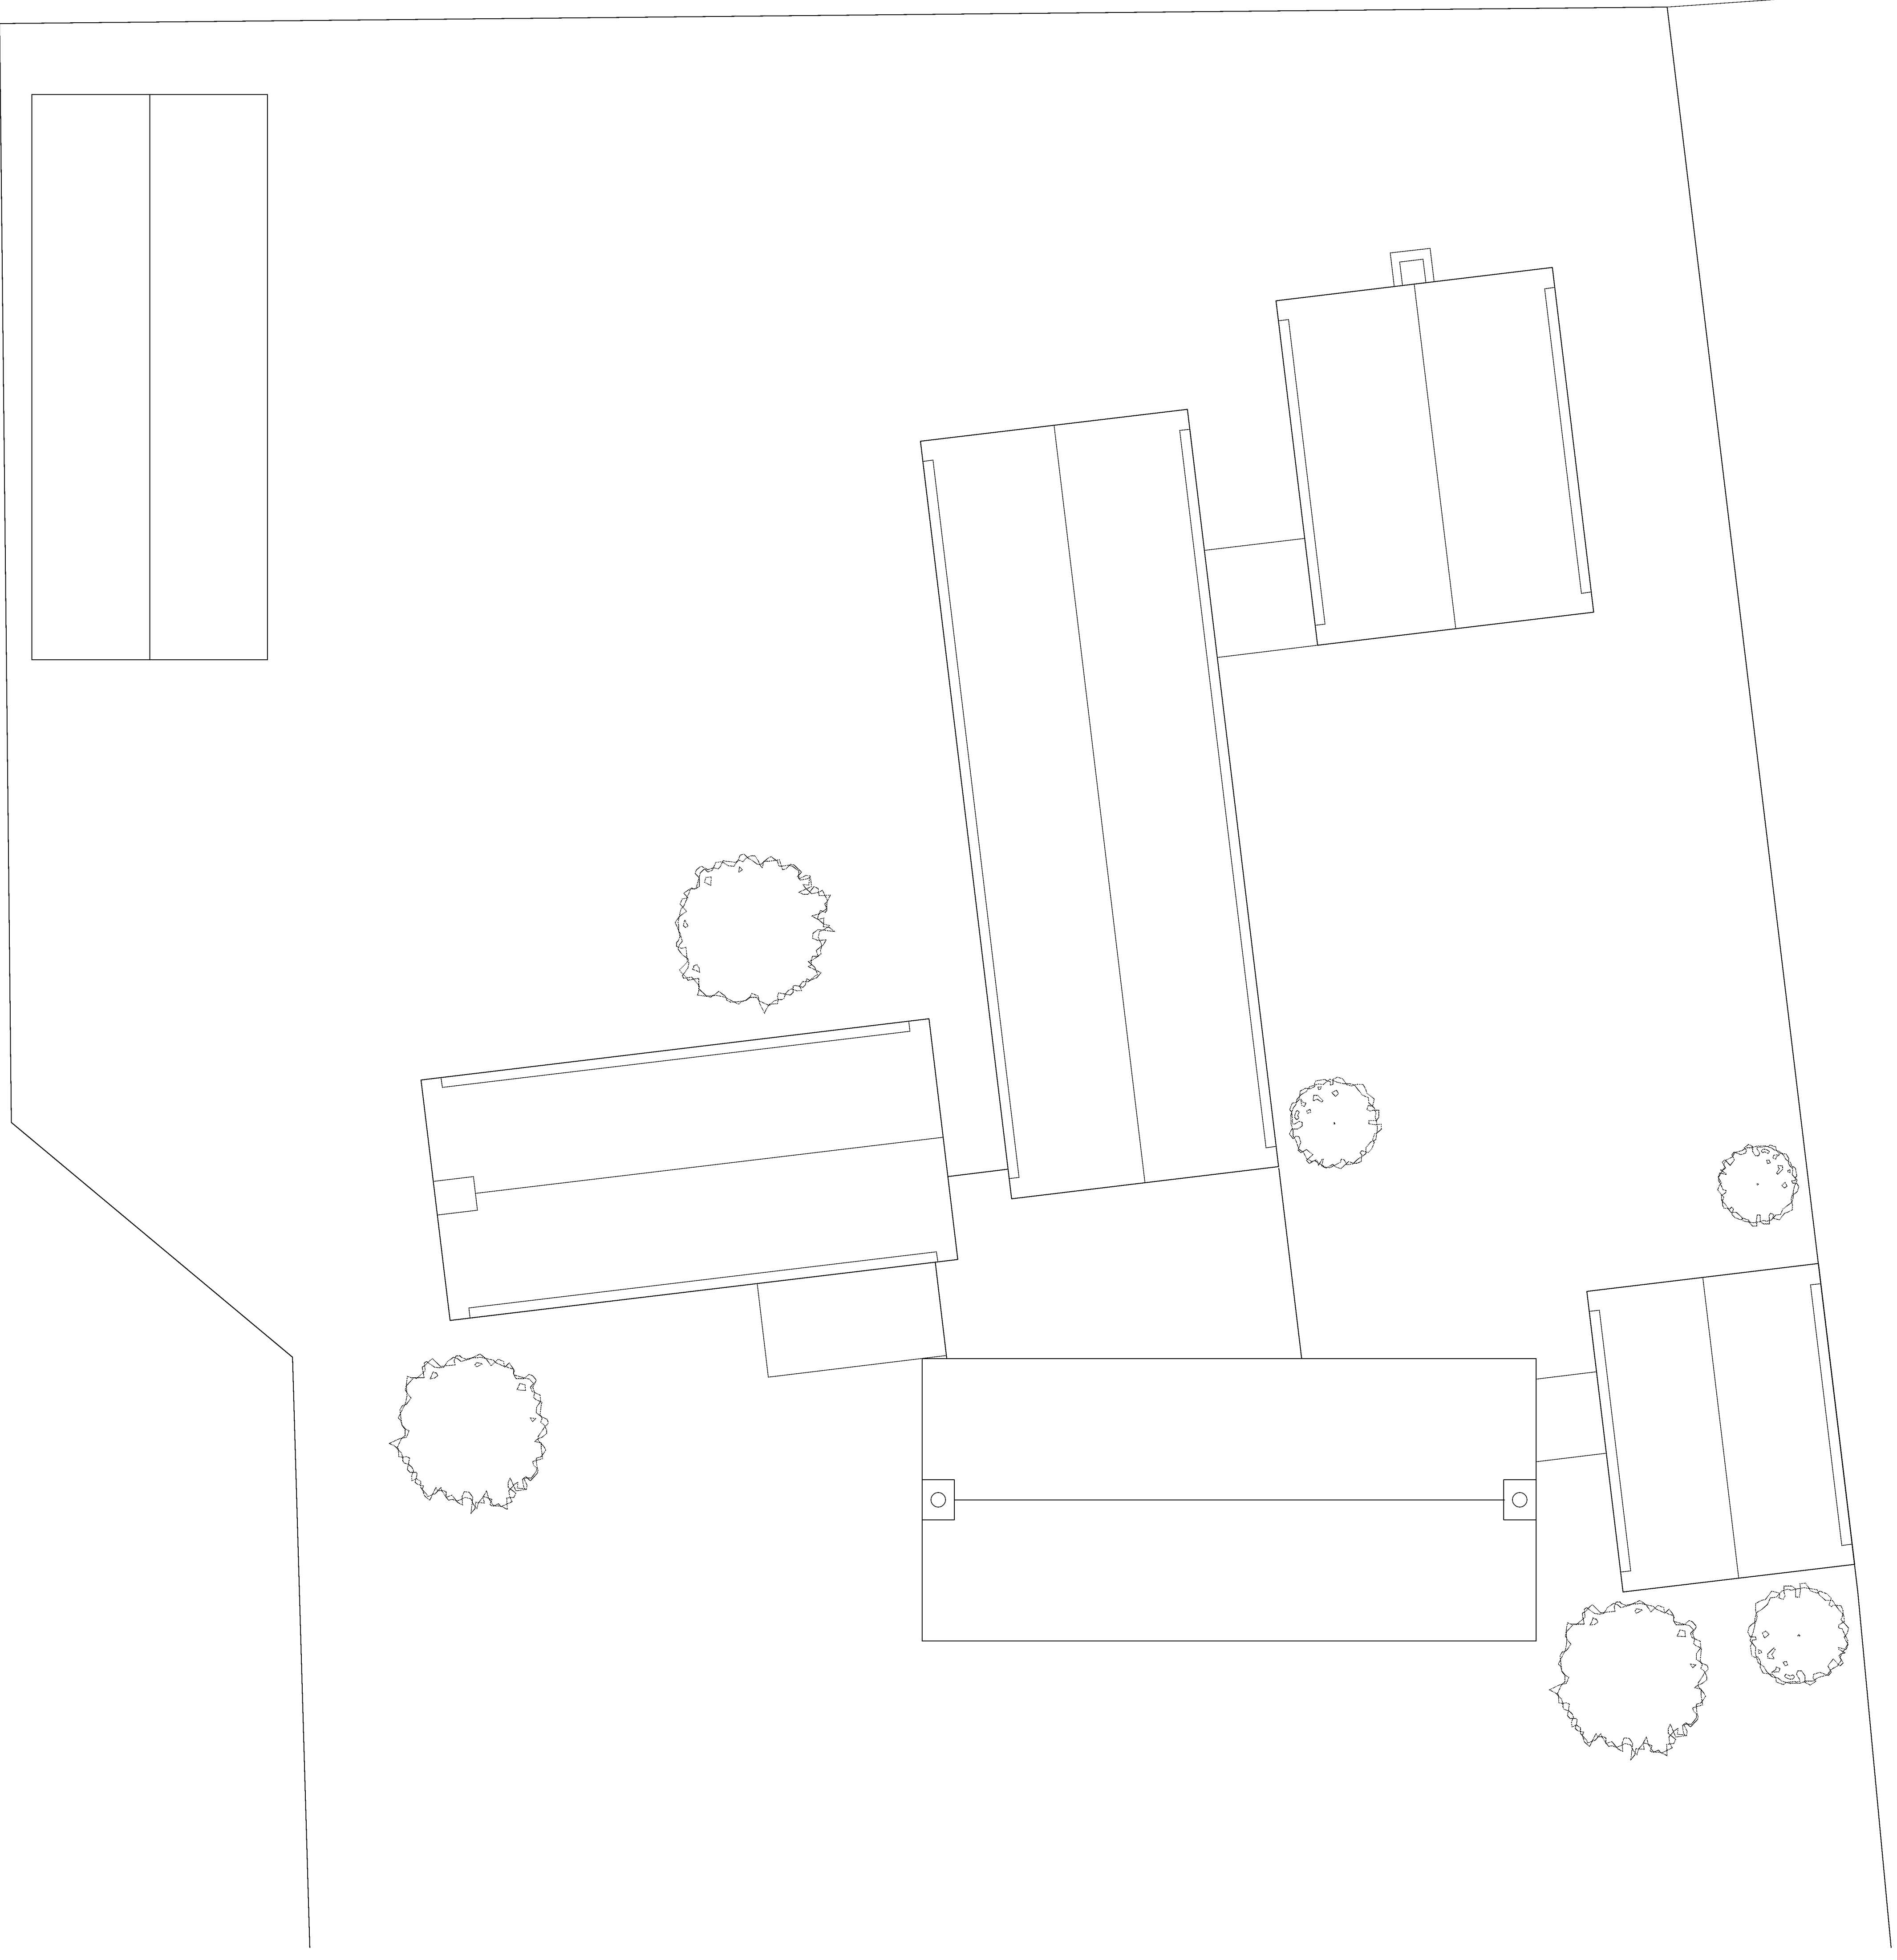

REVISIONS

A.31.01/13 PLANNING

PLANNING

WELL GARDENS,
NORTON LANE, PO20 3NH

NLT
P11A

PROPOSED ROOF PLAN

1:50 at A1

JANUARY/2013

LIDDICOAT & GOLDHILL LLP

STUDIO 6, 13 RAMSGATE STREET
LONDON E8 2FD

020 7923 2737


www.liddicoatgoldhill.com

DISCLAIMER


Contractor to be responsible for all levels and dimensions, which should be established and verified prior to commencing work. Any discrepancy with information shown on this drawing is to be reported to the architect immediately.
The Contractor shall be responsible for serving upon the Local Authority any required commencement notice and any other notices required during the progress of the site works. The Contractor shall be responsible for compliance with the Building Act 1984, the current Building Regulations and all relevant British Standards or equivalent EEC standards and Codes of Practice referred to herein.
The Party Wall Act 1996 must also be observed, as appropriate.
All materials and workmanship to be in accordance with relevant British Standards, Codes of Practice including BS 5533:1998 'Workmanship on Building Sites'.
All proprietary products and systems to be used in strict accordance with manufacturers instructions.



FRONT ELEVATION 01

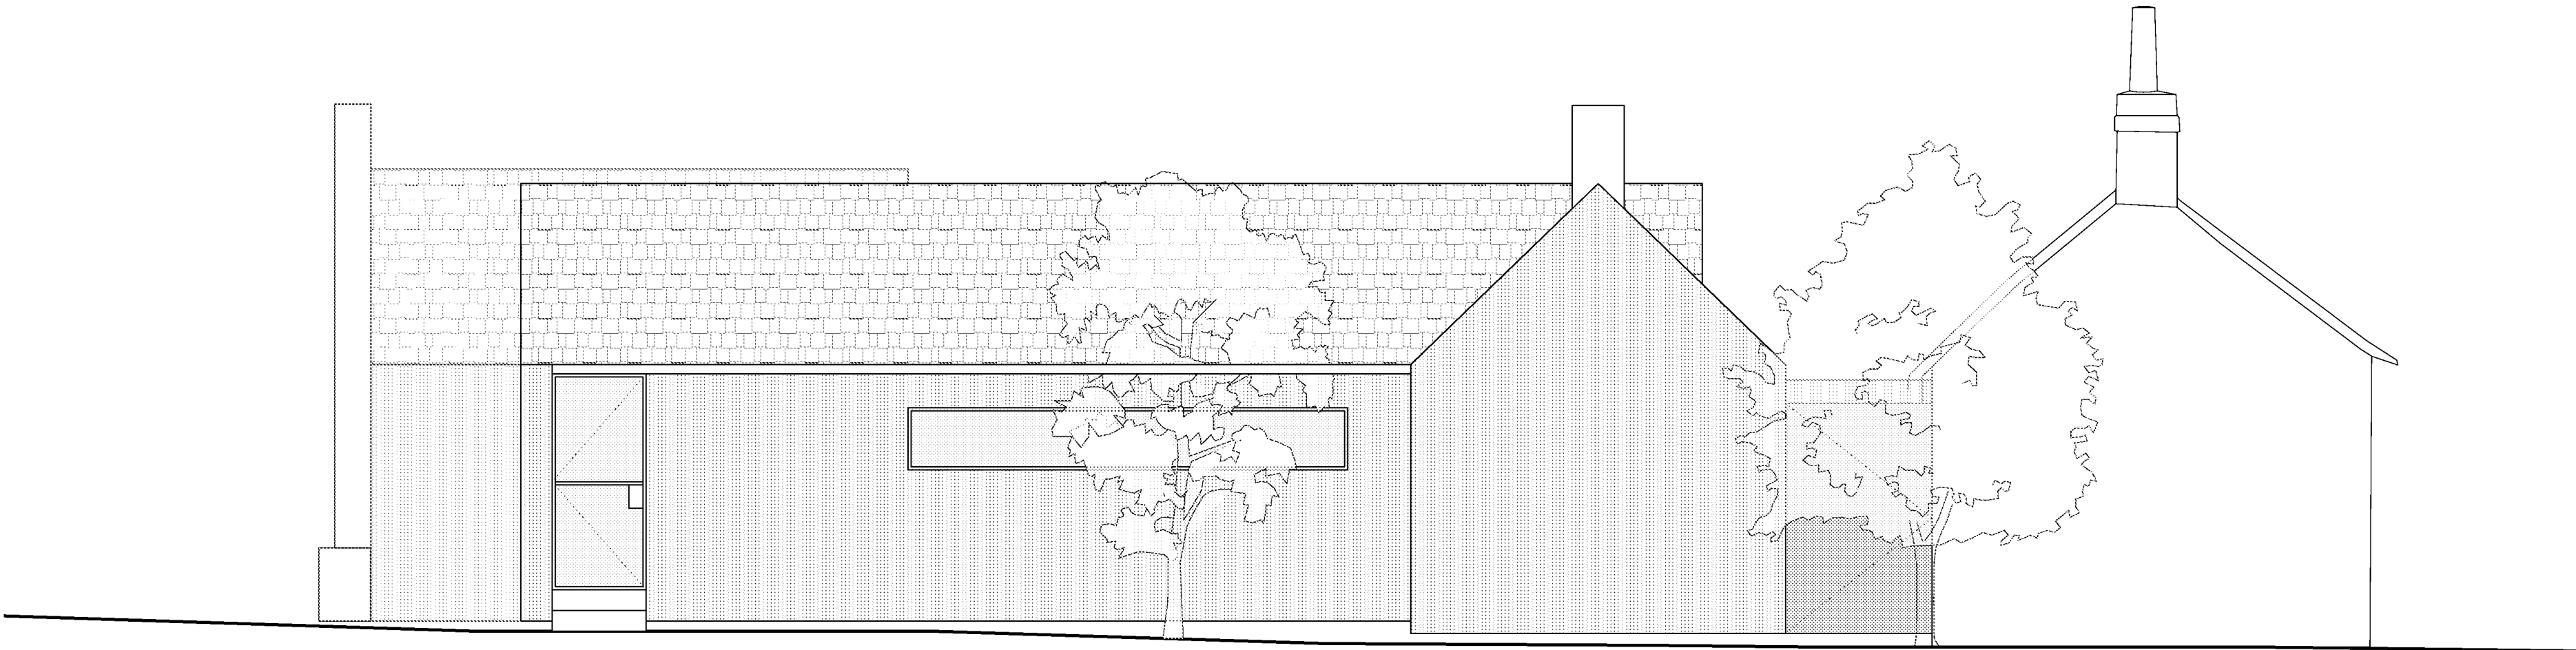

SIDE ELEVATION 02

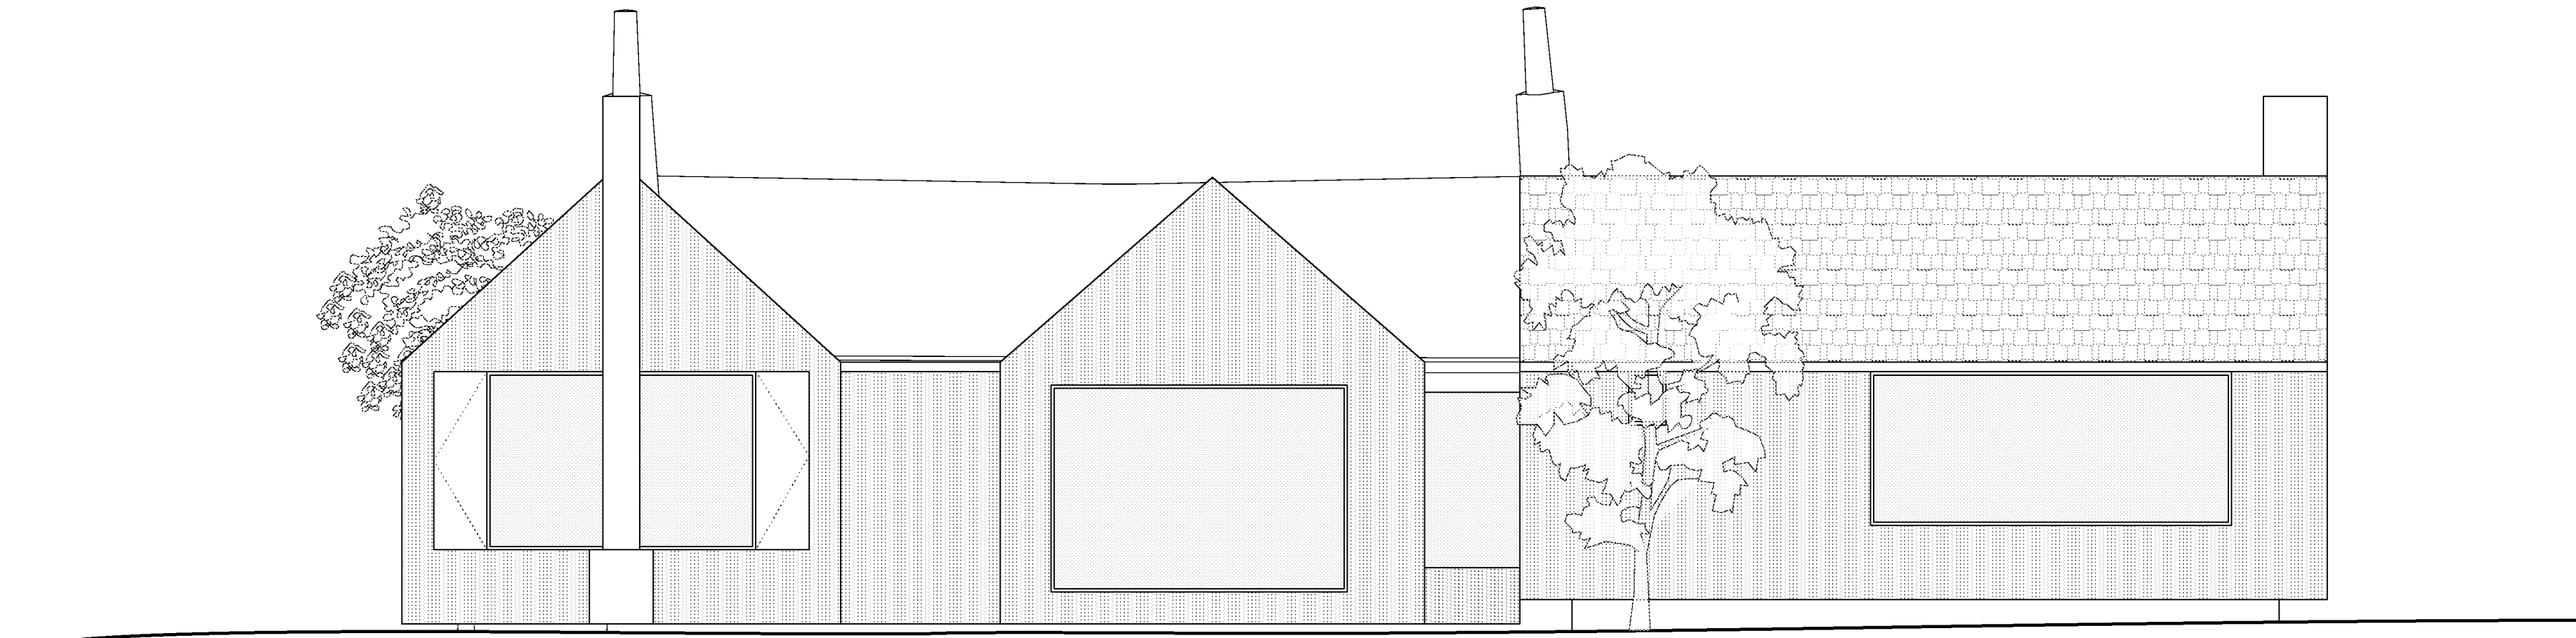

REAR ELEVATION 03



REVISIONS

A 31/01/13 PLANNING
B 11/02/13 UPDATED TO PLANNING OFFICER'S REQUESTS

PLANNING
WELL GARDENS
NORTON LANE, PO20 3NH

NLT
P12B


PROPOSED ELEVATIONS

1:50 at A1 JANUARY/2013


LIDDICOAT & GOLDHILL LLP
STUDIO 6, 13 RAMSGATE STREET
LONDON E8 2FD
020 7923 2737 www.liddicoatgoldhill.com

DISCLAIMER

Contractor to be responsible for all levels and dimensions, which should be established and verified prior to commencing work. Any discrepancy with information shown on this drawing is to be reported to the architect immediately.
The Contractor shall be responsible for serving upon the Local Authority any required commencement notice and any other notices required during the progress of the site works. The Contractor shall be responsible for compliance with the Building Act 1984, the current Building Regulations and all relevant British Standards or equivalent EEC standards and Codes of Practice referred to therein.
The Party Wall Act 1996 must also be observed, as appropriate.
All materials and workmanship to be to BS 5696:1990, relevant British Standards, Codes of Practice including BS 5268:1996 in connection with Building Sites.
All proprietary products and systems to be used in strict accordance with manufacturers instructions.

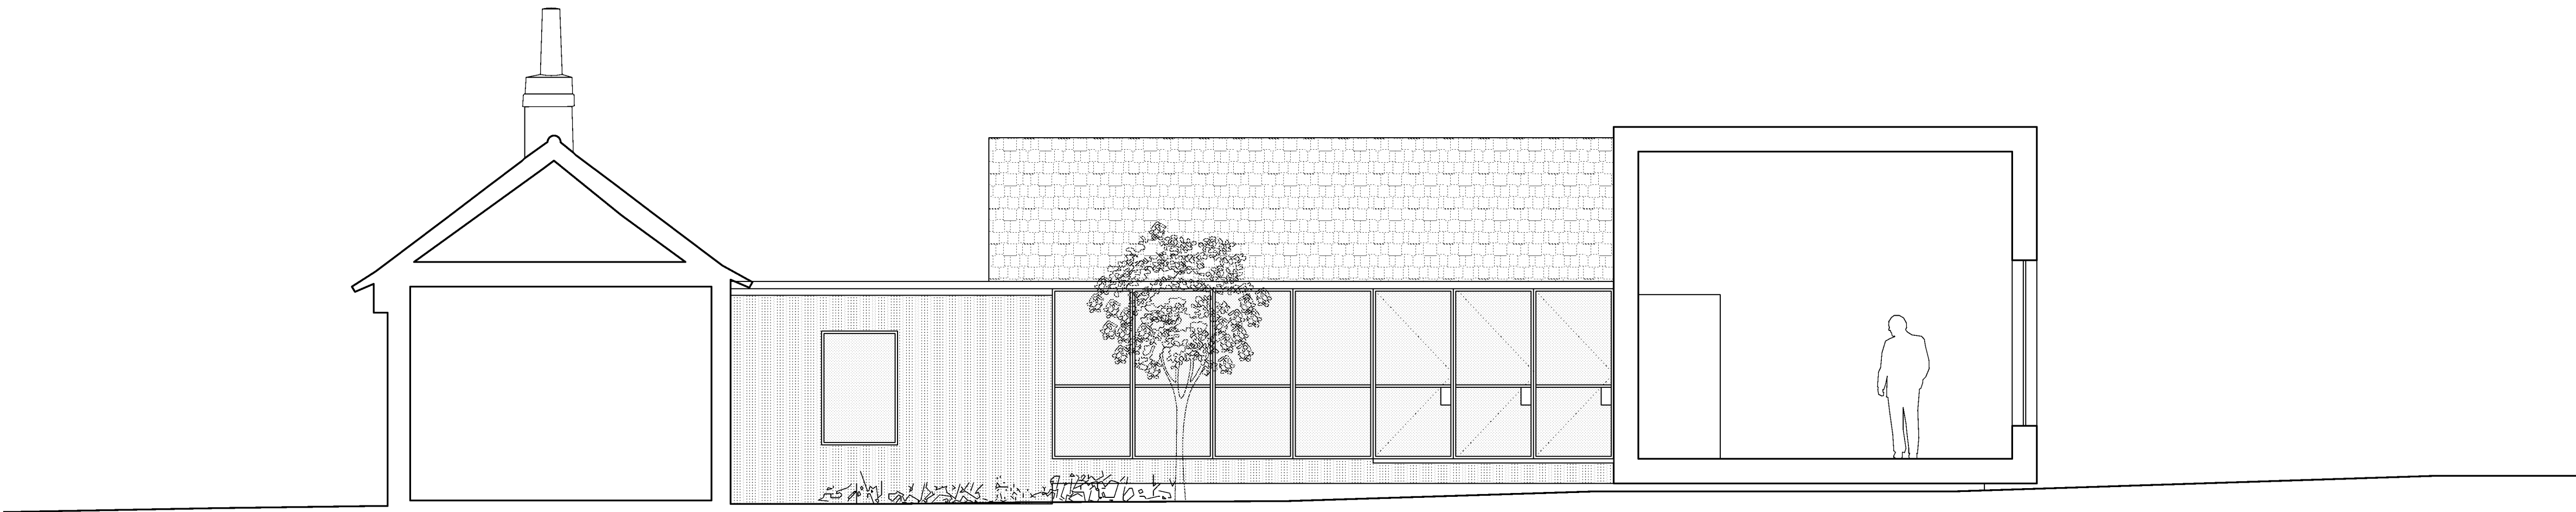

SECTION 01

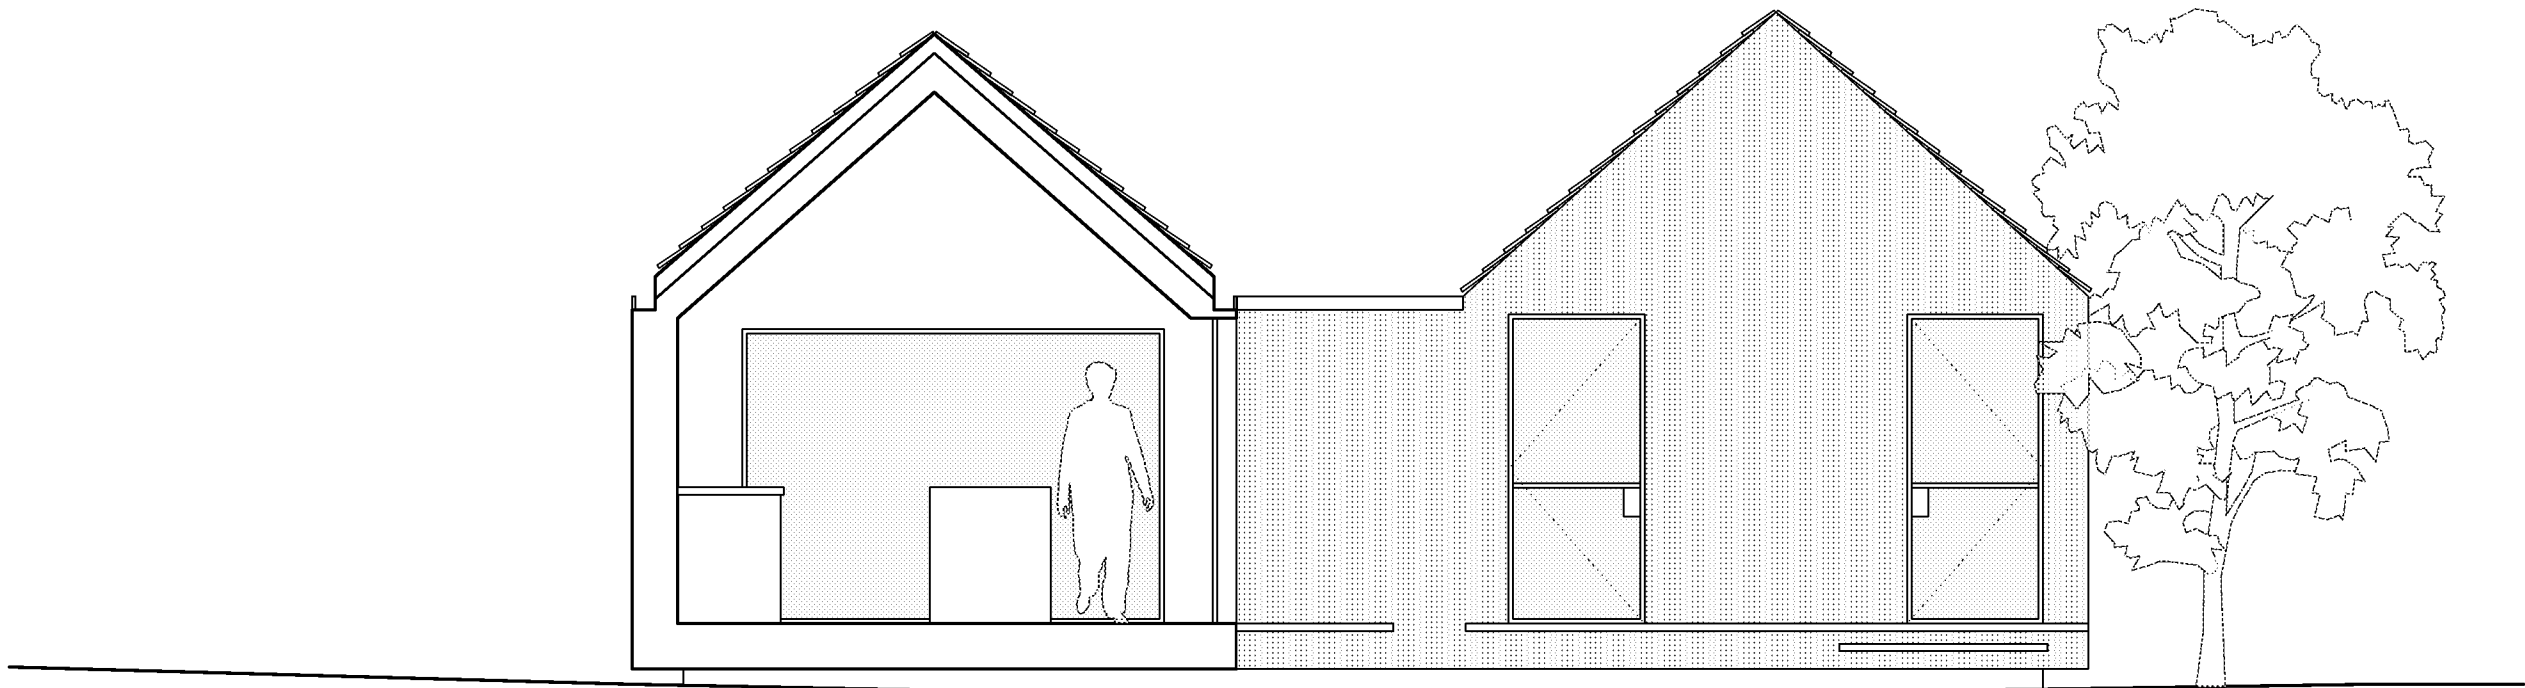

SECTION 02



REVISIONS

A:31/01/13 PLANNING
B:11/02/13 UPDATED TO PLANNING OFFICERS REQUESTS

PLANNING
WELL GARDENS
NORTON LANE, PO20 3NH

NLT
P13B


PROPOSED SECTIONS

1:50 at A1 JANUARY/2013

LIDDICOAT & GOLDHILL LLP
STUDIO 6, 13 RAMSGATE STREET
LONDON E8 2FD
020 7923 2737 www.liddicoatgoldhill.com

DISCLAIMER

Contractor to be responsible for all levels and dimensions, which should be established and verified prior to commencing work. Any discrepancy with information shown on this drawing is to be reported to the architect immediately.
The Contractor shall be responsible for serving upon the Local Authority any required commencement notice and any other notices required during the progress of the site works. The Contractor shall be responsible for compliance with the Building Act 1984, the current Building Regulations and all relevant British Standards or equivalent EEC standards and Codes of Practice referred to herein.
The Party Wall Act 1996 must also be observed, as appropriate.
All materials and workmanship to be in accordance with relevant British Standards, Codes of Practice including BS 8000:1998 'Requirements on Building Sites'.
All proprietary products and systems to be used in strict accordance with manufacturers instructions.

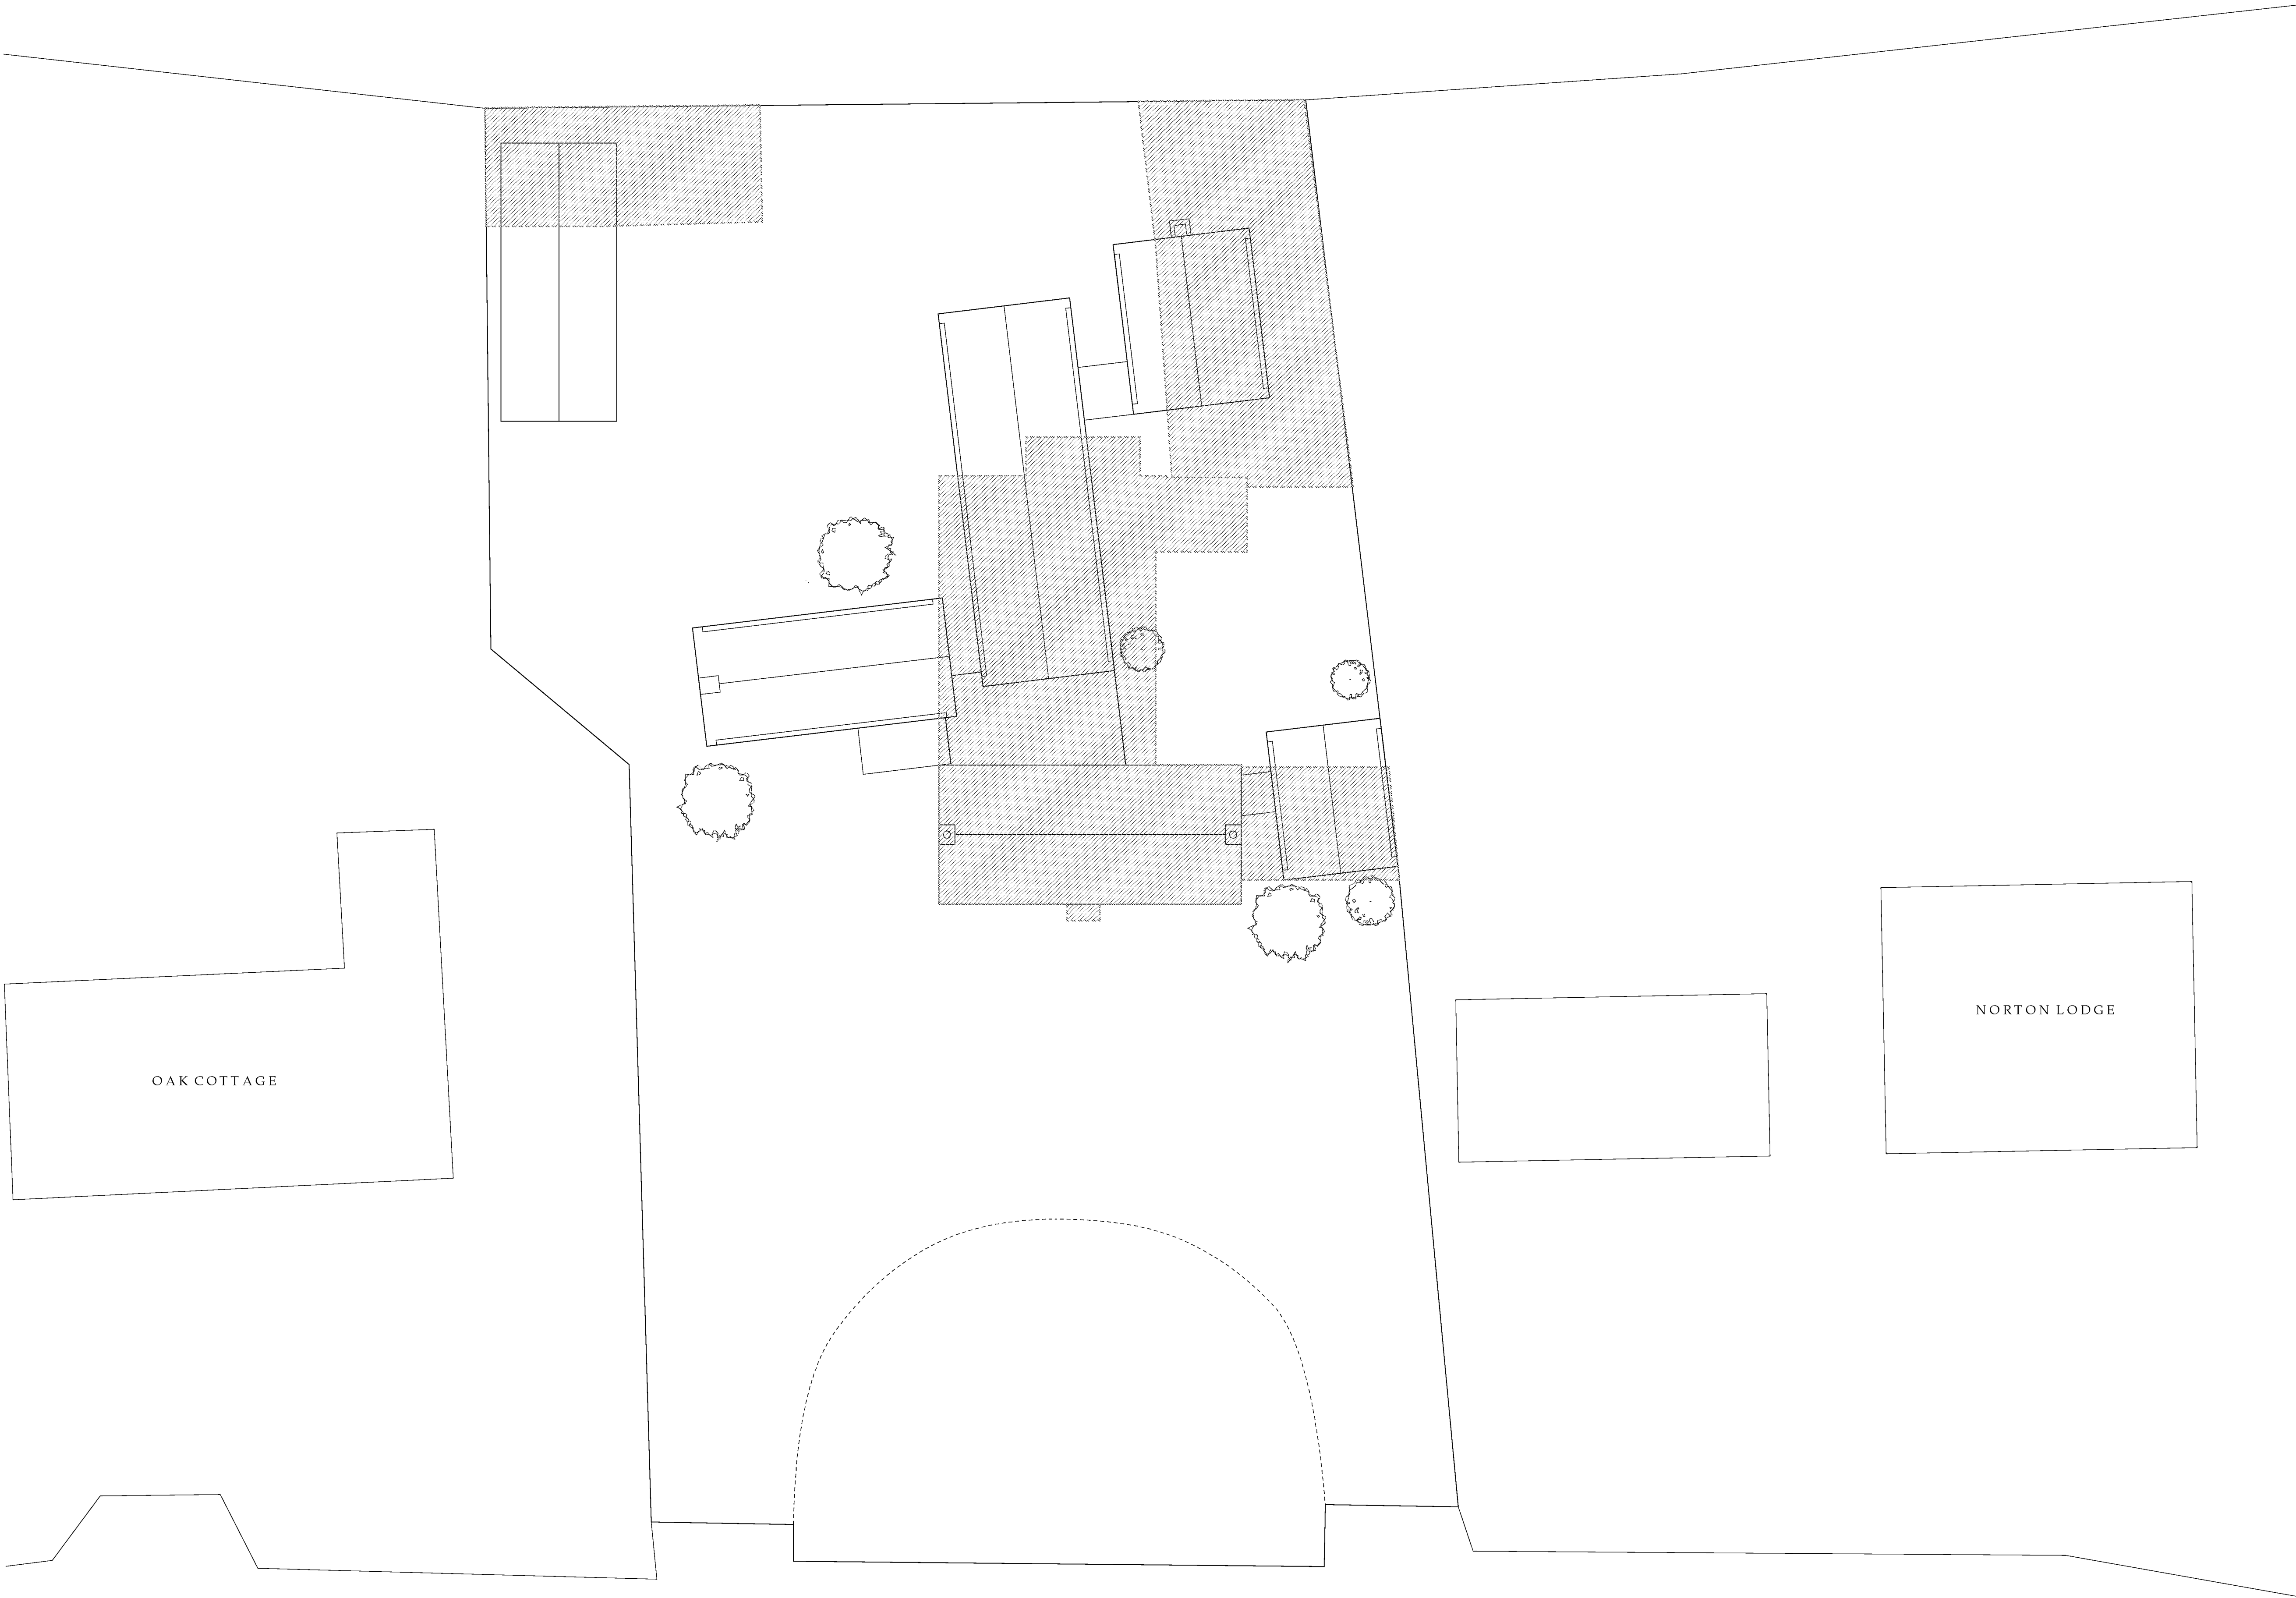

----- EXISTING FOOTPRINT TO BE DEMOLISHED

NORTON LANE



REVISIONS

A 31/01/13 PLANNING
B 11/02/13 UPDATED TO PLANNING OFFICER'S REQUESTS

PLANNING

WELL GARDENS
NORTON LANE, PO20 3NH

NLT
P15B

EXISTING AND PROPOSED SITE PLAN

1:100 at A1 JANUARY/2013

LIDDICOAT & GOLDHILL LLP
STUDIO 6, 13 RAMSGATE STREET
LONDON E8 2FD


020 7523 2737 www.liddicoatgoldhill.com

DISCLAIMER


Contractor to be responsible for all levels and dimensions, which should be established and verified prior to commencing work. Any discrepancy with information shown on this drawing is to be reported to the architect immediately.
The Contractor shall be responsible for serving upon the Local Authority any required commencement notice and any other notices required during the progress of the site works. The Contractor shall be responsible for compliance with the Building Act 1984, the current Building Regulations and all relevant British Standards or equivalent EEC standards and Codes of Practice referred to therein.
The Party Wall Act 1996 must also be observed, as appropriate.
All materials and workmanship to be in accordance with relevant British Standards, Codes of Practice including BS 5699:1995 Workmanship in Building Sites.
All proprietary products and systems to be used in strict accordance with manufacturers instructions.




SIDE ELEVATION 04

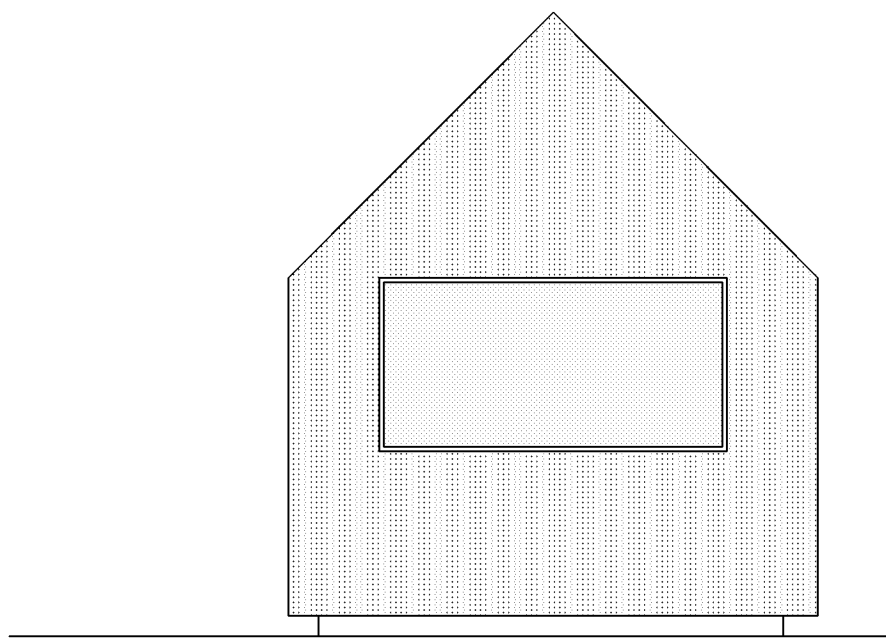


ELEVATION 05

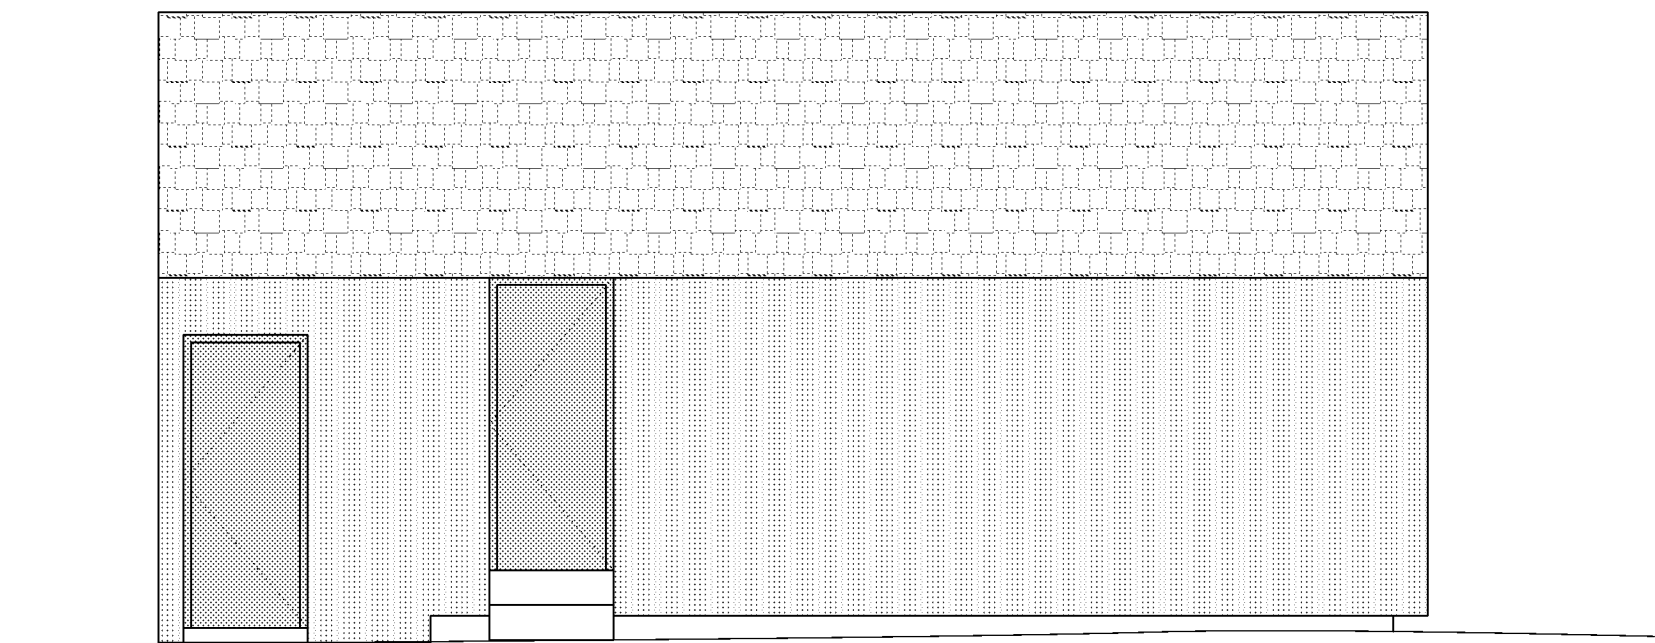

ELEVATION 06

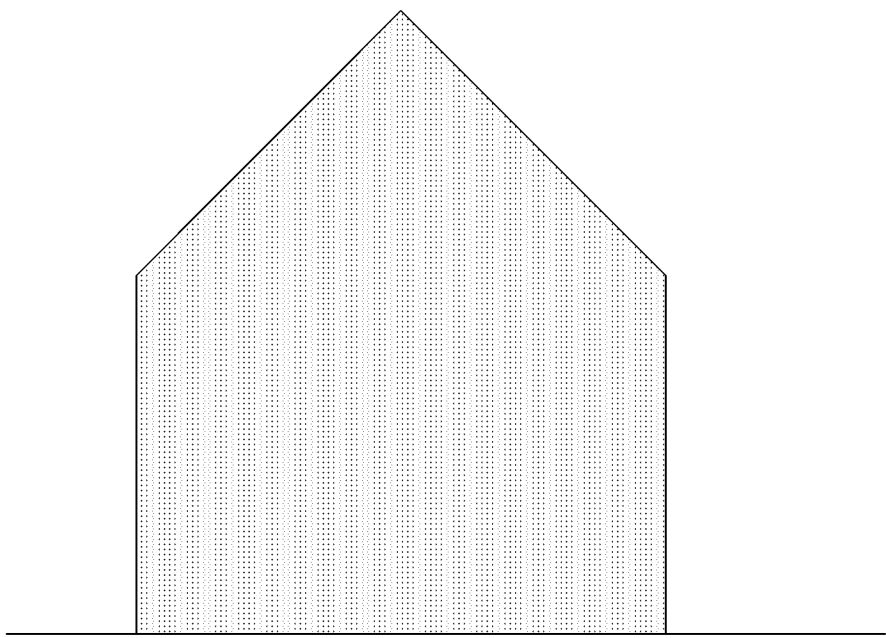

ELEVATION 07

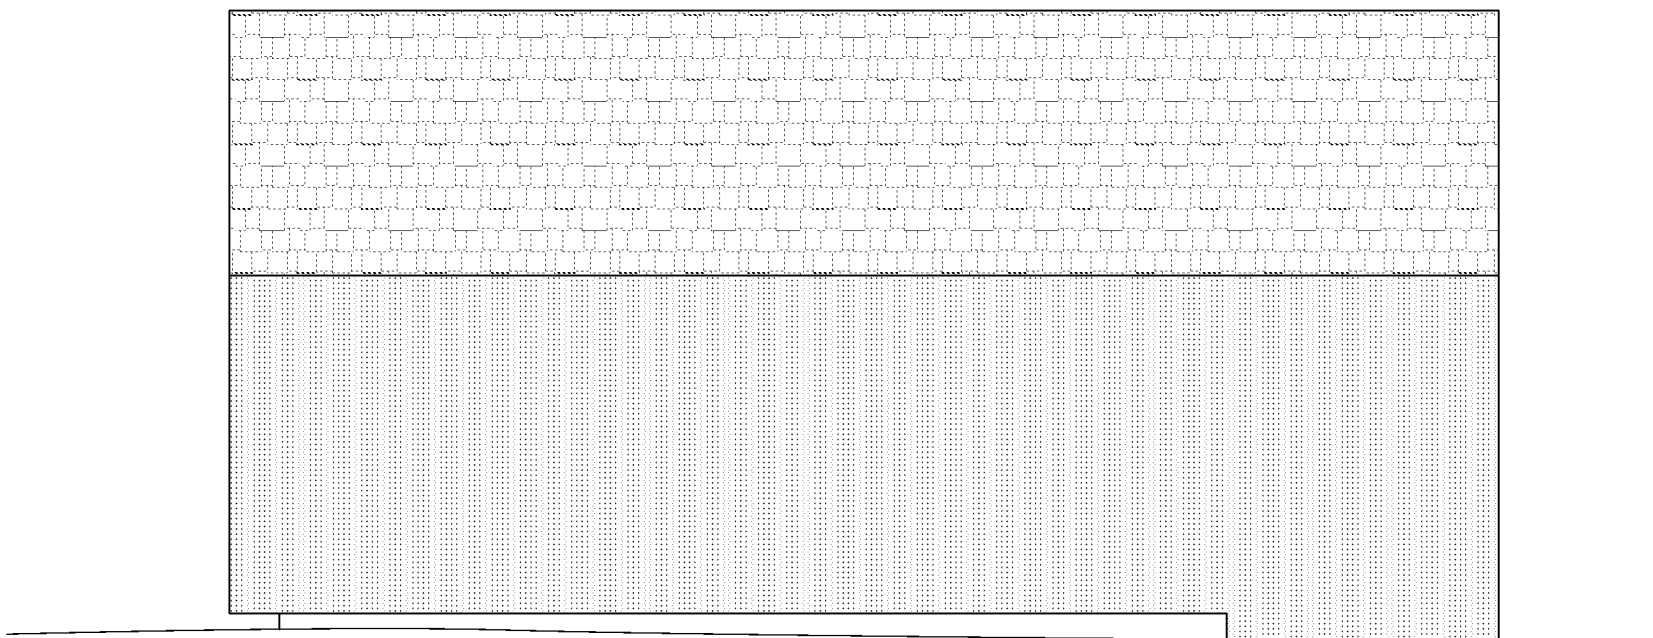

ELEVATION 08



REVISIONS

A 11/02/13 CREATED TO PLANNING OFFICER'S REQUESTS
B 20/02/13 UPDATED TO PLANNING OFFICER'S REQUESTS

PLANNING
WELL GARDENS
NORTON LANE, PO20 3NH

NLT
P16B

PROPOSED ELEVATIONS

1:50 at A1 JANUARY/2013

LIDDICOAT & GOLDHILL LLP
STUDIO 6, 13 RAMSGATE STREET
LONDON E8 2FD

020 7323 2737 www.liddicoatgoldhill.com

DISCLAIMER

Contractor to be responsible for all levels and dimensions, which should be established and verified prior to commencing work. Any discrepancy with information shown on this drawing is to be reported to the architect immediately.
The Contractor shall be responsible for serving upon the Local Authority any required commencement notice and any other notices required during the progress of the site works. The Contractor shall be responsible for compliance with the Building Act 1984, the current Building Regulations and all relevant British Standards or equivalent EEC standards and Codes of Practice referred to therein.
The Party Wall Act 1996 must also be observed, as appropriate.
All materials and workmanship to be in accordance with relevant British Standards Codes of Practice including BS 8000:1993 - Requirements on Building Sites.
All proprietary products and systems to be used in strict accordance with manufacturers instructions.