

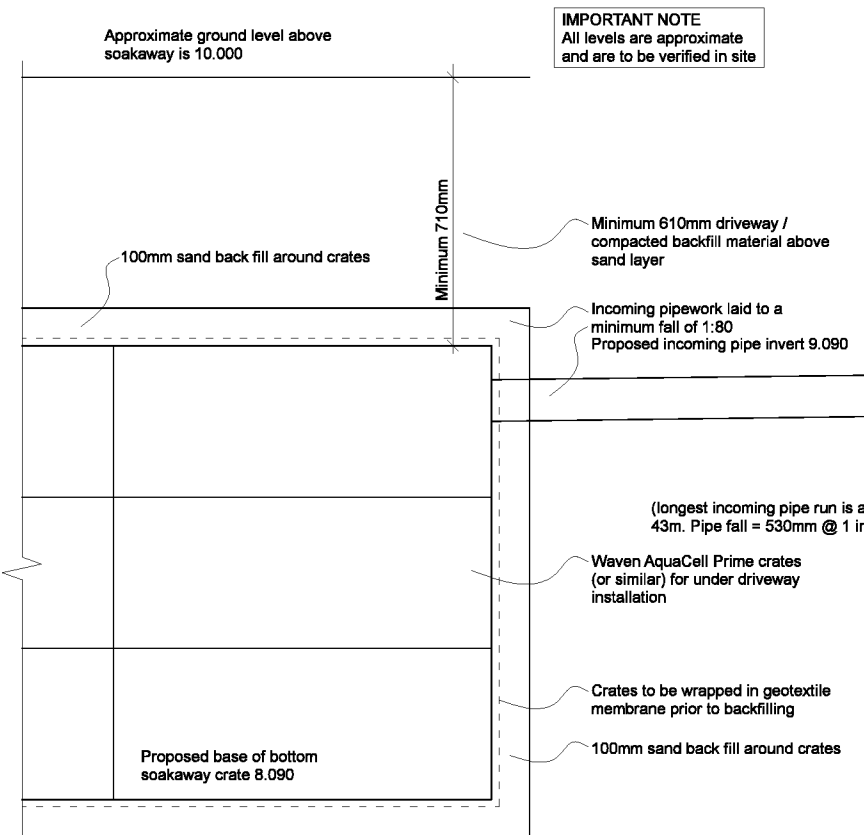


Revision A	4/11/2019	Soakaway size increased Easy bends replaced with manholes Pipe gradients and pipe diameters added Incoming soakaway pipe invert level on soakaway SA01 raised
Revision B	18/12/2019	Soakaway SA02 revised
Revision C	14/01/2020	Cover and Invert Levels added to surface water manholes
Revision D	29/01/2020	Pipe bedding details added

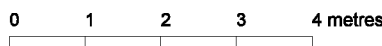

Front Soakaway
Detail SA01

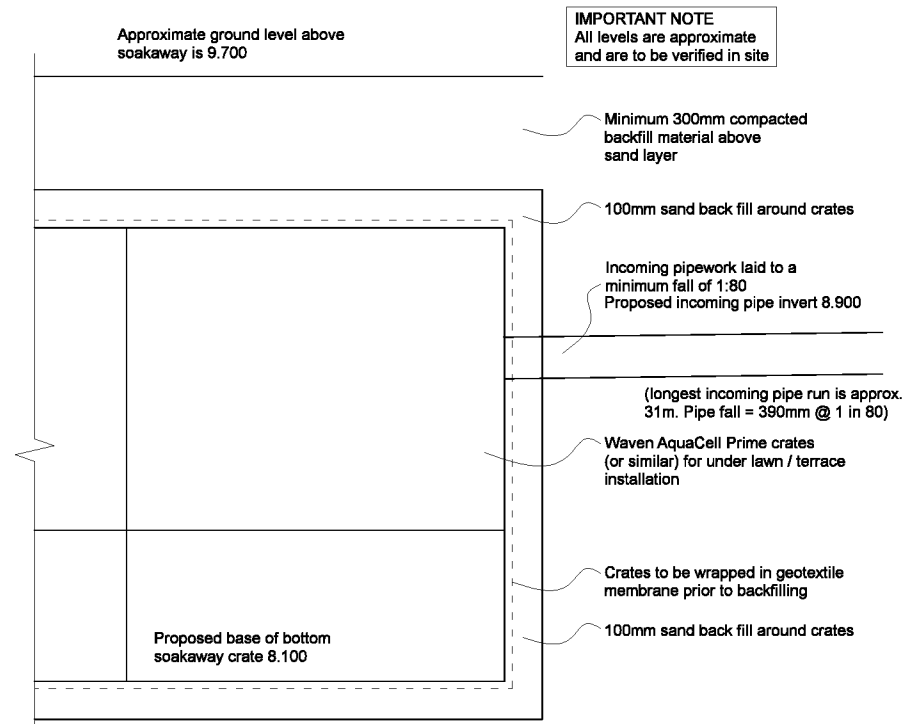

Rear Soakaway
Detail SA02

