



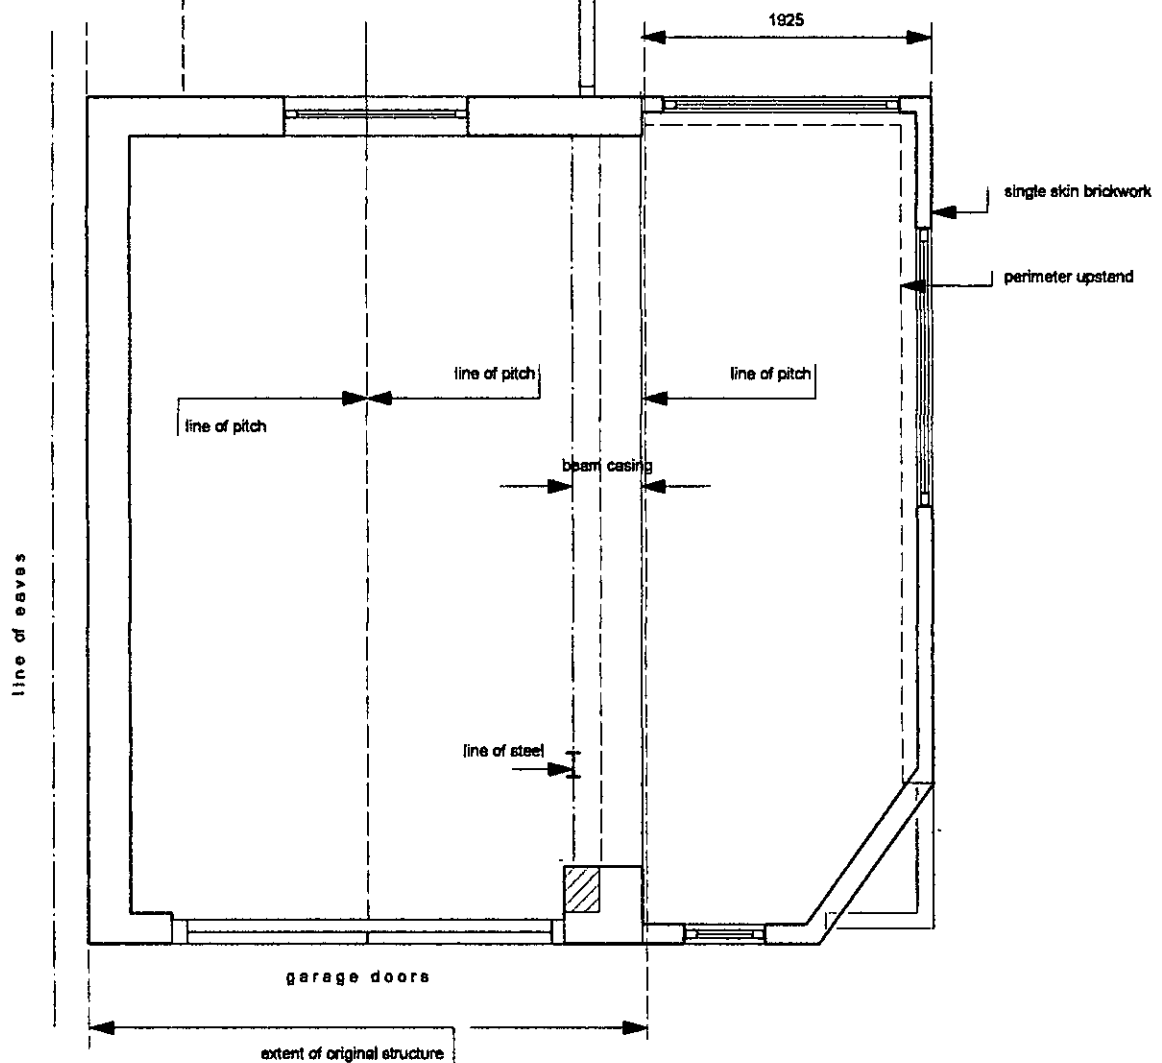

EXISTING PLAN

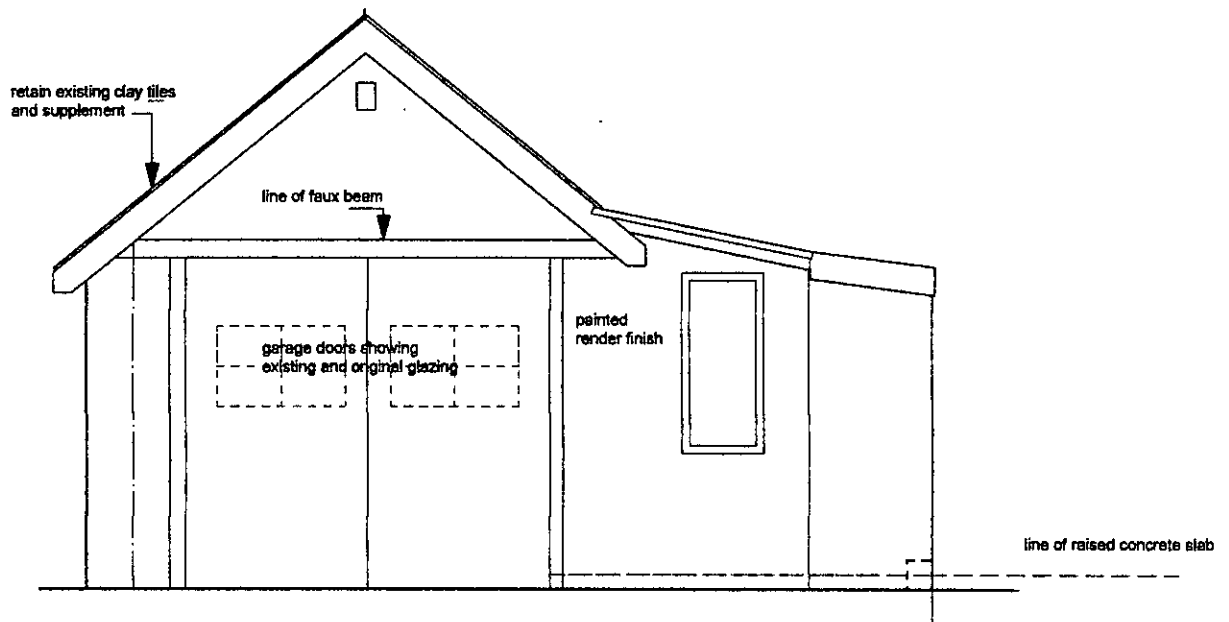

EXISTING WESTERN ELEVATION

EXISTING PLAN AND ELEVATION

22 october 2019

scale 1: 50

D + P Harrison

St Helier
Hook Lane
Aldingbourne
PO20 3TE

ARUN DISTRICT COUNCIL AL/90/19/CLP