



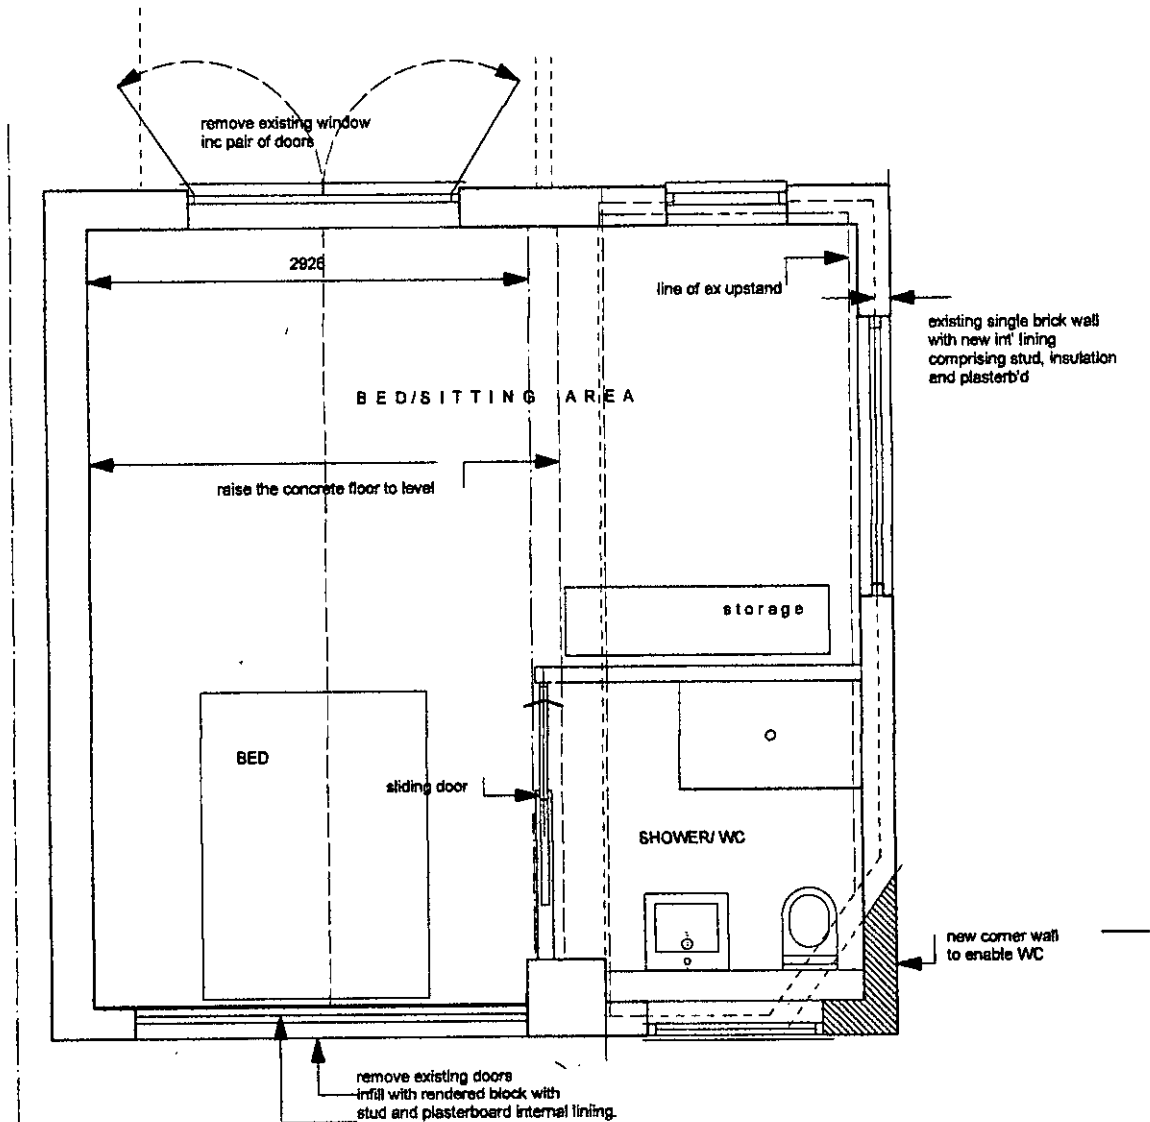

PLAN

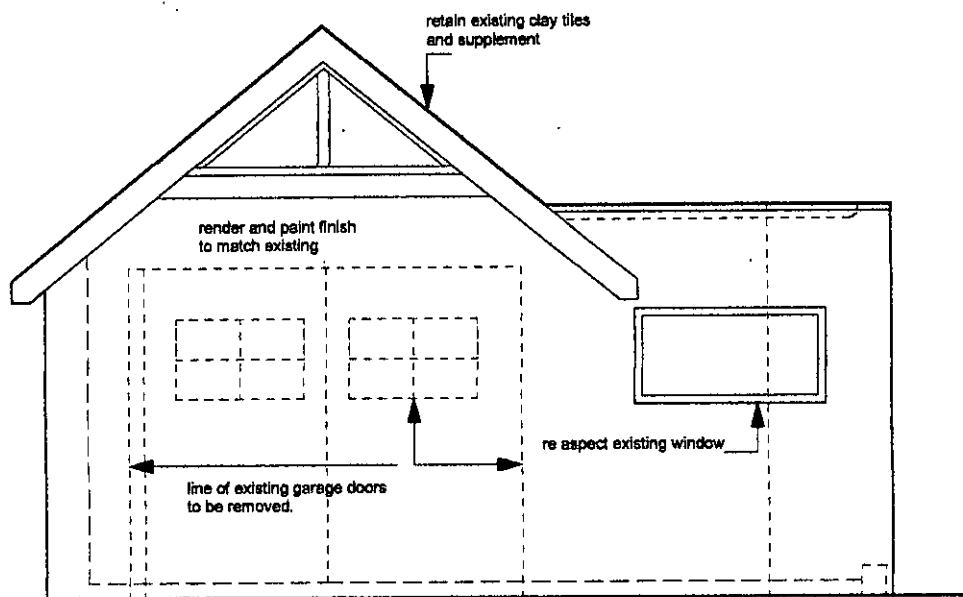

WESTERN ELEVATION

D + H Harrison

St Helier
Hook Lane
Aldingbourne
PO20 3TE

PROPOSED PLAN AND ELEVATION

22 october 2019

scale 1: 50