

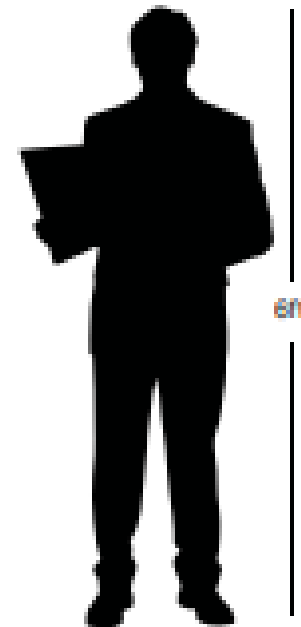


Visitors Parking Signage

LOVELL

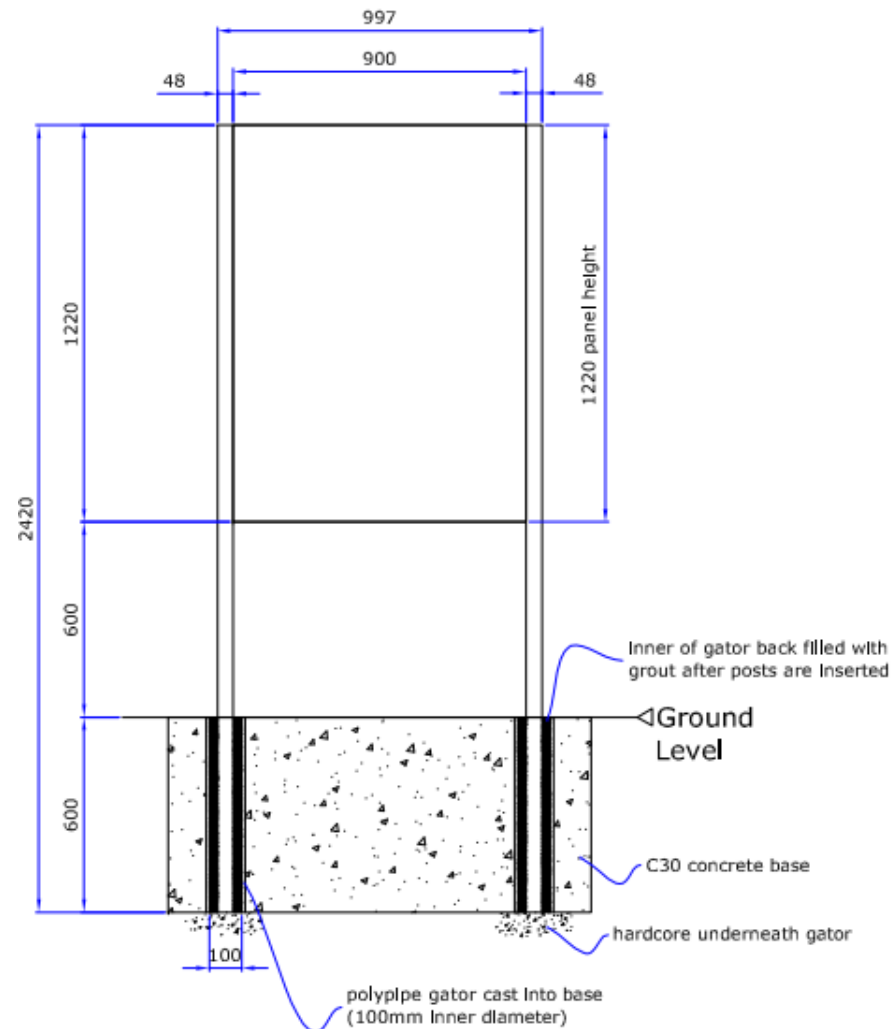

8ft

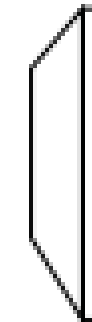

900mm x 600mm (30mm returns)
Leader Signs
2mm Aluminium tray

Flat Board Version: LOVS 008

Double-Sided Version: LOVS 008a

Example