


DIRECTOR APPROVAL

This drawing must be reviewed and approved by the following:
1st Issue - All Directors
Quarterly Update - Managing Director, Sales Director, Construction Director

Managing Director:	_____	Date:	_____
Sales Director:	_____	Date:	_____
Construction Director:	_____	Date:	_____
Commercial Director:	_____	Date:	_____
Sales Director:	_____	Date:	_____
Land Director:	_____	Date:	_____
Finance Director:	_____	Date:	_____

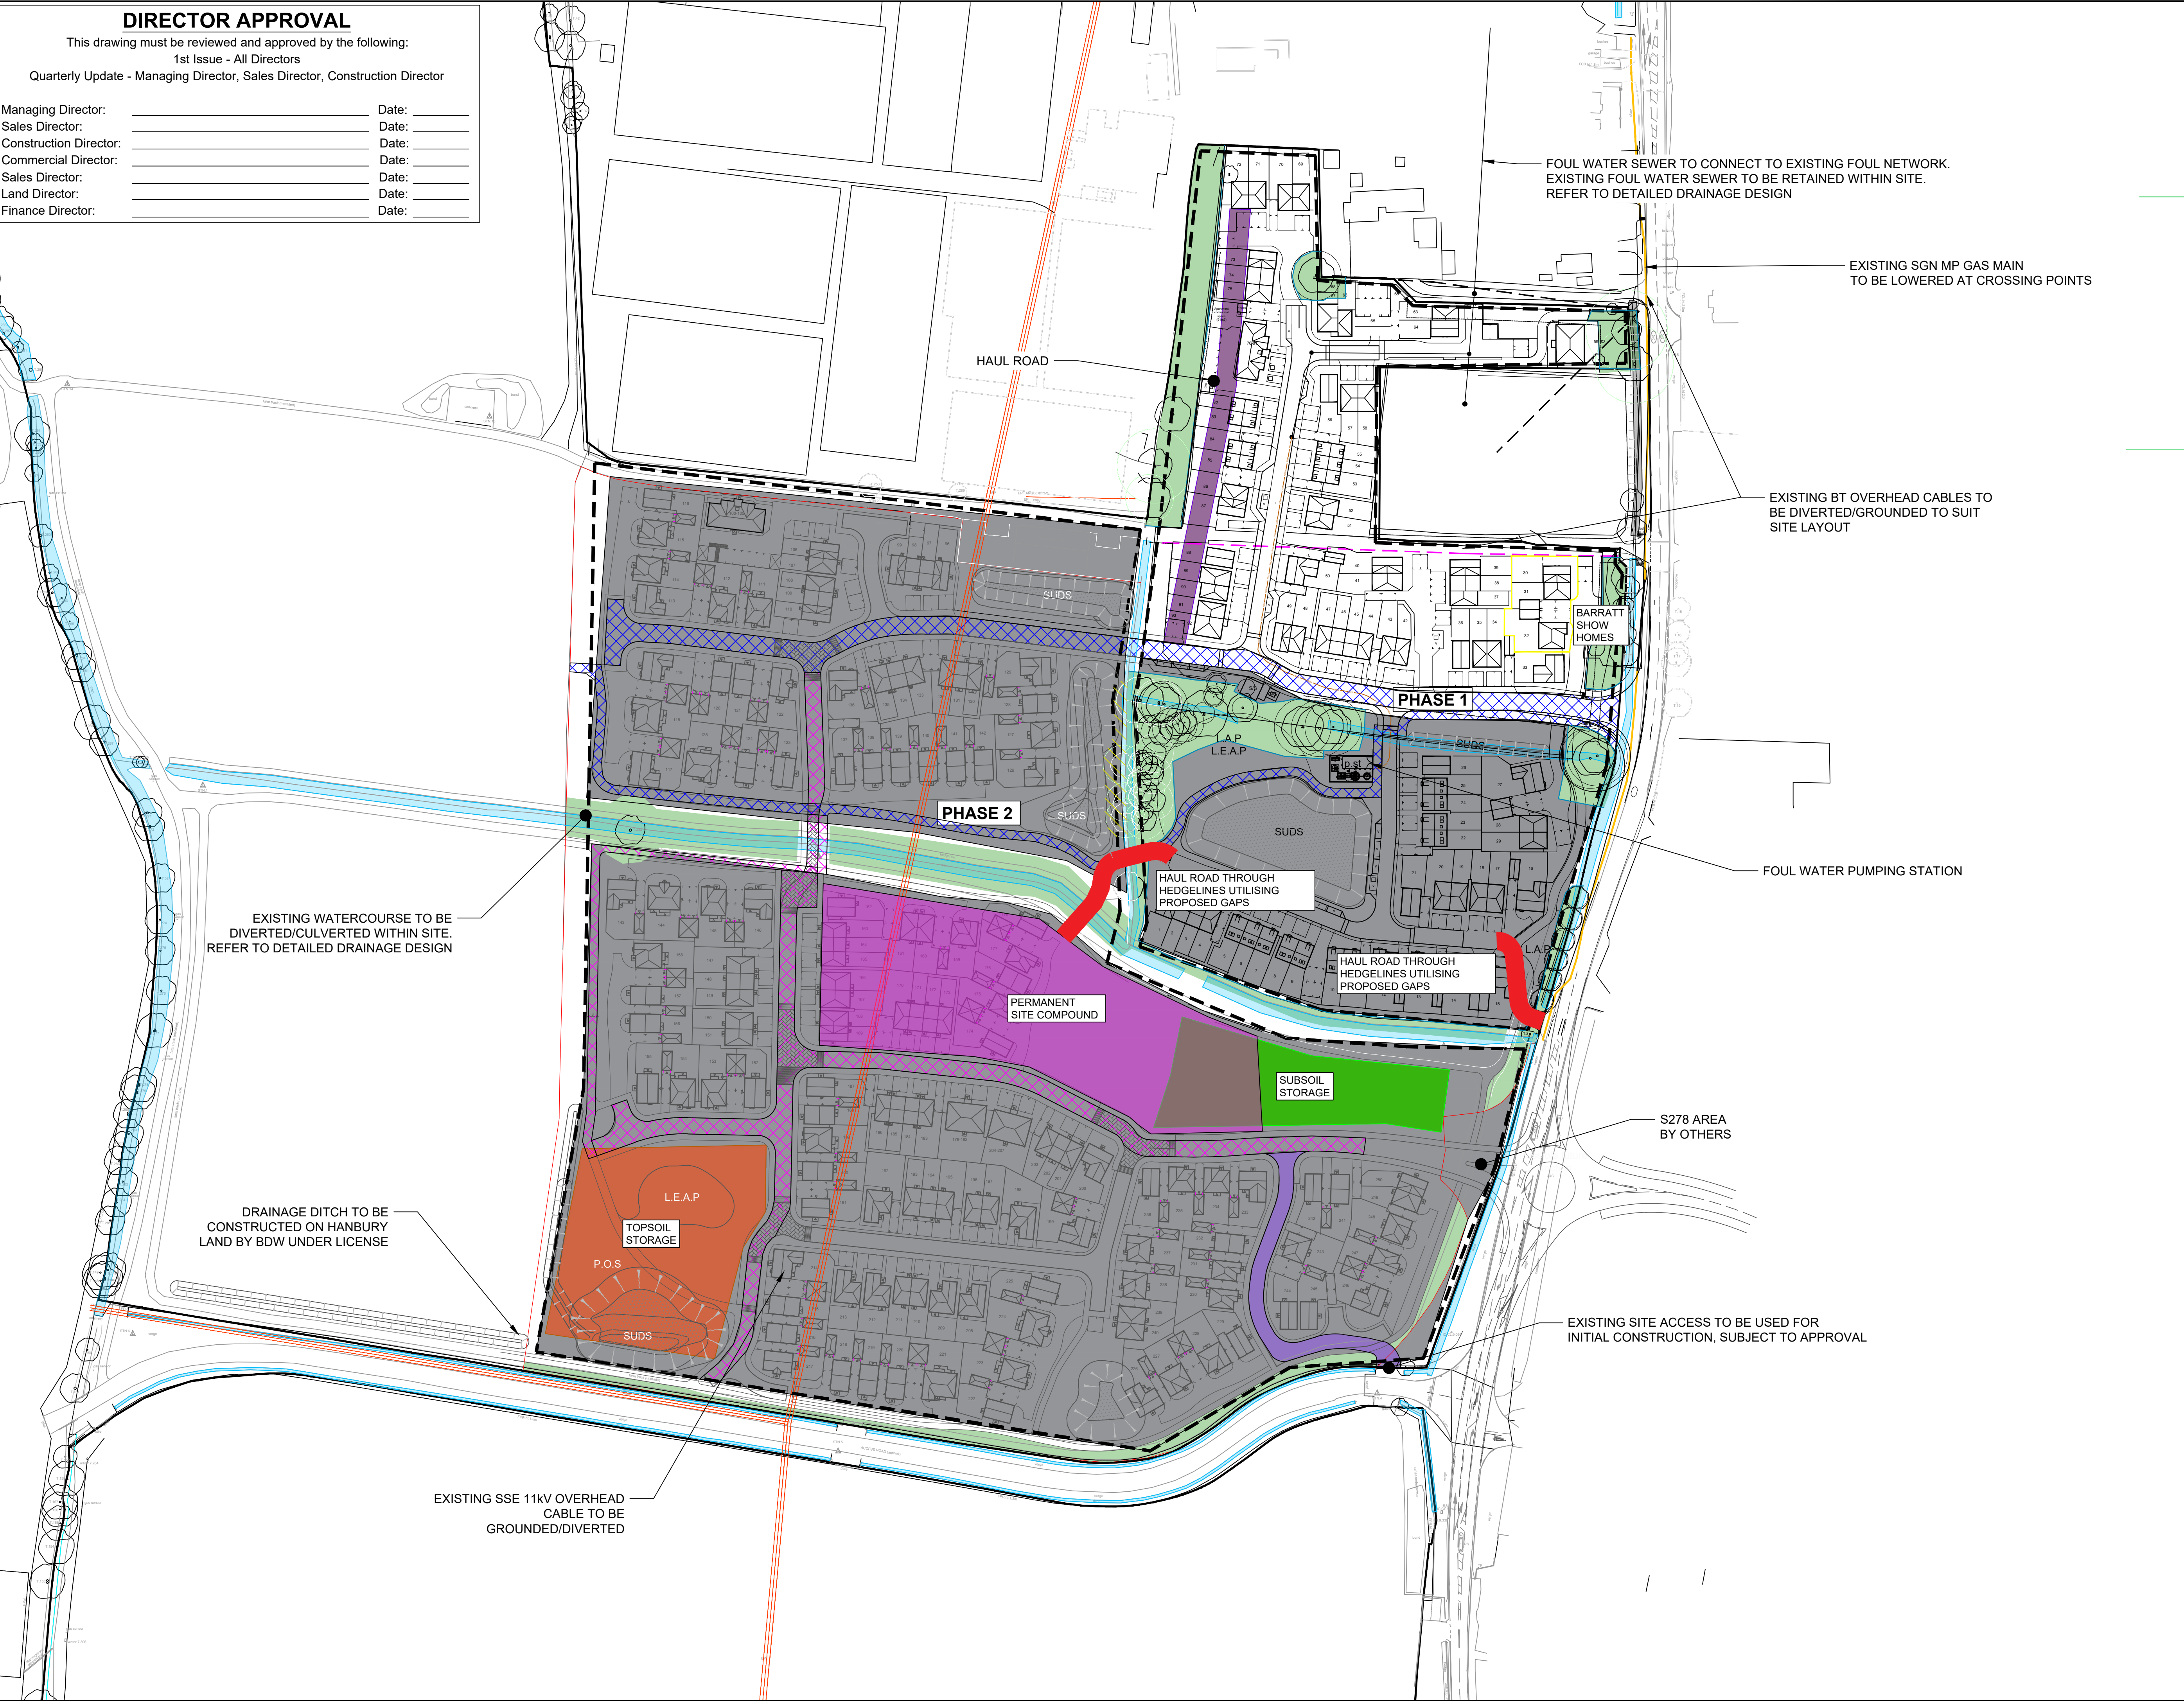

LEGEND

- MONTH 00 CML Date
- Sales Area
- Occupied Plots
- Site Compound - Main secure Site Compound inc material store, Site cabins & Welfare Facility's
- Piling Mats
- Haul road.
- Crane Mats
- Hold at roof.
- Site Contractor Parking - Suitable Stored area for contractor Parking. Sized to suit relevant influx of trades
- Potential Site Access Road - Temporary Road for entry & access to contractor parking
- No Contractor Access - No access into & out of site into existing phases.
- Site Material Store - Main Brick/Block & Truss material store
- WW Wheel Washing Point - Wheel Washing Facility at site exit to prevent site mud taken onto public road
- Site Boundary - Site to be secured where required with Herras Fence Panel & Timber Posts
- LB Loading Bay - Scaffolding
- LA Ladder Position - Scaffolding
- Pedestrian Pathway
- Crossing Point
- Skip/Diesel
- Heras Fence
- Topsoil Storage
- Subsoil Storage
- Groundworkers compound and storage area
- Estate road & cycleway 1 - Completion by 31 October 2026
- Estate road & cycleway 2 - Completion by 30 September 2027
- Tree Protection Areas

Rev	Date	By	Comments
P06	08/10/25	BS	Updated with revised compound location
P05	07/08/25	KM	Updated to revised phase 1 layout
P04	23/06/25	KM	Temporary compound added
P03	23/05/25	KM	Estate road completion dates included
P03	14/11/24	KM	Contractual obligations included
P02	29/07/24	RU	Updated following markups (BS/AQ)
P01	22/07/24	RU	Preliminary



BARRATT
HOMES

Site: Monaveen Gardens - Phase 1 BH

Title: Site Execution Plan

Dwg No: H9390-SEP-01

Revision:	P05
Drawn by:	RU
Date:	29/07/2024
Sheet Size:	A1
Scale:	1:1000