

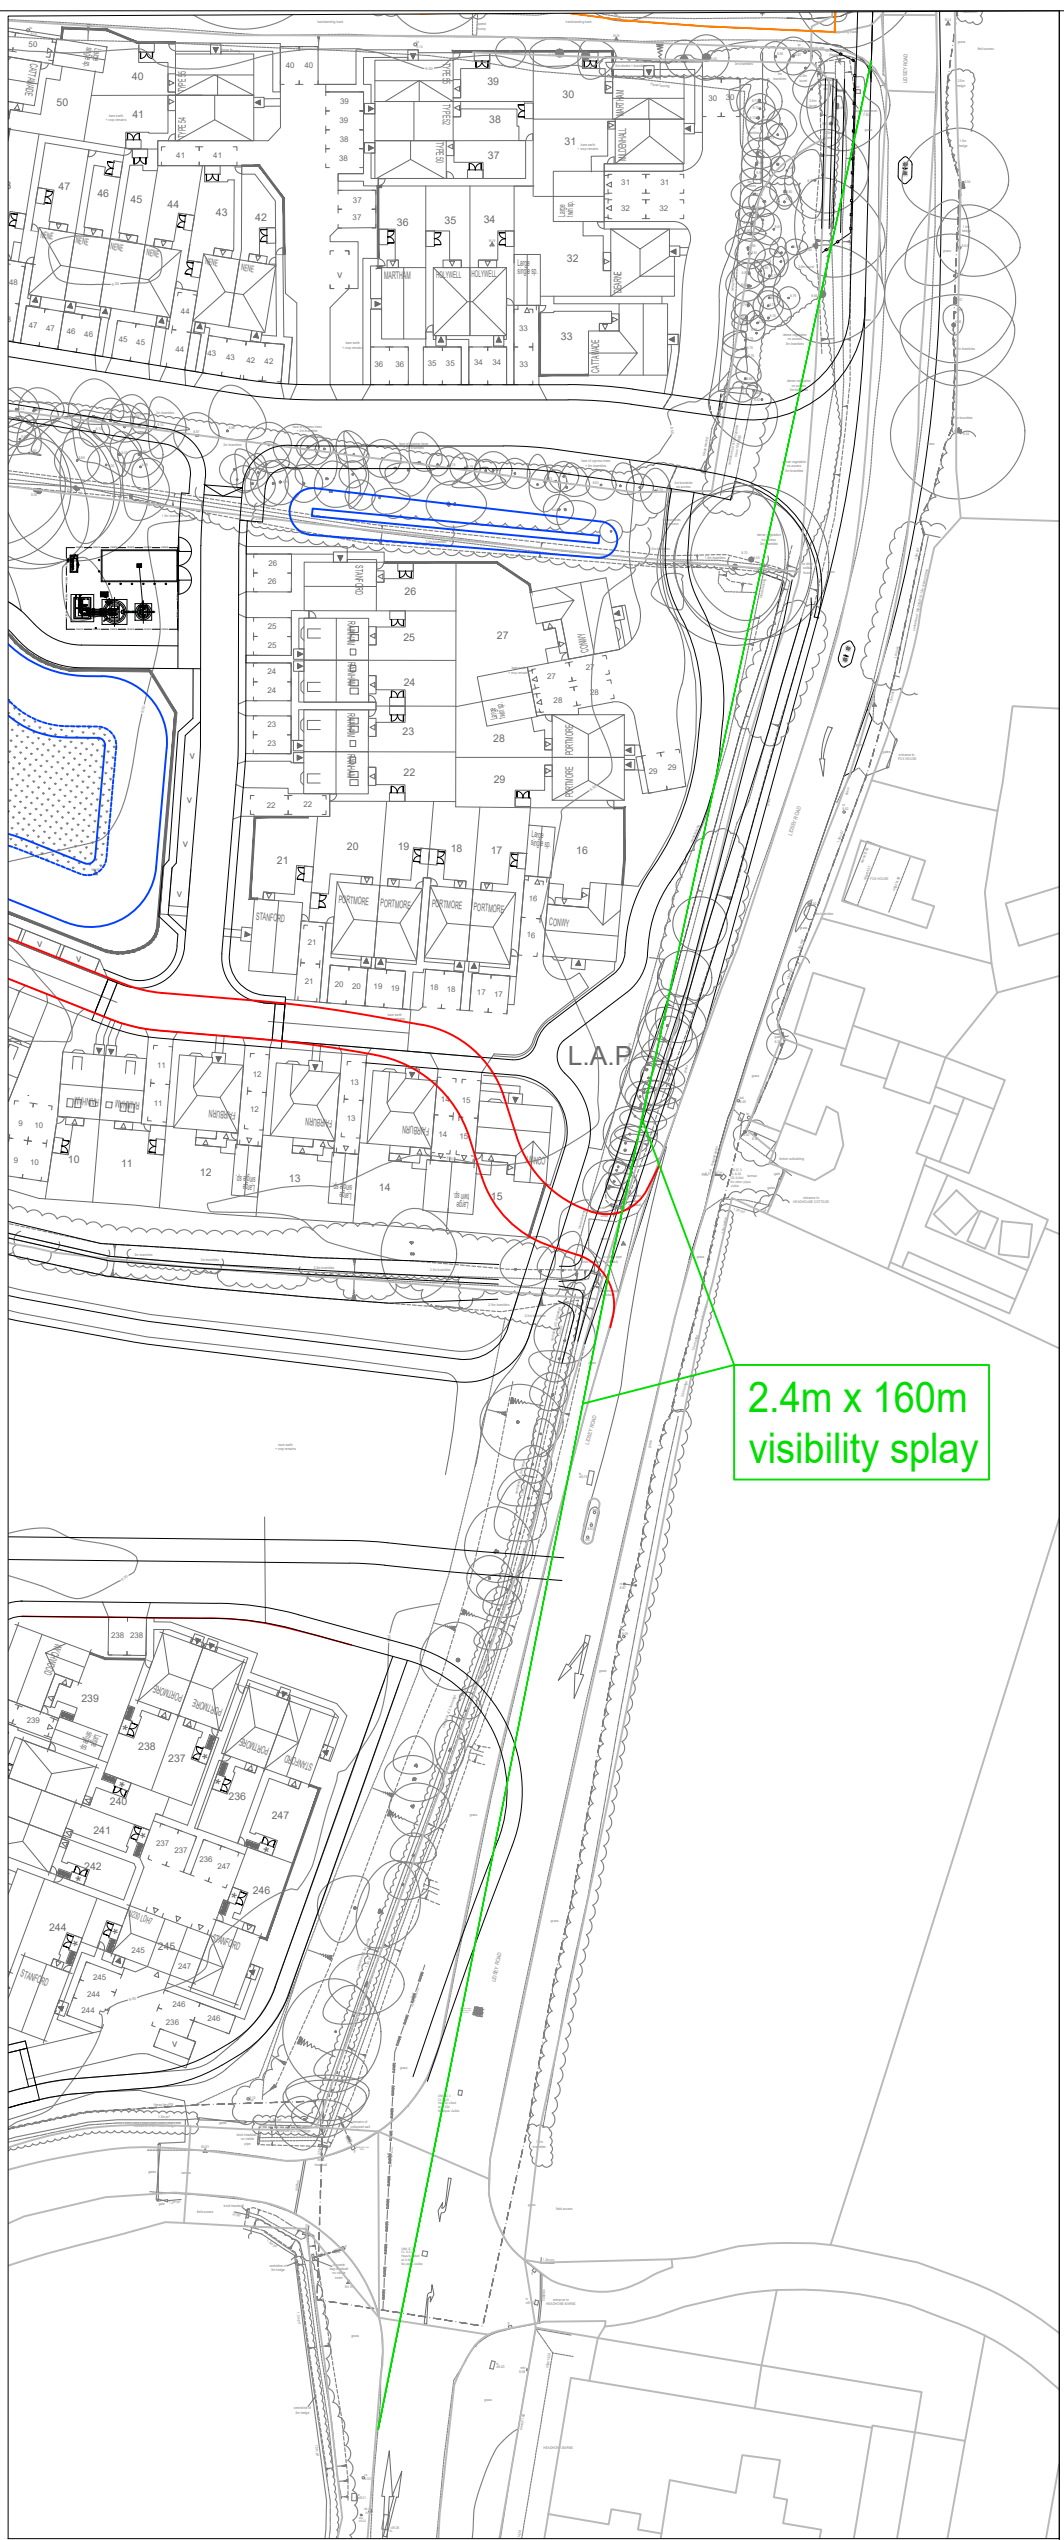


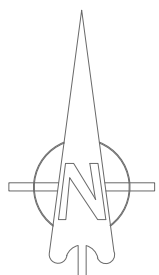

2.4m x 160m
visibility splay

Haul Road
Visibility Splays
Scale 1:1000@A1

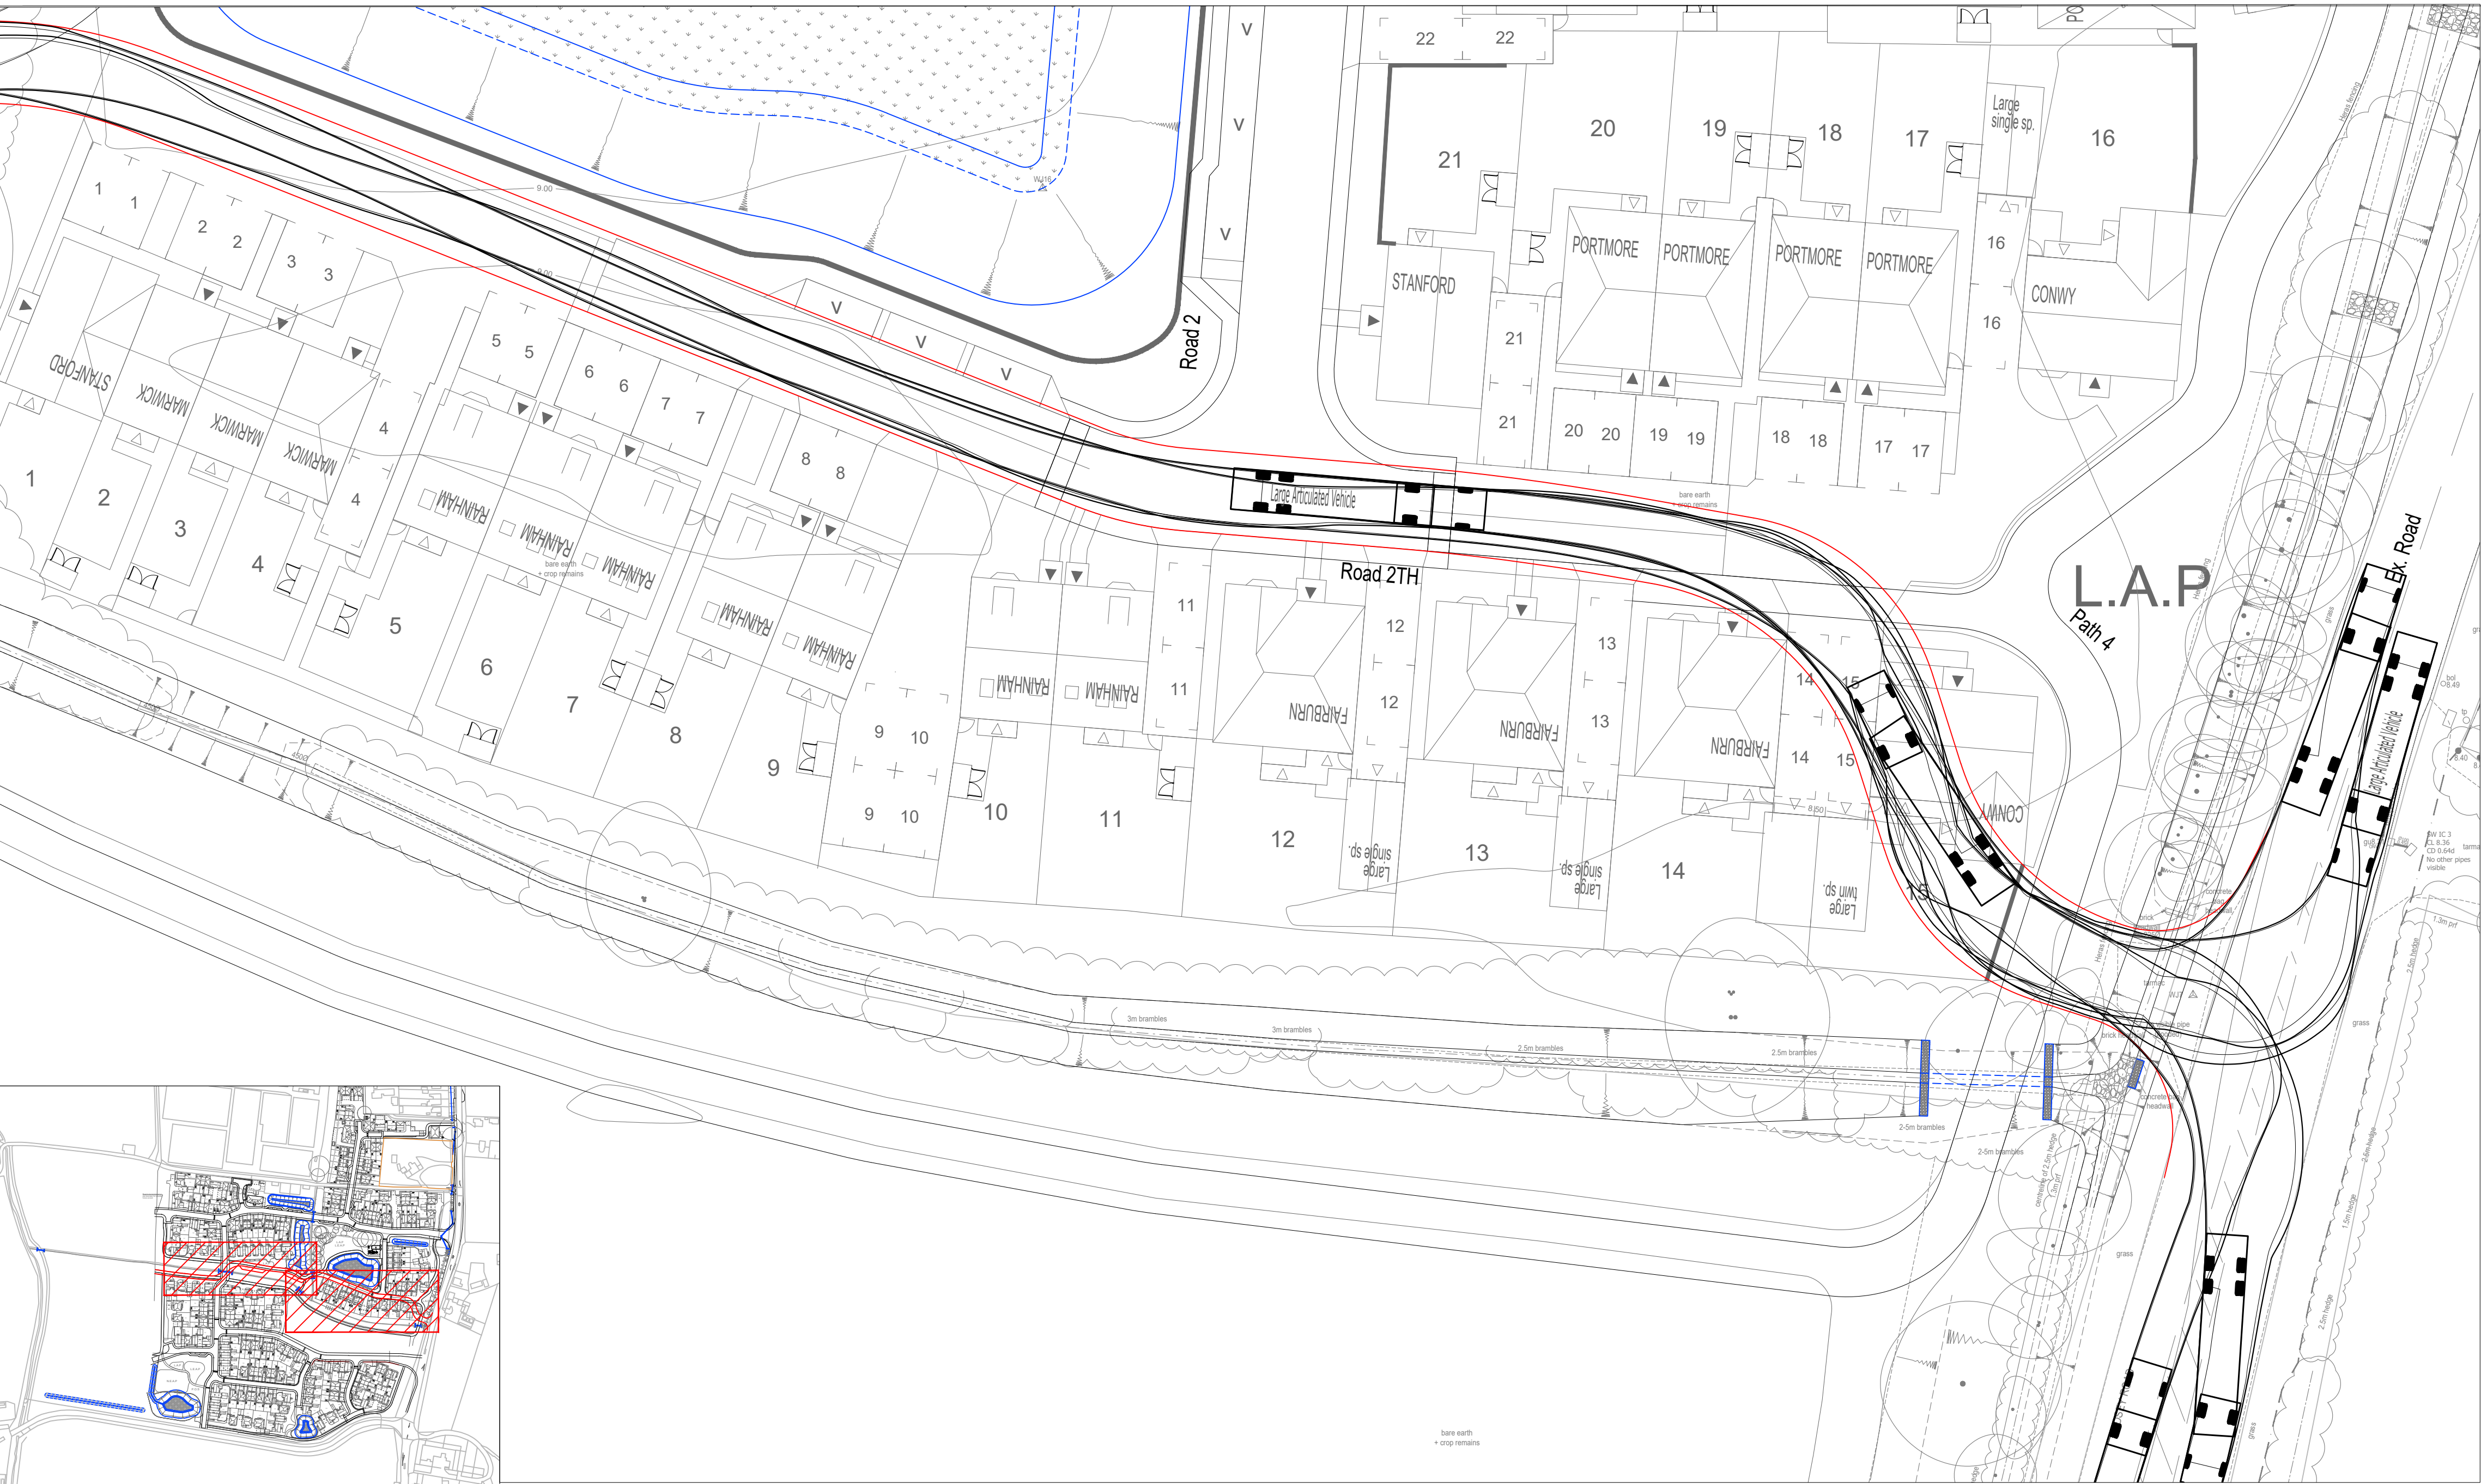

Key Plan
Scale 1:5000@A1



/ 26.05.2025 -			AJM / PDB
Rev.	Date	Description of issue	Rev/Chkd
Revisions:			
Issue Purpose:			
PRELIMINARY			
Project			
Barratt Homes			
Land West of Lidsey Road			
Woodgate, West Sussex			
Drawing Title:			
Haul Road.			
Vehicle Tracking Movement			
and Junction Visibility			
Designer's Risk Assessment Reference:			
DS_0707_15/DRA/Civils			
Specification Reference:			
Drawn By:		Checked By:	
AJM		PDB	
Scale:		Date:	
1:250@A1		September 2025	
Drawing No.		Rev.	
DS_0707_15/INF/502		/	
Herbrough Innovation Centre, Arlford Business Park, Leicester Road Market Harborough, Leicestershire, LE16 7PB info@wilsondee.co.uk			
			
Copyright © WilsonDee Ltd. This drawing shall remain the copyright of WilsonDee Ltd. Any dimensions derived by scaling are done so at your own risk. If there should be any doubt or query regarding the interpretation of the information given on this drawing, please enquire directly to WilsonDee Ltd. before executing such part of the works.			
For guidance only. Do not scale off this drawing. Scale 1:1 10mm 20mm 30mm 40mm 50mm			