


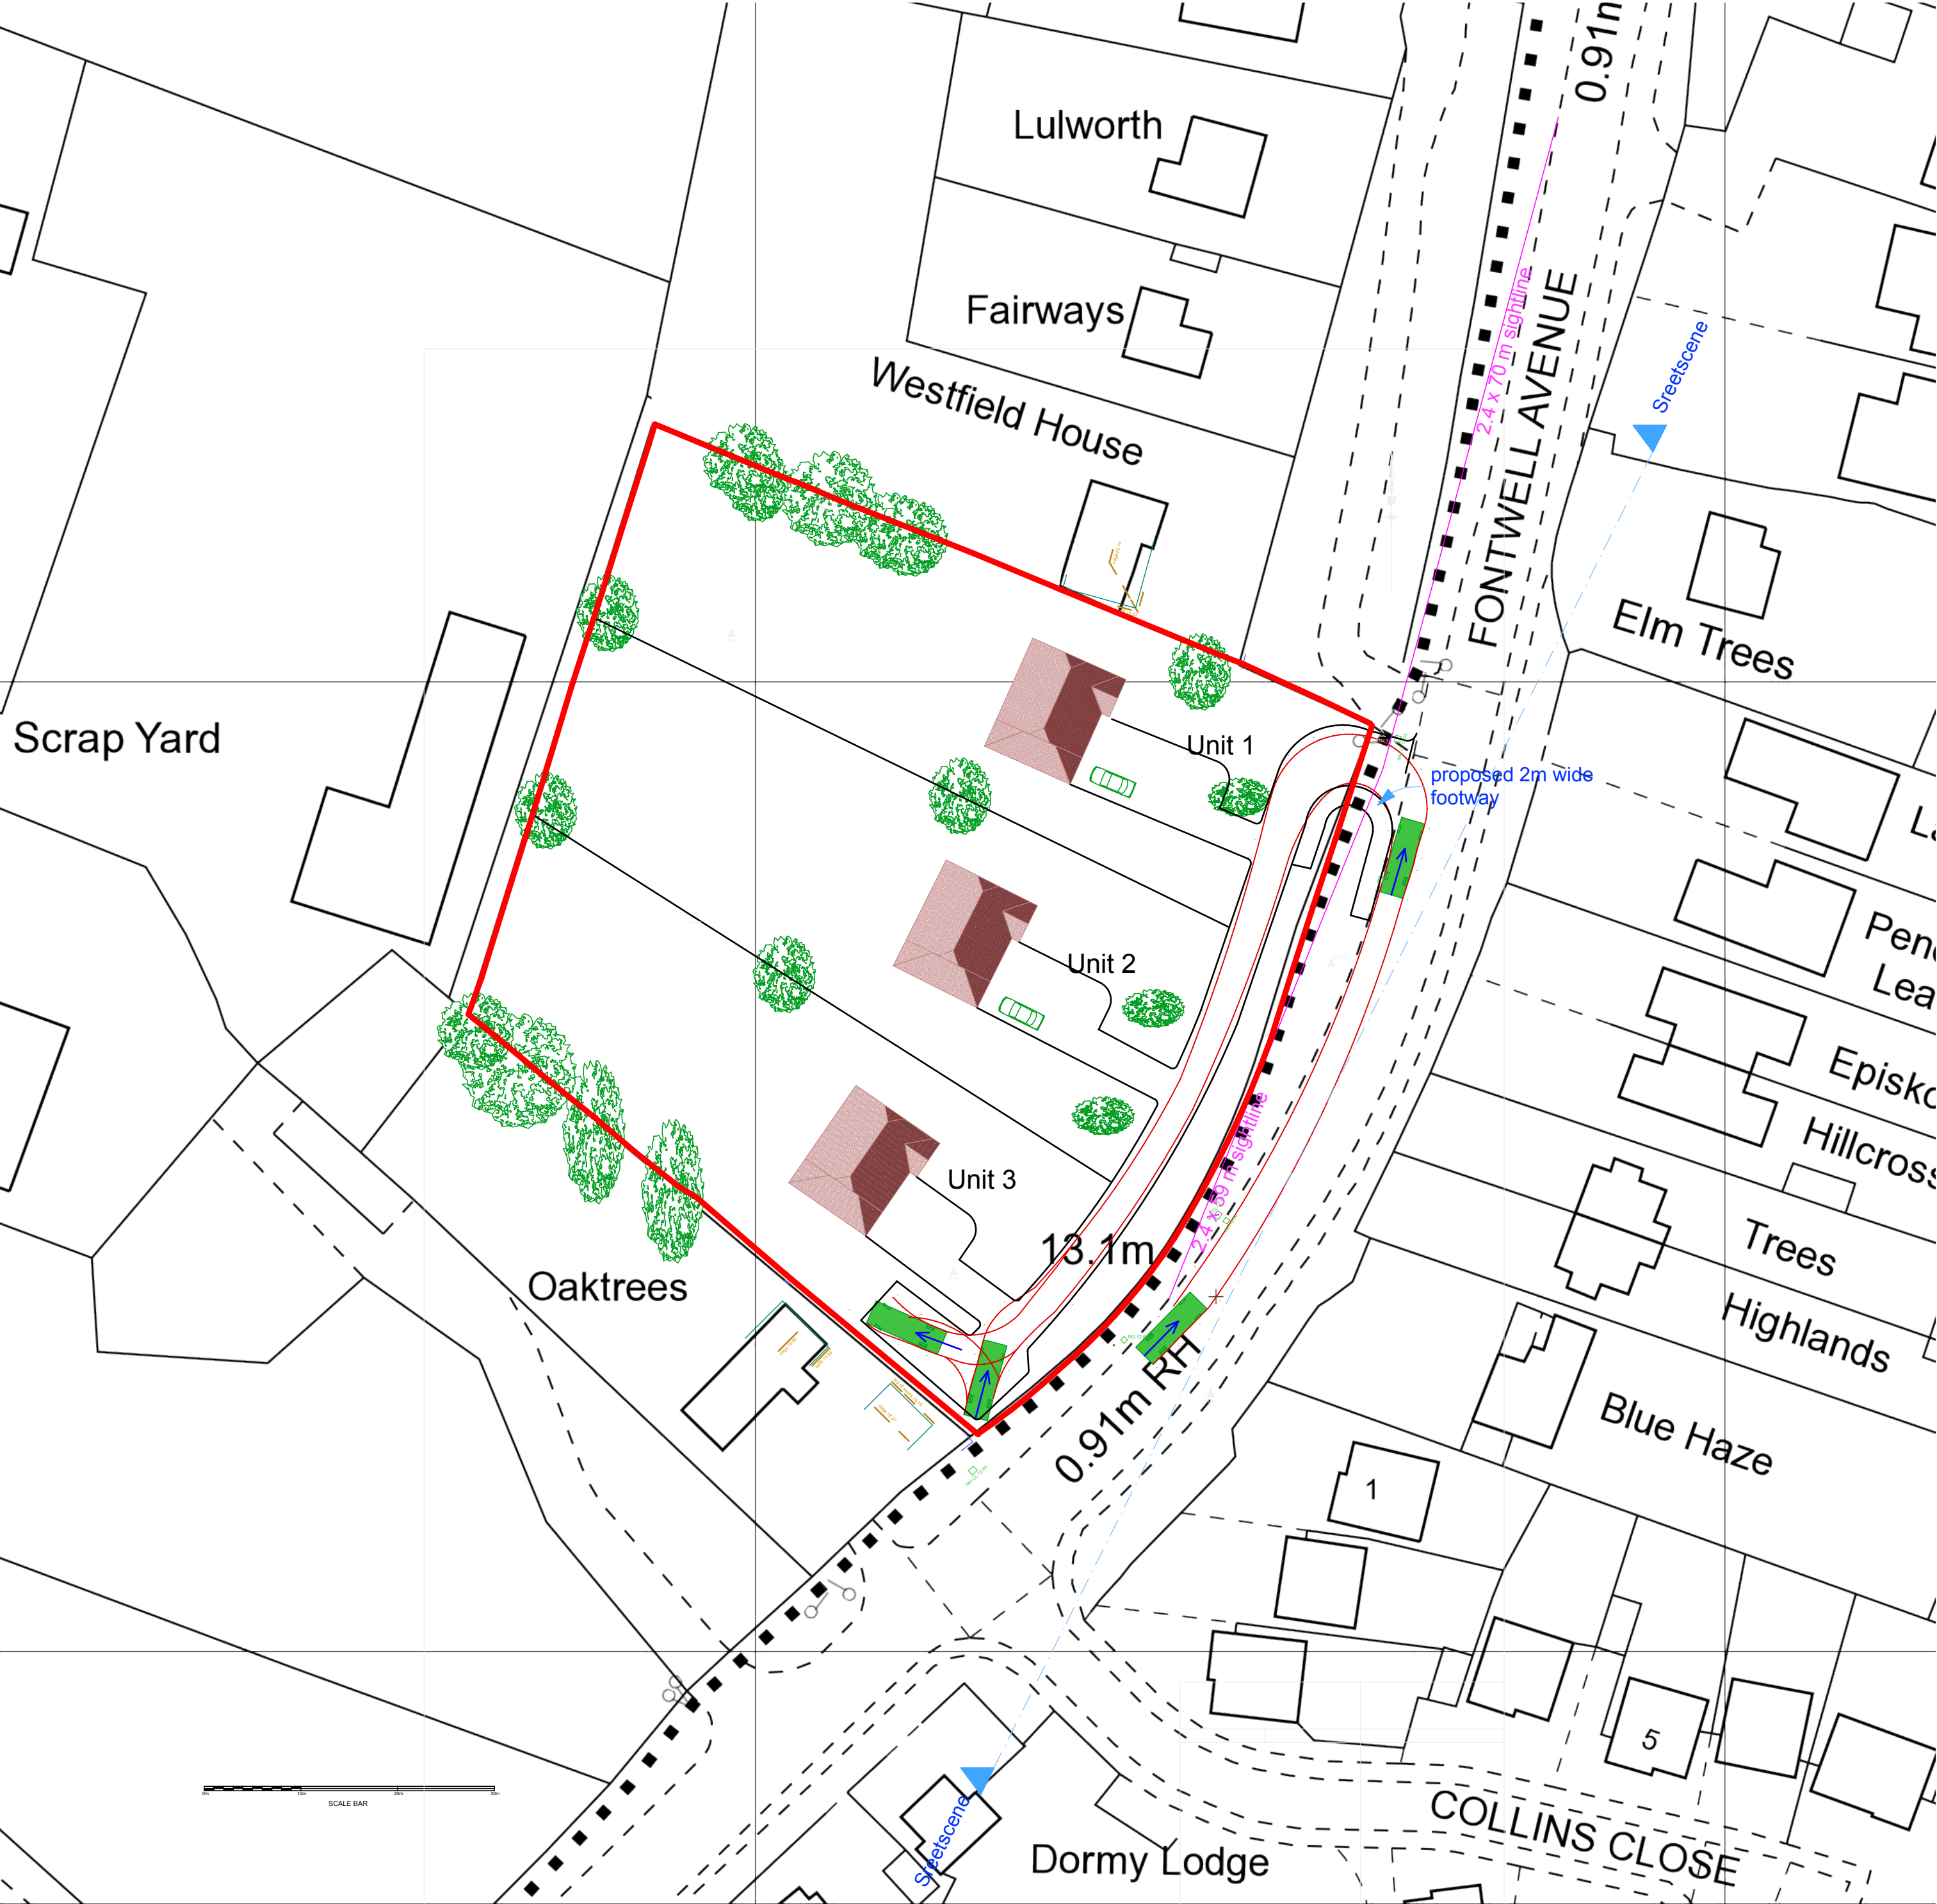

Revisions
A Sept 13 Update



Chartered Surveyors

Norton Studio, School Lane
Arundel, West Sussex
BN18 9DR
tel: 01903 885444
email: info@a-fuller.co.uk
www.andrewfuller.co.uk

Job Title
Land at Fontwell Avenue

Client
Mike Duggins

Drawing Name
Site Layout Plan

Drawing Status
Planning

Drawn by AF Date June 13

Checked by Date

Drawing Scale
1:500 at A2

Drawing No Status Revision
12435/ 02 A