



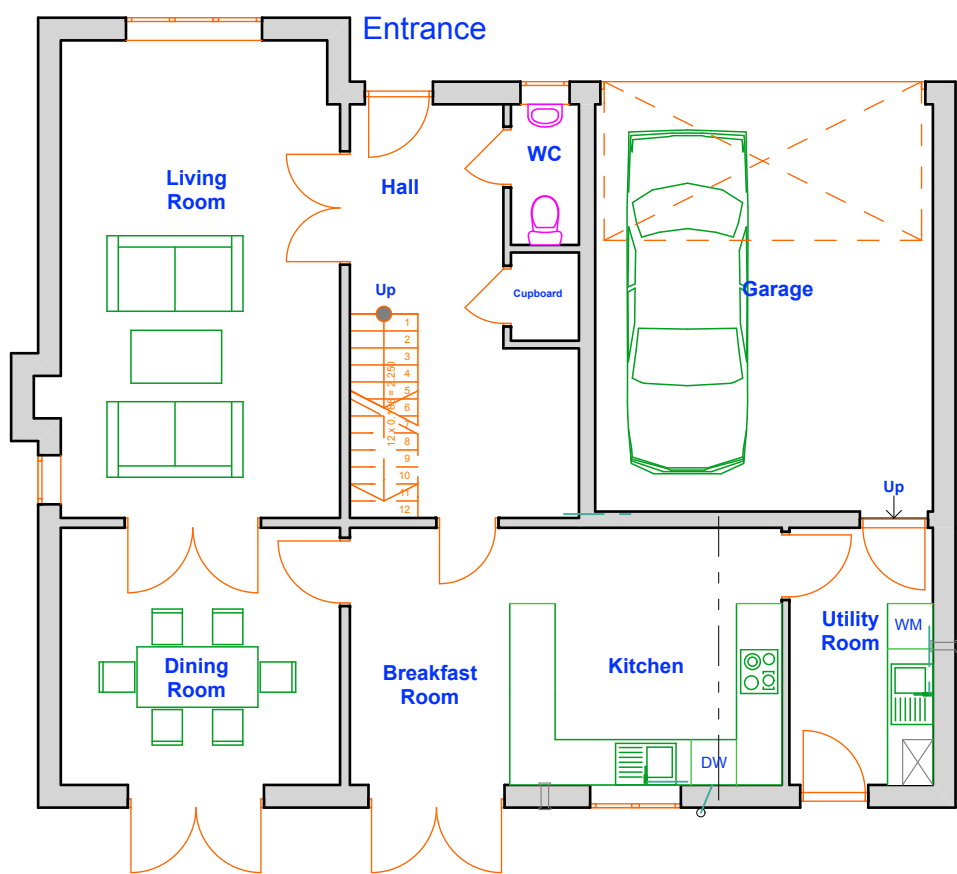

Ground Floor

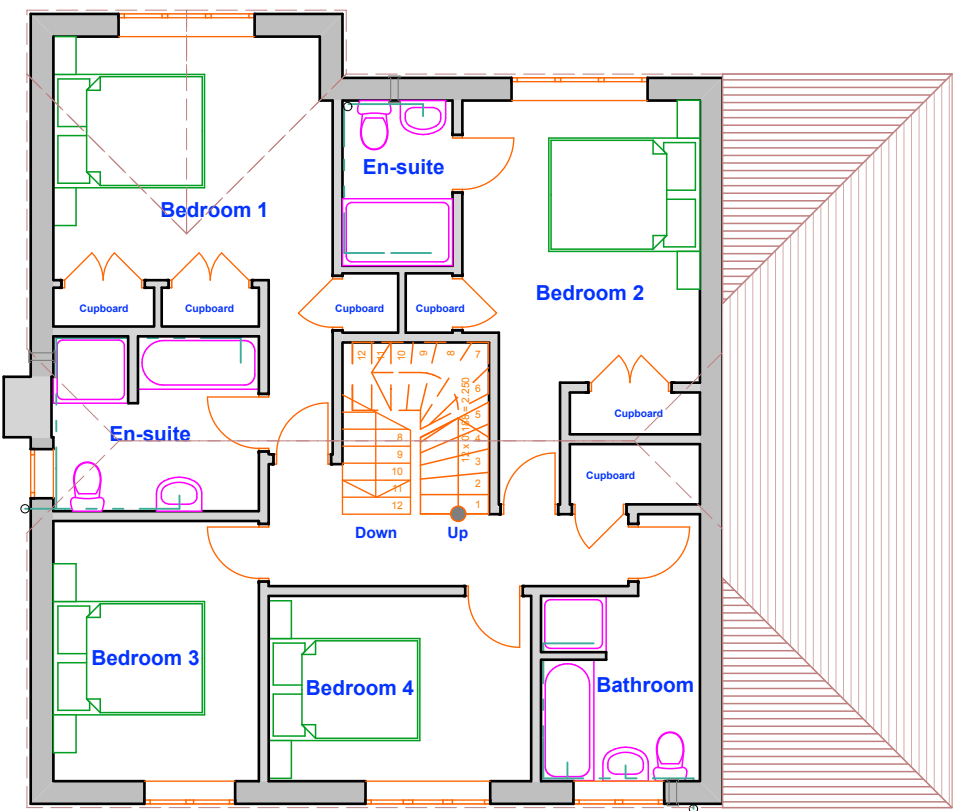

First Floor



ANDREW FULLER ASSOCIATES

Chartered Surveyors

Norton Studio, School Lane
Arundel, West Sussex
BN18 9DR
tel: 01903 885444
email: info@a-fuller.co.uk
www.andrewfuller.co.uk

Job Title

Land at Fontwell Avenue

Client

Mike Duggins

Drawing Name

House Type - The Arundel Plans

Drawing Status

Planning

Drawn by AF Date June 13

Checked by Date

Drawing Scale

1:100 at A2

Drawing No Status Revision

12435/ 04