


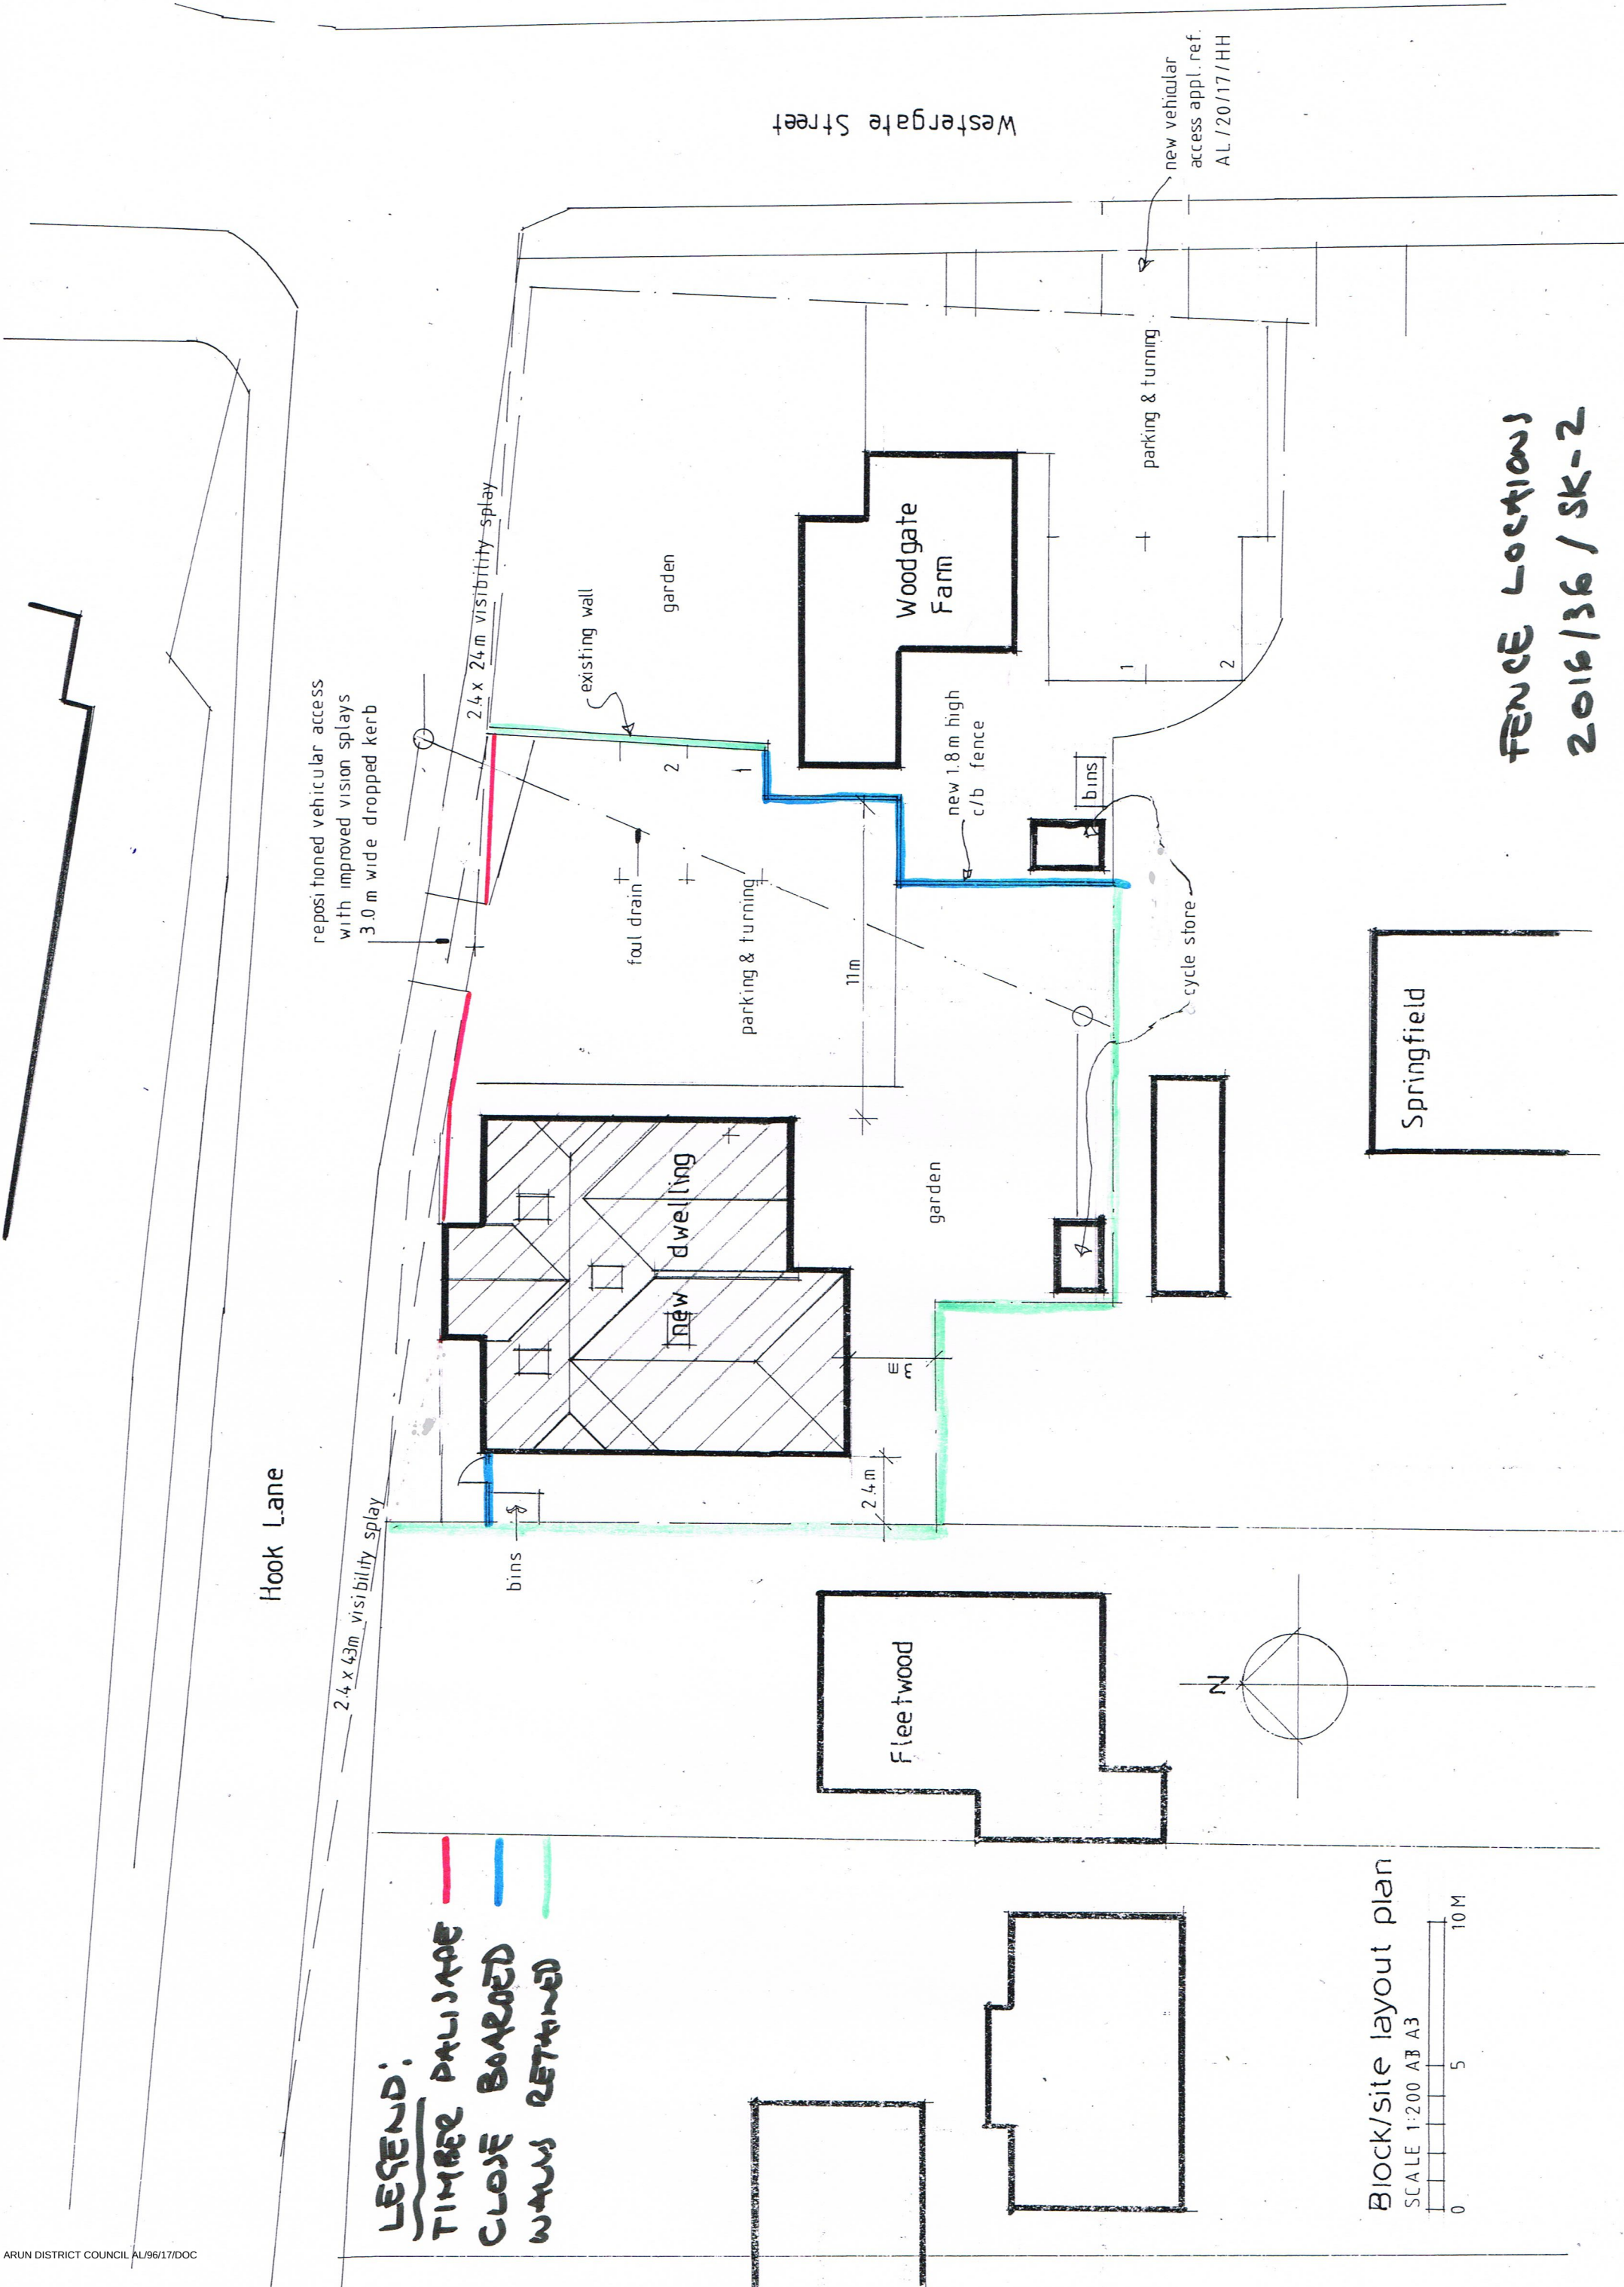

FENCE LOCATIONS
2016/36 / SK-2

Springfield

Block/site layout plan
SCALE 1:200 A3 A3
0 5 10 M