


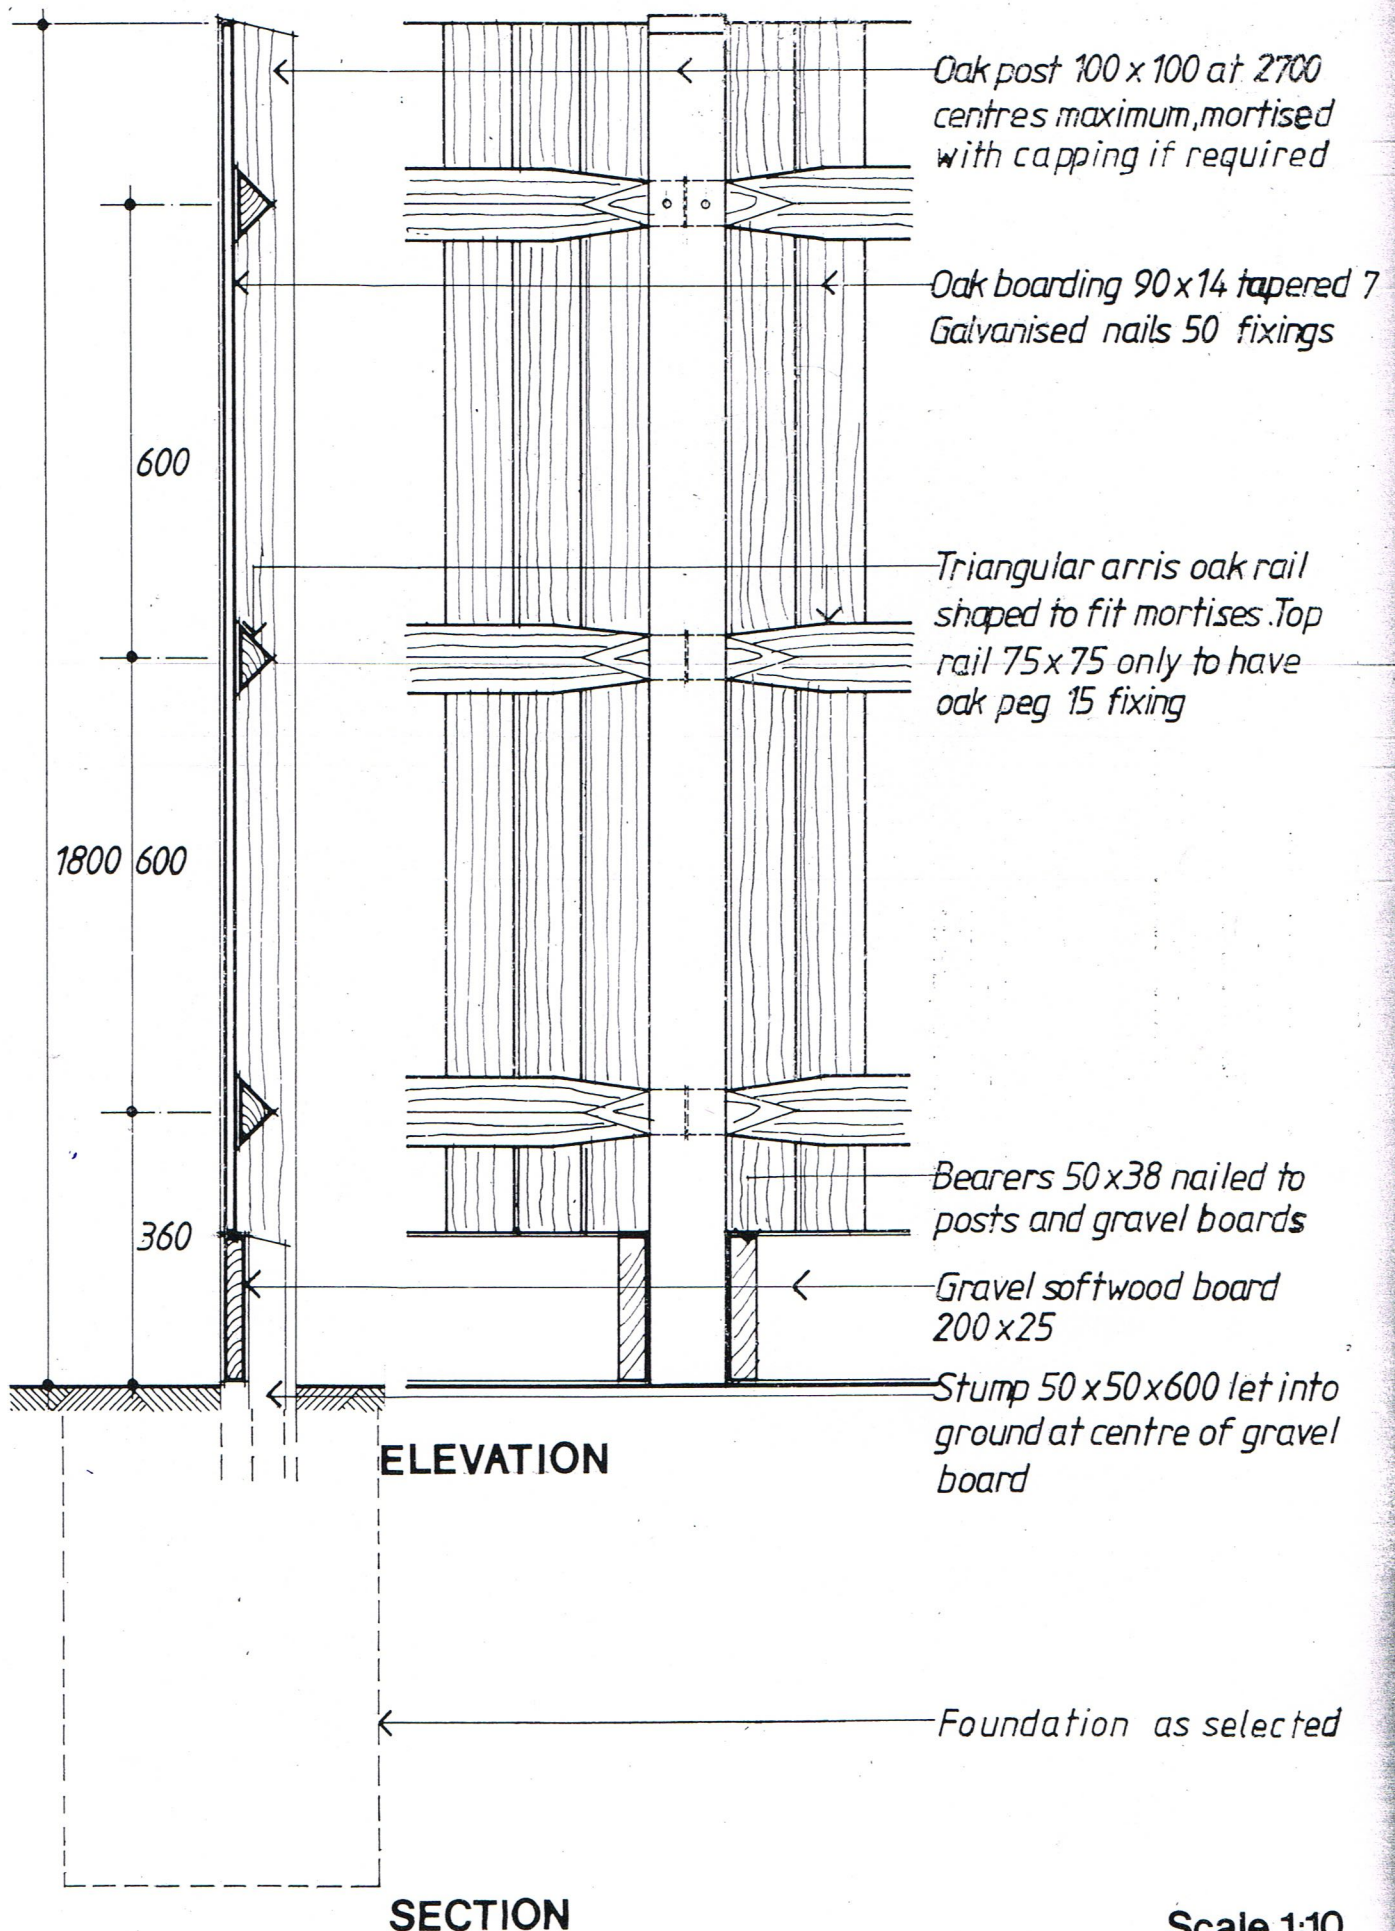

Scale 1:10

FENCE
close board

SK-4