



2.1 X 1.2 TIMBER CLAD
SHED WITH FLAT ROOF.

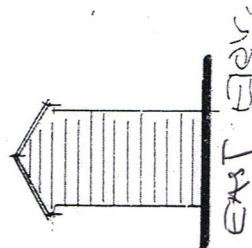


EAST ELEV.


SCALE 1:100 AT A4
0 5m.

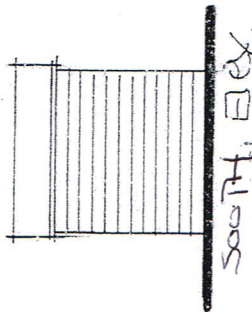



SOUTH ELEV.

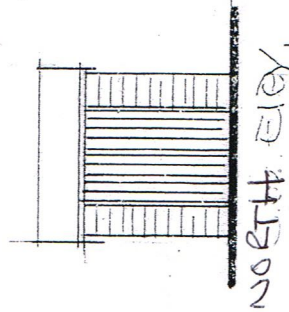


NORTH ELEV.

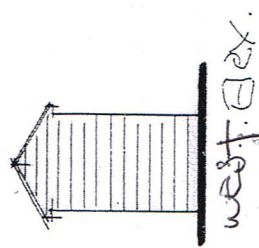

WEST ELEV.

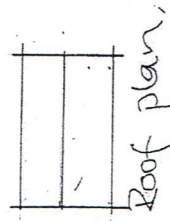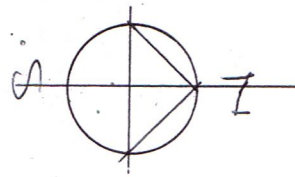

Roof plan.

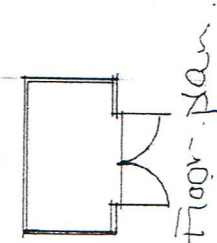

Floor plan.

SK-S CYCLE SHED

R J C A
CHARTERED ARCHITECTS

RJC ATKINSON
BA(Hons) Dip.Arch. RIBA.

THE WHITE HOUSE 2, LAVANT ROAD
CHICHESTER WEST SUSSEX PO19 5RQ
TEL: 01243 779600 MOBILE: 07973 435493
EMAIL: rjcatkinson@btinternet.com