



SITE LOCATION

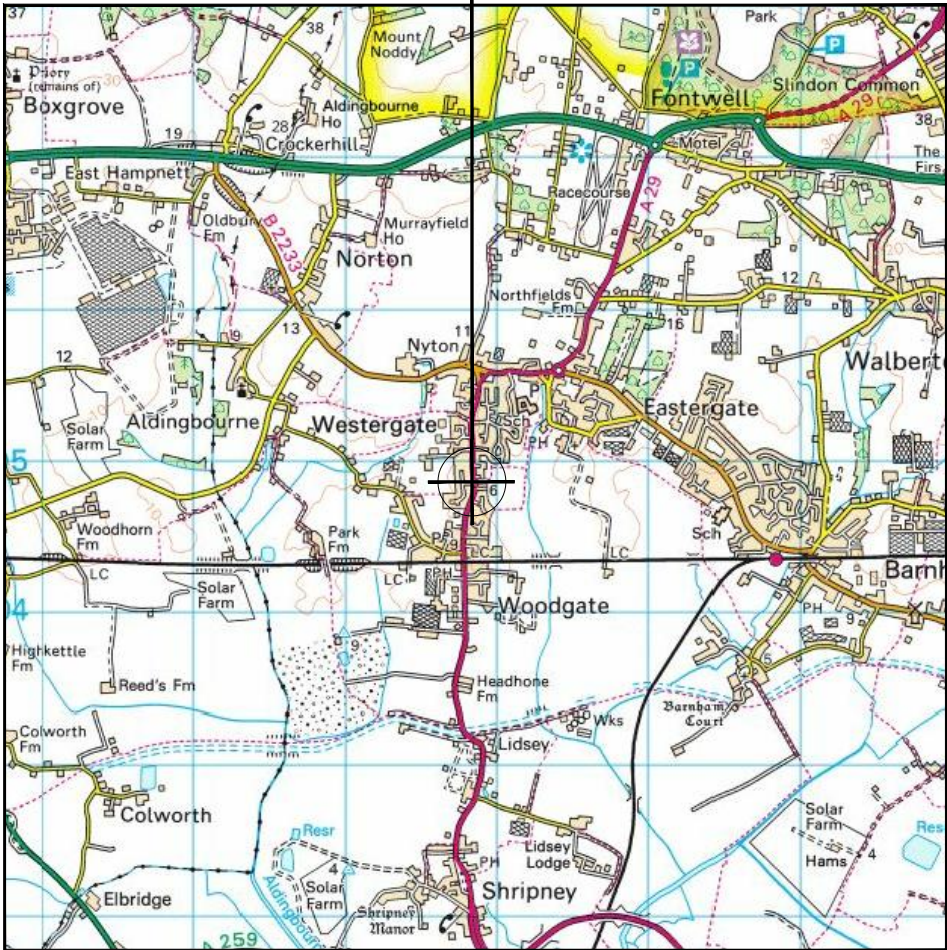

Reproduced by permission of Ordnance Survey on behalf of the Controller of Her Majesty's Stationary Office
All rights reserved. © Crown Copyright licence no. 100022432


SITE AREA PLAN

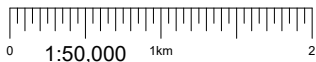

SITE PHOTOGRAPH




SITE LOCATION
PARKING LOCATION

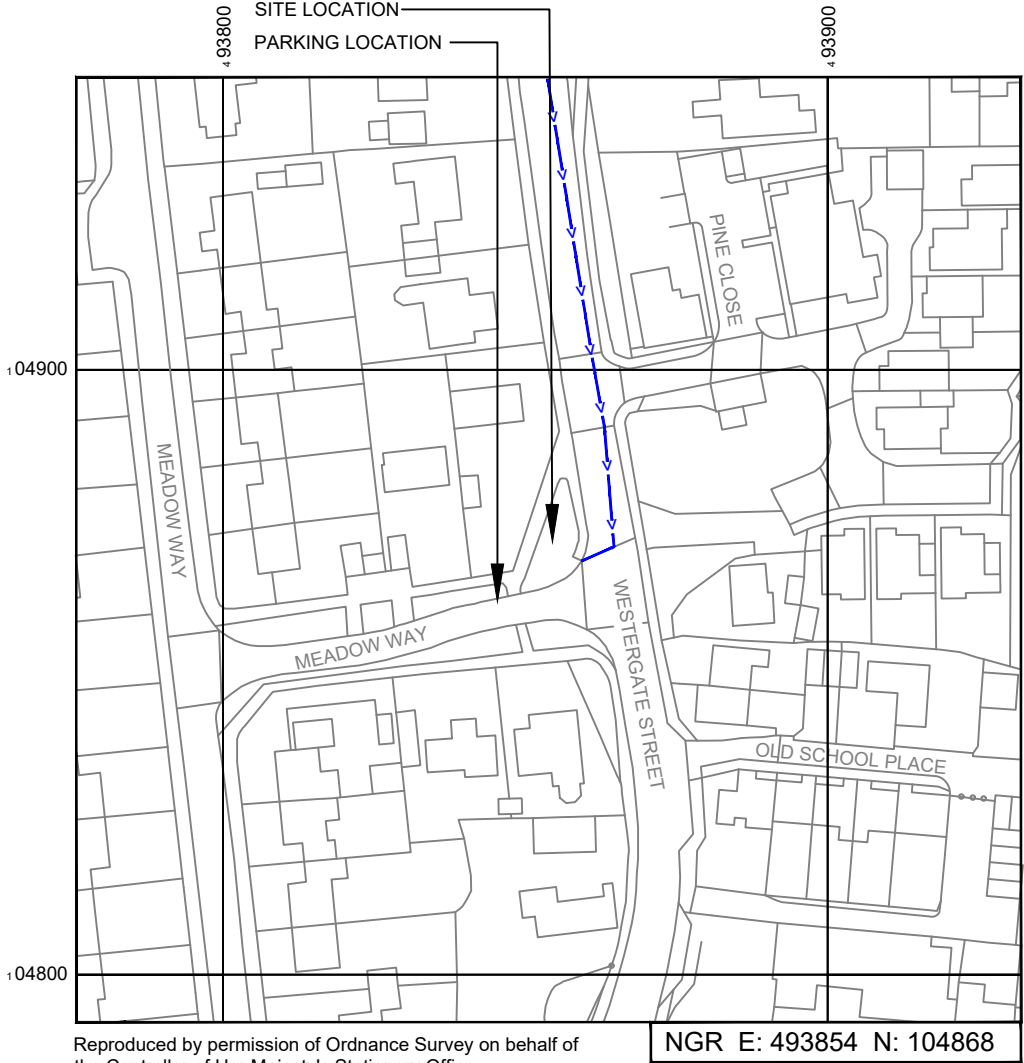

Reproduced by permission of Ordnance Survey on behalf of
the Controller of Her Majesty's Stationary Office
All rights reserved. © Crown Copyright licence no. 100022432

SITE LOCATION PLAN

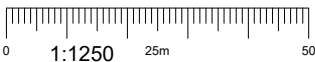

GOOGLE MAPS QR CODE

GOOGLE MAPS - <https://goo.gl/maps/KQG9W4dNUEfBcbiv7>
STREETVIEW - <https://goo.gl/maps/cjxiKC7ExkH9x1nF9>

NOTES:

1. ALL DIMENSIONS IN MM UNLESS OTHERWISE NOTED.

Access Route To Site:

A	Issued for Planning	JDS	PN	01.07.21
REV	MODIFICATION	BY	CH	DATE

**CK Hutchison
Networks (UK)
Limited**
Great Brighams Mead,
Vastern Road, Reading,
Berkshire, England,
RG1 8DJ

Design Consultant & Principal Contractor:



Great British Communications
Lapwing House, Block 3 Forward Point,
Tan House Lane, Widnes, Cheshire, WAB 0SL
t. 44 (0)151 420 4128
www.gbcservices.co.uk

Site Name:	SW ON WESTERGATE STREET			
3UK Cell ID:	ARN17900			
Address:	WESTERGATE STREET ALDINGBOURNE ARUN WEST SUSSEX PO20 3QT			
Title:	002 SITE LOCATION PLAN			
Project:	UNILATERAL SW			
Purpose of Issue:	PLANNING			
Site ID:	-			
Drawing No:	ARN17900_PLANNING_REV_A			Issue: A



NOTES:
1. ALL DIMENSIONS IN MM UNLESS OTHERWISE NOTED.

SERVICES:

— WATER — WATER — WATER —

— LV ELECTRIC — LV ELECTRIC —

— HV ELECTRIC — HV ELECTRIC —

— GAS — GAS — GAS —

— TELECOMS — TELECOMS —

A	Issued for Planning	JDS	PN	01.07.21
REV	MODIFICATION	BY	CH	DATE

**CK Hutchison
Networks (UK)
Limited**
Great Brighams Mead,
Vastern Road, Reading,
Berkshire, England,
RG1 8DJ

Design Consultant & Principal Contractor:

GBC

Great British Communications
Lapwing House, Block 3 Forward Point,
Tan House Lane, Widnes, Cheshire, WAB 0SL
t. 44 (0)151 420 4128
www.gbcservices.co.uk

Site Name:
SW ON WESTERGATE STREET

3UK Cell ID:
ARN17900

Address:
**WESTERGATE STREET
ALDINGBOURNE
ARUN
WEST SUSSEX
PO20 3QT**

Title:
006 UNDERGROUND SERVICES PLAN

Project:
UNILATERAL SW

Purpose of Issue:
PLANNING

Site ID: -	
Drawing No: ARN17900_PLANNING_REV_A	Issue: A



- NOTES:
- ALL DIMENSIONS IN MM UNLESS OTHERWISE NOTED.

A	Issued for Planning	JDS	PN	01.07.21
REV	MODIFICATION	BY	CH	DATE

CK Hutchison
Networks (UK)
Limited

Great Brighams Mead,
Vastern Road, Reading,
Berkshire, England,
RG1 8DJ

Design Consultant & Principal Contractor:



Great British Communications
Lapwing House, Block 3 Forward Point,
Tan House Lane, Widnes, Cheshire, WAB 0SL
t. 44 (0)151 420 4128
www.gbcservices.co.uk

Site Name:
SW ON WESTERGATE STREET

3UK Cell ID:
ARN17900

Address:
WESTERGATE STREET
ALDINGBOURNE
ARUN
WEST SUSSEX
PO20 3QT

Title:
100 EXISTING SITE PLAN

Project:
UNILATERAL SW

Purpose of Issue:
PLANNING

Site ID:
-


Drawing No:
ARN17900_PLANNING_REV_A

Issue:
A


100mm

50mm

10mm

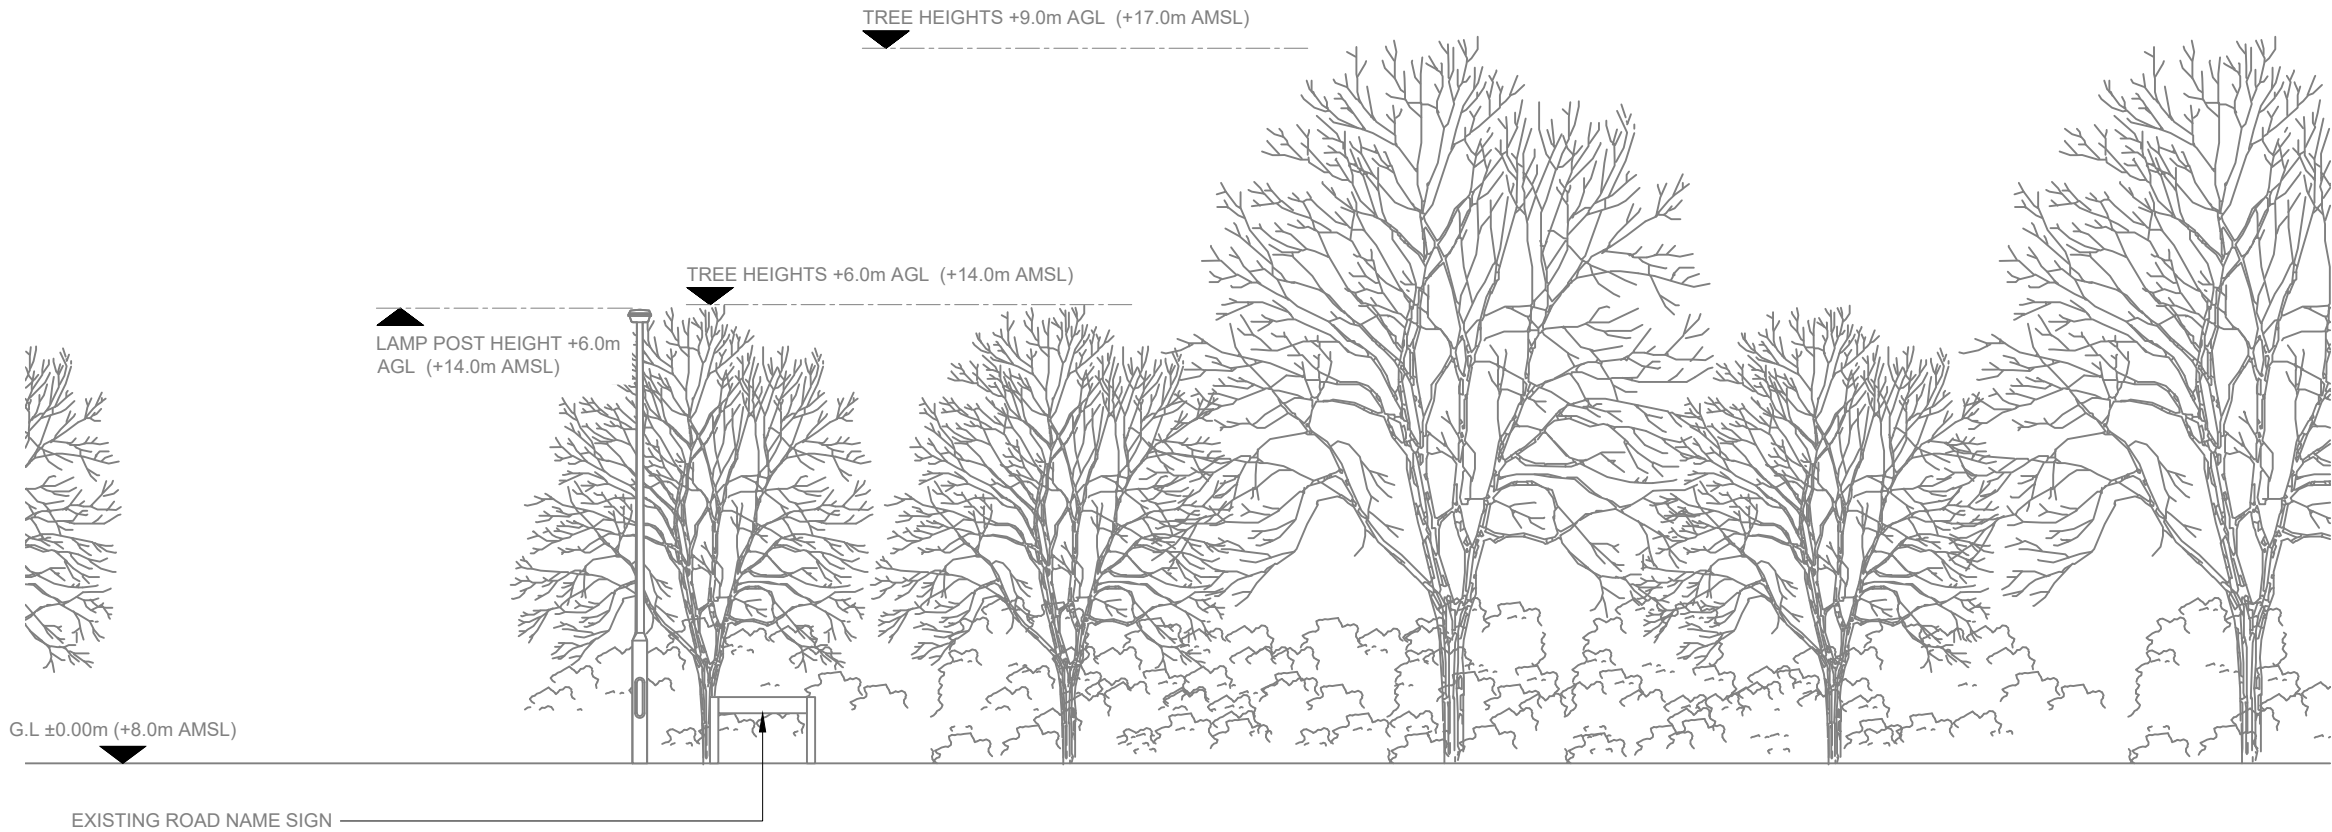

EXISTING ELEVATION A

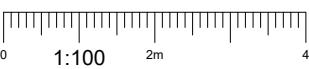

- NOTES:
1. ALL DIMENSIONS IN MM UNLESS OTHERWISE NOTED.

A	Issued for Planning	JDS	PN	01.07.21
REV	MODIFICATION	BY	CH	DATE

**CK Hutchison
Networks (UK)
Limited**
Great Brighams Mead,
Vastern Road, Reading,
Berkshire, England,
RG1 8DJ

Design Consultant & Principal Contractor:



Great British Communications
Lapwing House, Block 3 Forward Point,
Tan House Lane, Widnes, Cheshire, WA8 0SL
t. 44 (0)151 420 4128
www.gbcservices.co.uk

Site Name:
SW ON WESTERGATE STREET

3UK Cell ID:
ARN17900

Address:
**WESTERGATE STREET
ALDINGBOURNE
ARUN
WEST SUSSEX
PO20 3QT**


Title:
150 EXISTING SITE ELEVATION

Project:
UNILATERAL SW

Purpose of Issue:
PLANNING

Site ID:
-

Drawing No: ARN17900_PLANNING_REV_A	Issue: A
---	--------------------

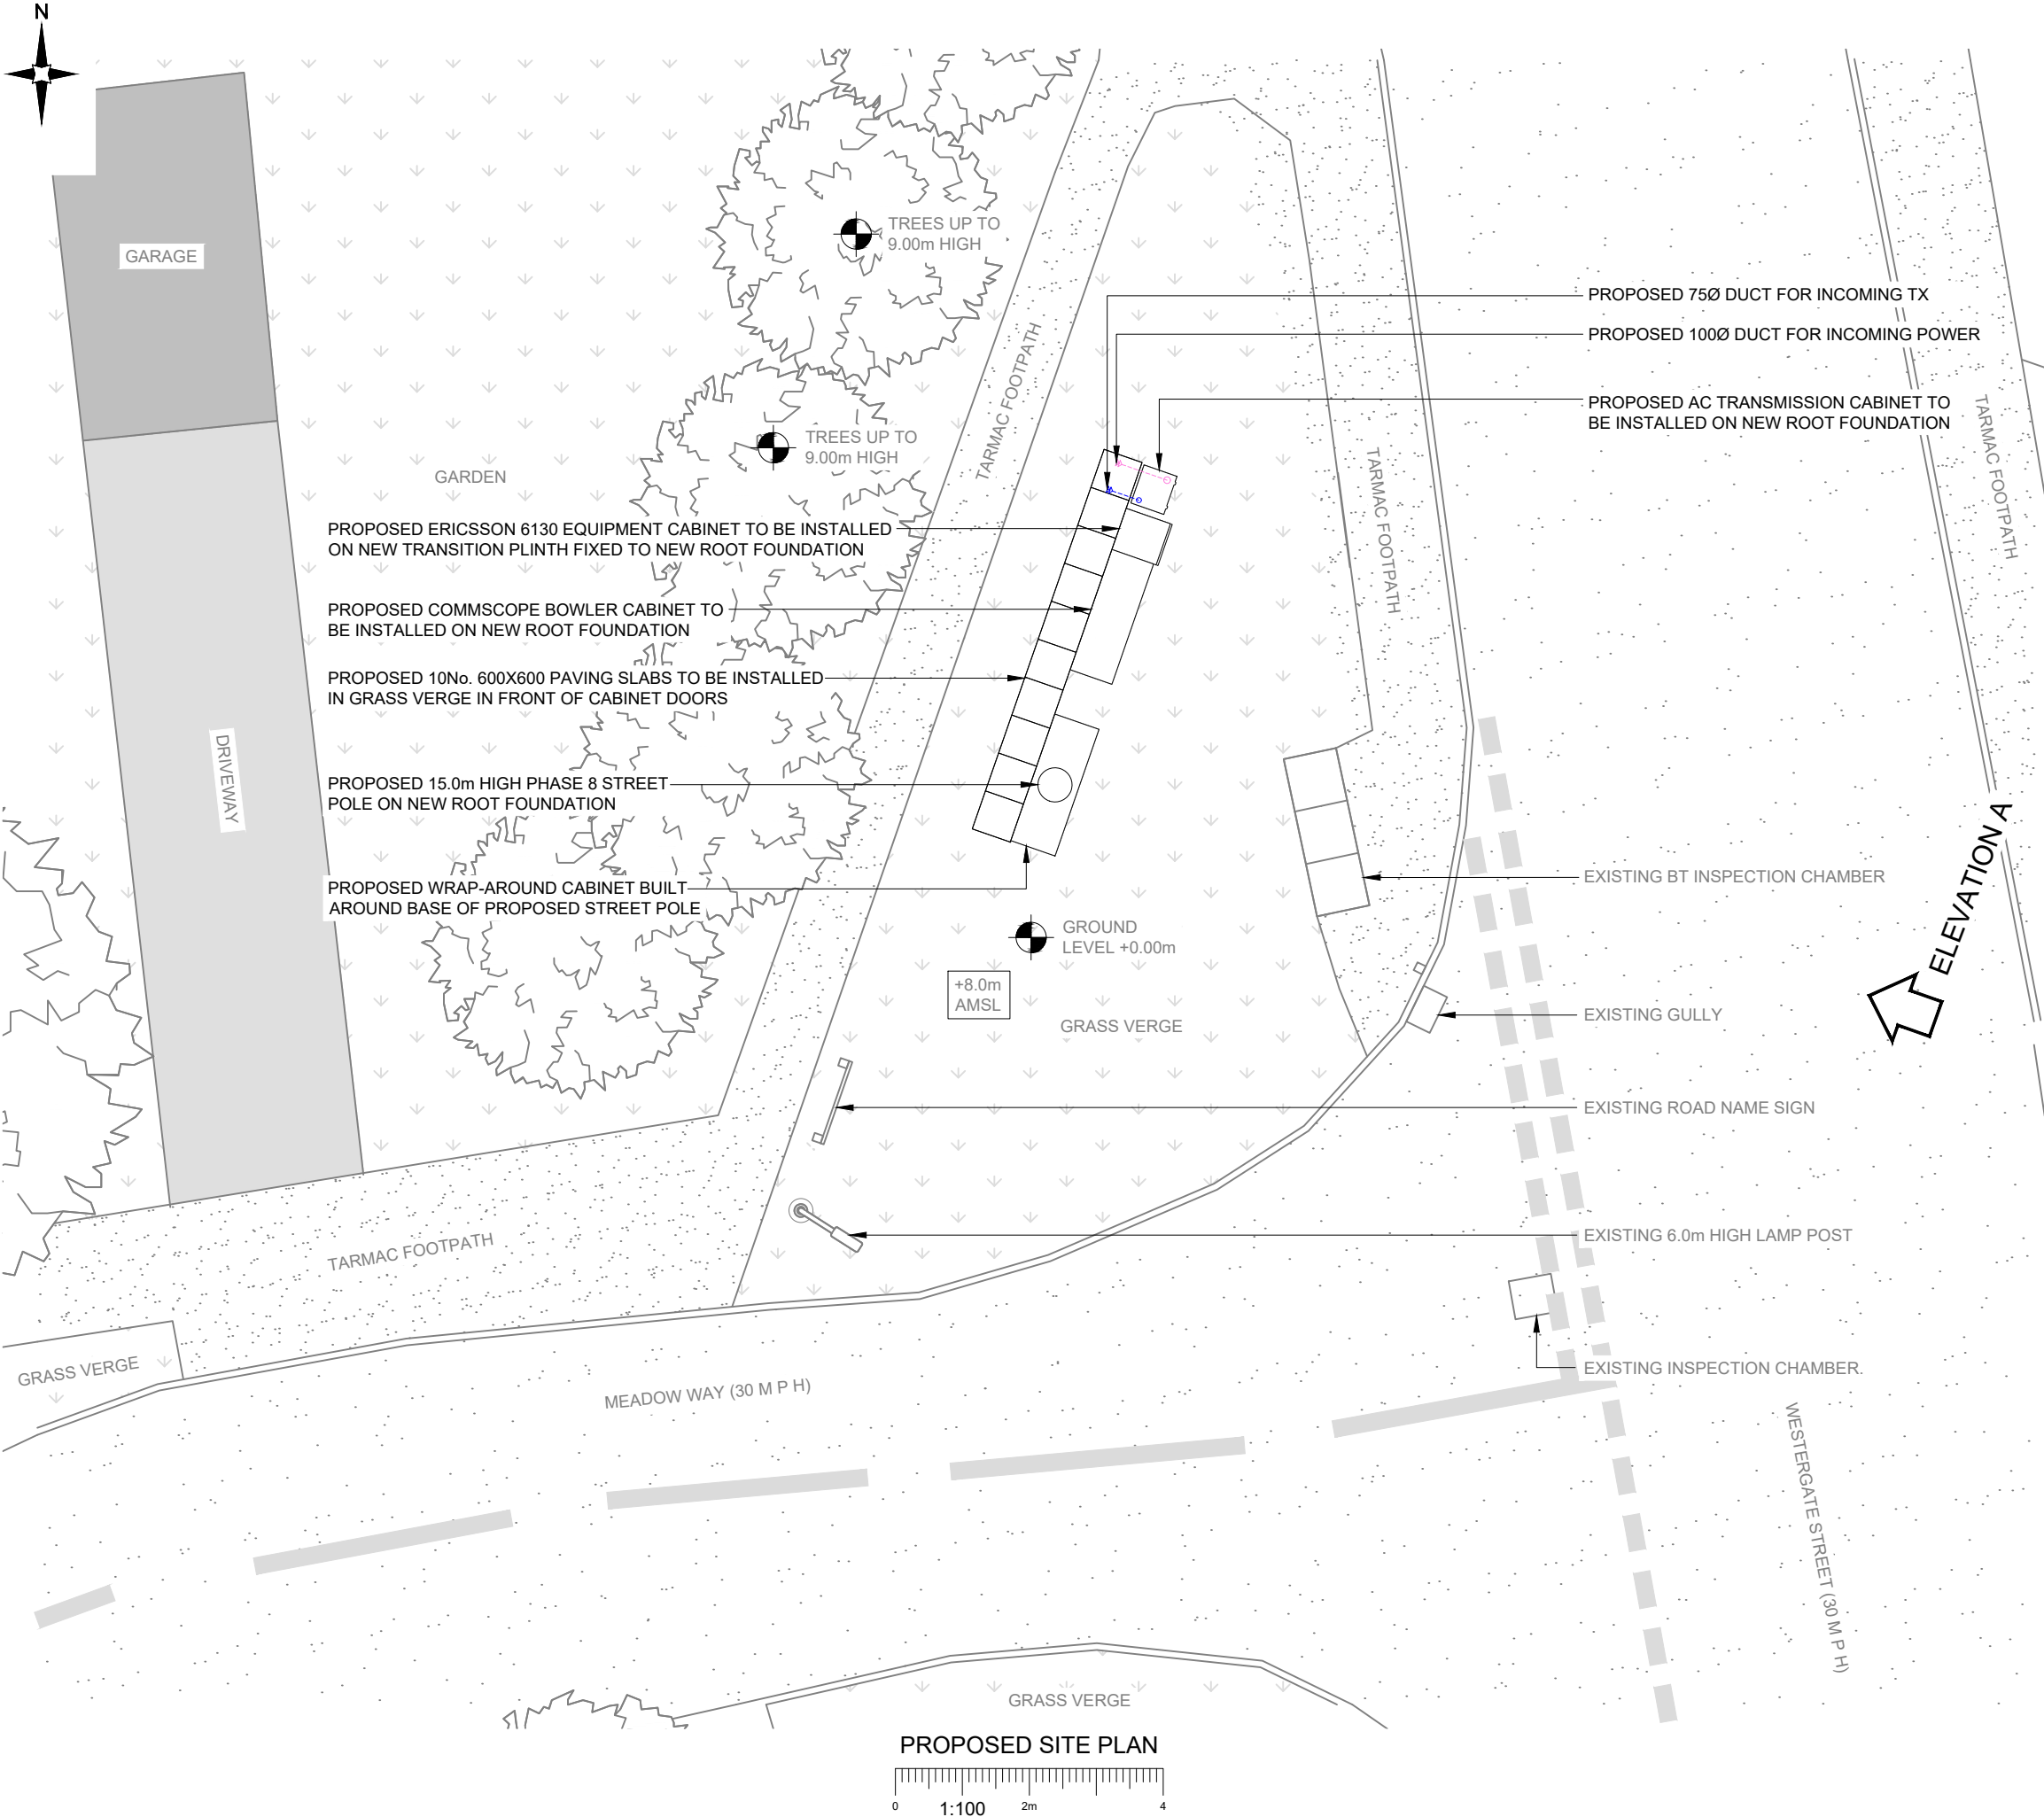

NOTES:
1. ALL DIMENSIONS IN MM UNLESS OTHERWISE NOTED.

A	Issued for Planning	JDS	PN	01.07.21
REV	MODIFICATION	BY	CH	DATE

CK Hutchison Networks (UK) Limited
Great Brighams Mead,
Vastern Road, Reading,
Berkshire, England,
RG1 8DJ

Design Consultant & Principal Contractor:

GBC
Great British Communications
Lapwing House, Block 3 Forward Point,
Tan House Lane, Widnes, Cheshire, WAB 0SL
t. 44 (0)151 420 4128
www.gbcservices.co.uk

Site Name:

SW ON WESTERGATE STREET

3UK Cell ID:

ARN17900

Address:

**WESTERGATE STREET
ALDINGBOURNE
ARUN
WEST SUSSEX
PO20 3QT**

Title:

215 PROPOSED SITE PLAN

Project:

UNILATERAL SW

Purpose of Issue:


PLANNING

Site ID:

-

Drawing No:
ARN17900_PLANNING_REV_A

Issue:
A

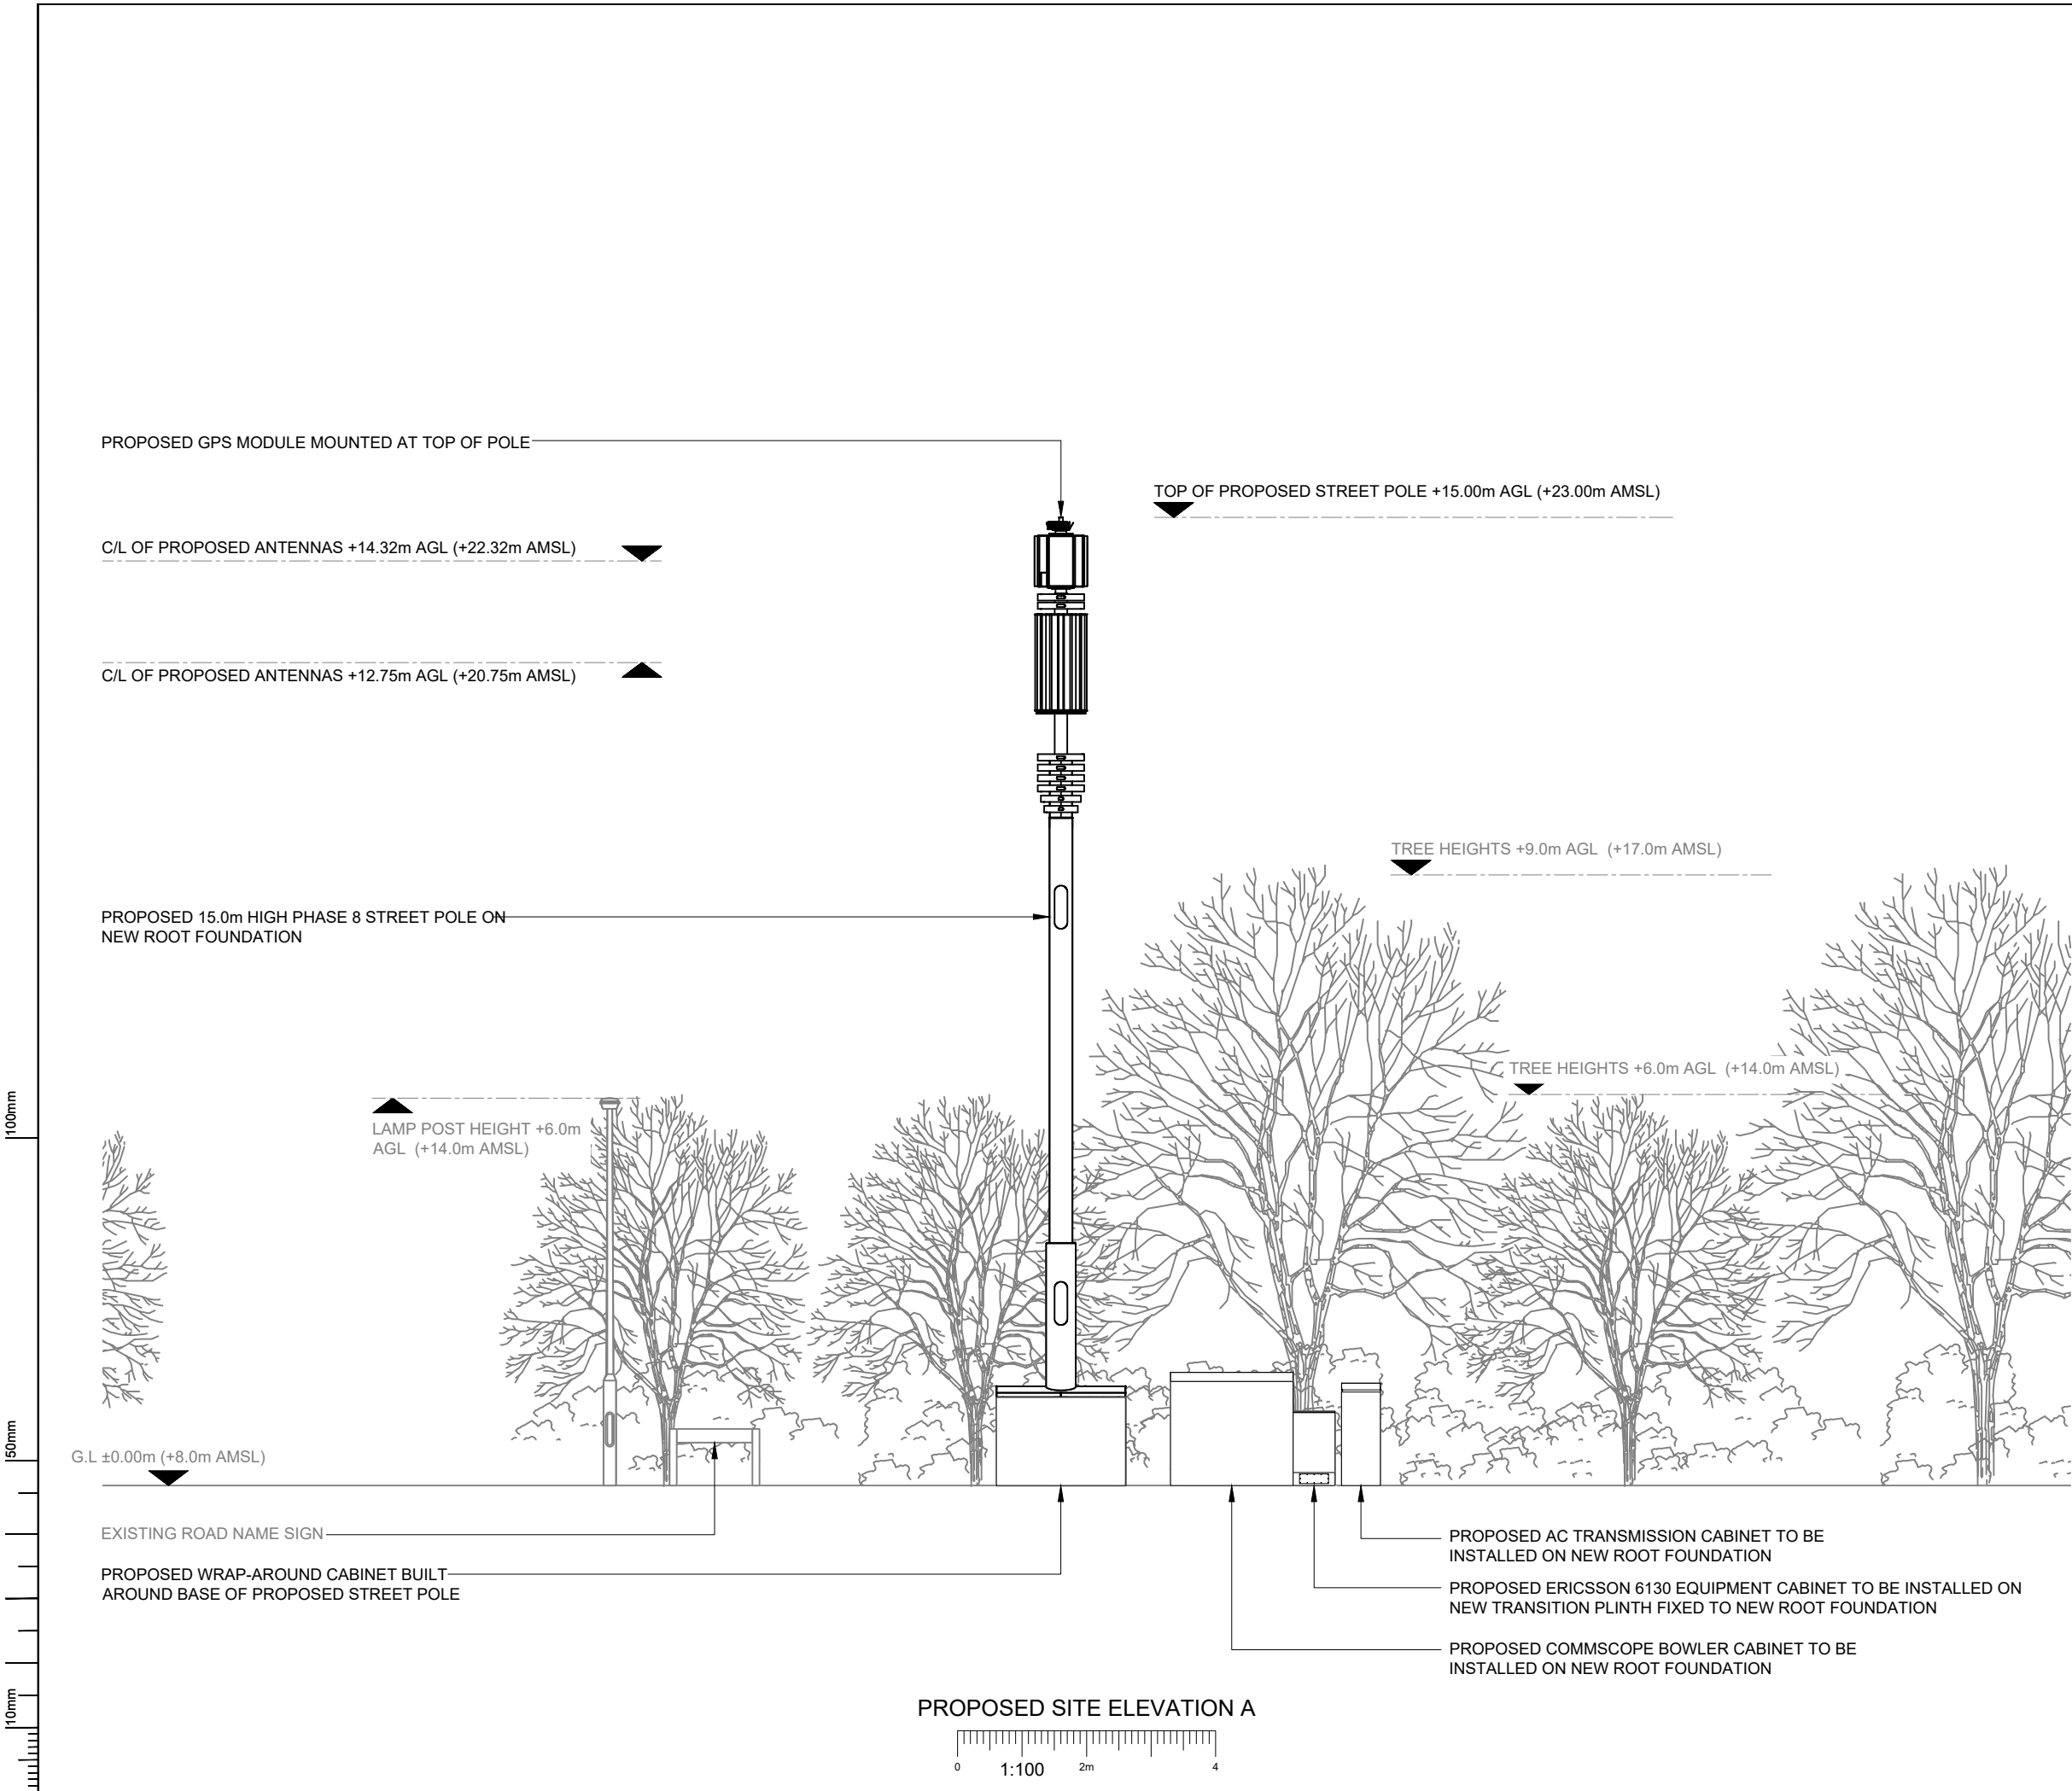

NOTES:
1. ALL DIMENSIONS IN MM UNLESS OTHERWISE NOTED.

A	Issued for Planning	JDS	PN	01.07.21
REV	MODIFICATION	BY	CH	DATE

CK Hutchison Networks (UK) Limited

Great Brighams Mead,
Vastern Road, Reading,
Berkshire, England,
RG1 8DJ

Design Consultant & Principal Contractor:

GBC

Great British Communications
Lapwing House, Block 3 Forward Point,
Tan House Lane, Widnes, Cheshire, WAB 0SL
t. 44 (0)151 420 4128
www.gbcservices.co.uk

Site Name:

SW ON WESTERGATE STREET

3UK Cell ID:

ARN17900

Address:

**WESTERGATE STREET
ALDINGBOURNE
ARUN
WEST SUSSEX
PO20 3QT**

Title:

265 PROPOSED SITE ELEVATION

Project:

UNILATERAL SW

Purpose of Issue:

PLANNING

Site ID:

-

Drawing No:
ARN17900_PLANNING_REV_A

Issue:
A

PROPOSED ANTENNA & RF EQUIPMENT SCHEDULE																					
EXISTING/PROPOSED	ANTENNA REFERENCE	FUNCTION	FEEDER/FIBRE									BIAS T's/RRU's			ANTENNAS						
			LENGTH(m) & DIAMETER (SEE GUIDANCE NOTES BELOW)			TYPE (COAX OR FIBRE)	FEEDERS QTY	FIBRE QTY	FIBRE LENGTH	FILTER	DIPLEXER	BIAS T	RRU QTY (HL= HIGH LEVEL, E= ENCLOSURE)	ANT. REF.	ANTENNA MANUFACTURERS PART No.	BRG°	HEIGHT TO TOP (m)	HEIGHT TO C/L (m)	HEIGHT TO U/S (m)	LOCATION (POLE MOUNTED, HEADFRAME, WITHIN SHROUD ETC)	
			MF1	MF(J1)	TOTAL																
SECTOR 1	PROPOSED	A1	5G	-	-	-	DC FIBRE	-	3	19m	-	-	-	-	A1a	AIR 6488	70°	14.72	14.32	13.92	UPPER HEADFRAME
		A2	800	$\frac{1}{2}"=12$	$\frac{1}{2}"=7m^{(2)}$	19m	DC FIBRE+COAX	4	-	-	-	-	E	A2a	HUAWEI AHP4517R12v06	70°	13.50	12.75	12.00	LOWER HEADFRAME	
			1400	$\frac{1}{2}"=12$	$\frac{1}{2}"=7m^{(2)}$	19m	DC FIBRE+COAX	4	-	-	1	-	E	A2c							
											1	-	E	A2d							
			1800 /2100	$\frac{1}{2}"=12$	$\frac{1}{2}"=7m^{(2)}$	19m	DC FIBRE+COAX	4	-	-	-	-	E	A2e							
											-	-	E	A2f							
			-	-	-	-	-	-	-	-	-	-	-	A2g							
SECTOR 2	PROPOSED	B1	5G	-	-	-	DC FIBRE	-	3	19m	-	-	-	-	B1a	AIR 6488	190°	14.72	14.32	13.92	UPPER HEADFRAME
		B2	800	$\frac{1}{2}"=12$	$\frac{1}{2}"=7m^{(2)}$	19m	DC FIBRE+COAX	4	-	-	-	-	E	B2a	HUAWEI AHP4517R12v06	190°	13.50	12.75	12.00	LOWER HEADFRAME	
			1400	$\frac{1}{2}"=12$	$\frac{1}{2}"=7m^{(2)}$	19m	DC FIBRE+COAX	4	-	-	1	-	E	B2c							
											1	-	E	B2d							
			1800 /2100	$\frac{1}{2}"=12$	$\frac{1}{2}"=7m^{(2)}$	19m	DC FIBRE+COAX	4	-	-	-	-	E	B2e							
											-	-	E	B2f							
			-	-	-	-	-	-	-	-	-	-	-	B2g							
SECTOR 3	PROPOSED	C1	5G	-	-	-	DC FIBRE	-	3	19m	-	-	-	-	C1a	AIR 6488	310°	14.72	14.32	13.92	UPPER HEADFRAME
		C2	800	$\frac{1}{2}"=12$	$\frac{1}{2}"=7m^{(2)}$	19m	DC FIBRE+COAX	4	-	-	-	-	E	C2a	HUAWEI AHP4517R12v06	310°	13.50	12.75	12.00	LOWER HEADFRAME	
			1400	$\frac{1}{2}"=12$	$\frac{1}{2}"=7m^{(2)}$	19m	DC FIBRE+COAX	4	-	-	1	-	E	C2c							
											1	-	E	C2d							
			1800 /2100	$\frac{1}{2}"=12$	$\frac{1}{2}"=7m^{(2)}$	19m	DC FIBRE+COAX	4	-	-	-	-	E	C2e							
											-	-	E	C2f							
			-	-	-	-	-	-	-	-	-	-	-	C2g							

GPS LINE KEY			
SECTOR ID	NODE TYPE	NODE C/L (m) AGL	GPS NODE CABLE LENGTH (m)
1	GPS	15.00m	30m

A	Issued for Planning	JDS	PN	01.07.21
REV	MODIFICATION	BY	CH	DATE
CK Hutchison Networks (UK) Limited Great Brighams Mead, Vastern Road, Reading, Berkshire, England, RG1 8DJ				
Design Consultant & Principal Contractor: GBC Great British Communications Lapwing House, Block 3 Forward Point, Tan House Lane, Widnes, Cheshire, WAB 0SL t. 44 (0)151 420 4128 www.gbcservices.co.uk				
Site Name: SW ON WESTERGATE STREET				
3UK Cell ID: ARN17900				
Address: WESTERGATE STREET ALDINGBOURNE ARUN WEST SUSSEX PO20 3QT				
Title: 304 PROPOSED CONFIGURATION ANTENNA SCHEDULE				
Project: UNILATERAL SW				
Purpose of Issue: PLANNING				
Site ID: -				
Drawing No: ARN17900_PLANNING_REV_A				Issue: A

100mm

50mm

10mm