



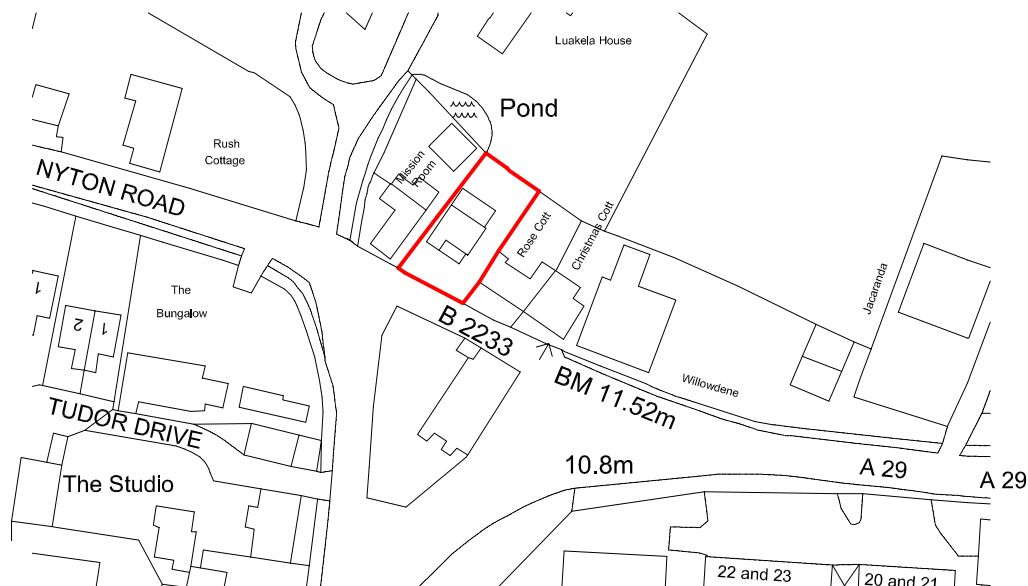


Ordnance Survey (c) Crown Copyright 2019. All rights reserved. Licence number 100022432

LOCATION PLAN - 1/1250

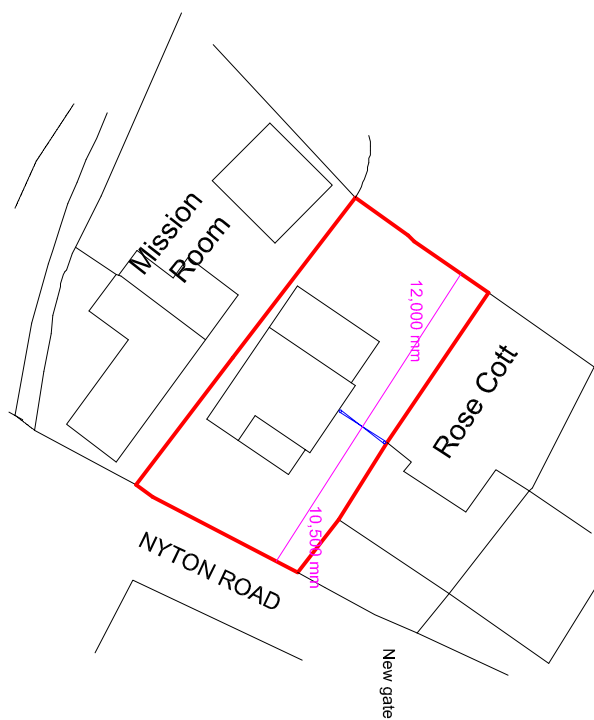

SITE PLAN - 1/500

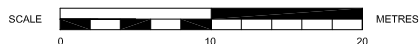

SUSSEX BUILDING CONSULTANCY LIMITED

MRS T COTTAGE, NYTON ROAD,
WESTERGATE, WEST SUSSEX.

SCALE - 1/1250 REV - DATE - 12/11/2019



3 NORTHCOTE ROAD
BOGNOR REGIS
PO21 5LZ

TEL/FAX - (01243) 861379