


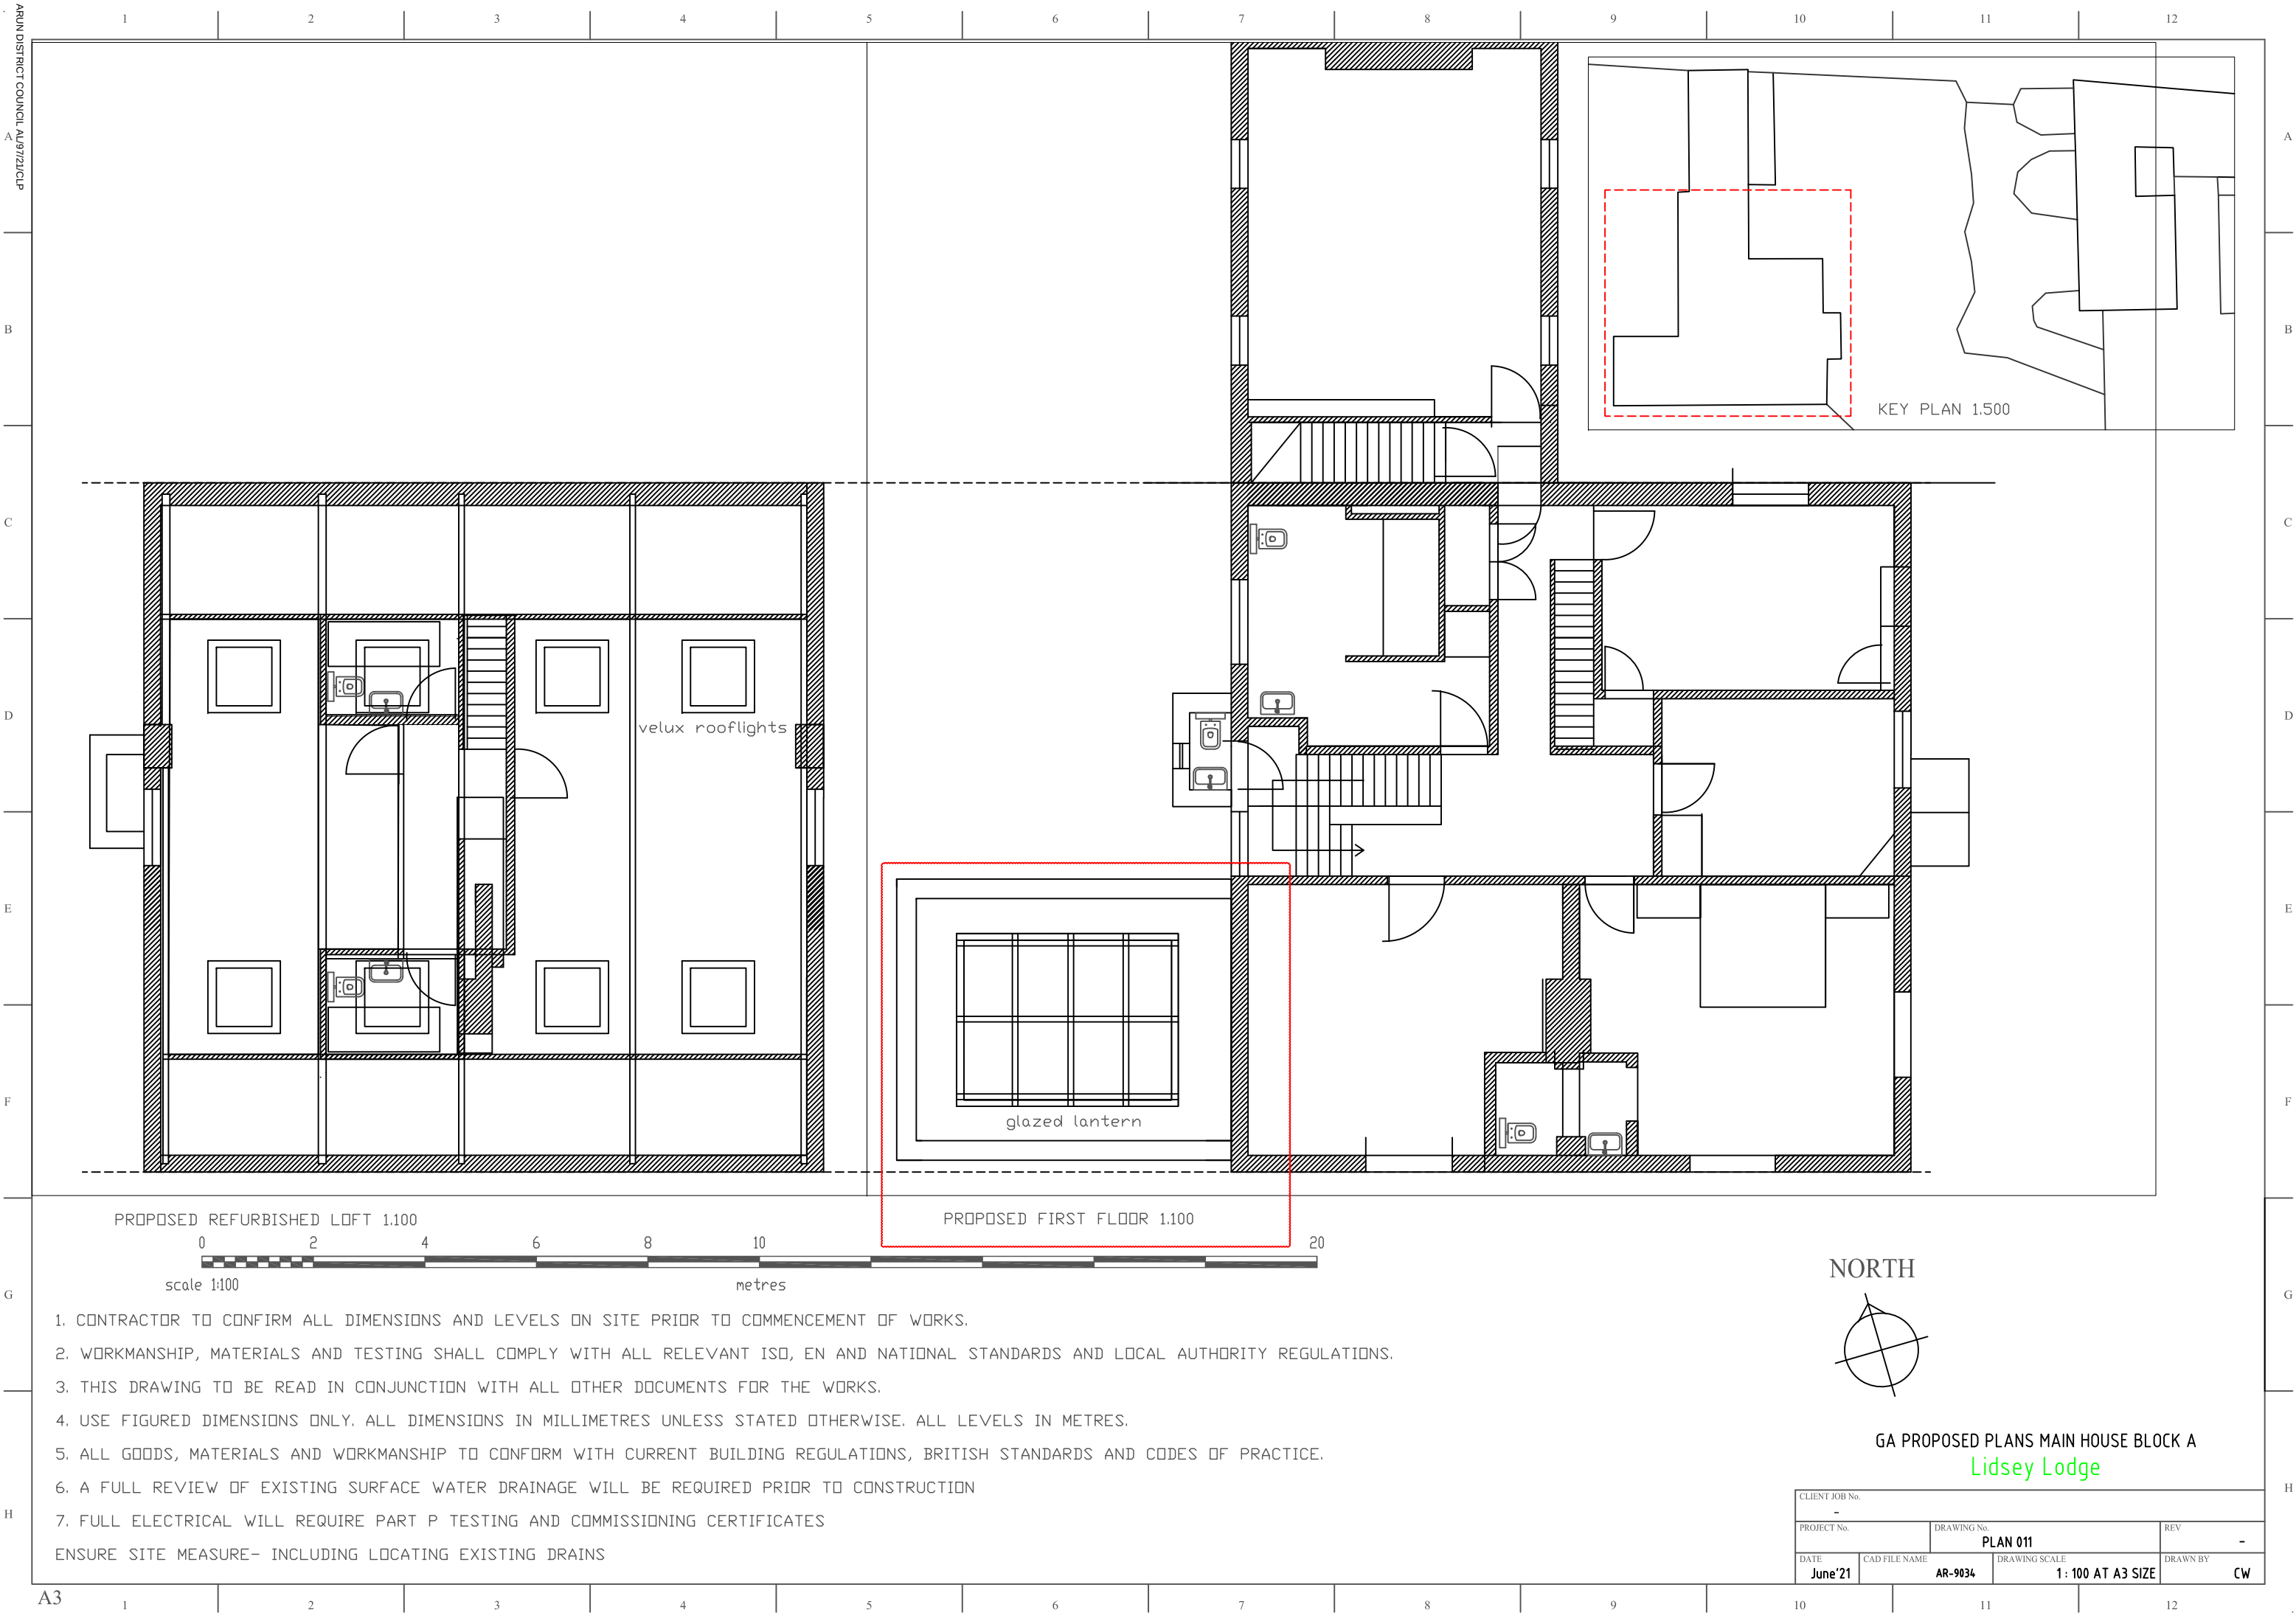

1. CONTRACTOR TO CONFIRM ALL DIMENSIONS AND LEVELS ON SITE PRIOR TO COMMENCEMENT OF WORKS.
2. WORKMANSHIP, MATERIALS AND TESTING SHALL COMPLY WITH ALL RELEVANT ISO, EN AND NATIONAL STANDARDS AND LOCAL AUTHORITY REGULATIONS.
3. THIS DRAWING TO BE READ IN CONJUNCTION WITH ALL OTHER DOCUMENTS FOR THE WORKS.
4. USE FIGURED DIMENSIONS ONLY. ALL DIMENSIONS IN MILLIMETRES UNLESS STATED OTHERWISE. ALL LEVELS IN METRES.
5. ALL GOODS, MATERIALS AND WORKMANSHIP TO CONFORM WITH CURRENT BUILDING REGULATIONS, BRITISH STANDARDS AND CODES OF PRACTICE.
6. A FULL REVIEW OF EXISTING SURFACE WATER DRAINAGE WILL BE REQUIRED PRIOR TO CONSTRUCTION
7. FULL ELECTRICAL WILL REQUIRE PART P TESTING AND COMMISSIONING CERTIFICATES
- ENSURE SITE MEASURE- INCLUDING LOCATING EXISTING DRAINS

NORTH

GA PROPOSED PLANS MAIN HOUSE BLOCK A

Lidsey Lodge

CLIENT JOB No.			
-			
PROJECT No.		DRAWING No.	REV
		PLAN 011	-
DATE	CAD FILE NAME	DRAWING SCALE	DRAWN BY
June'21	AR-9034	1 : 100 AT A3 SIZE	CW