


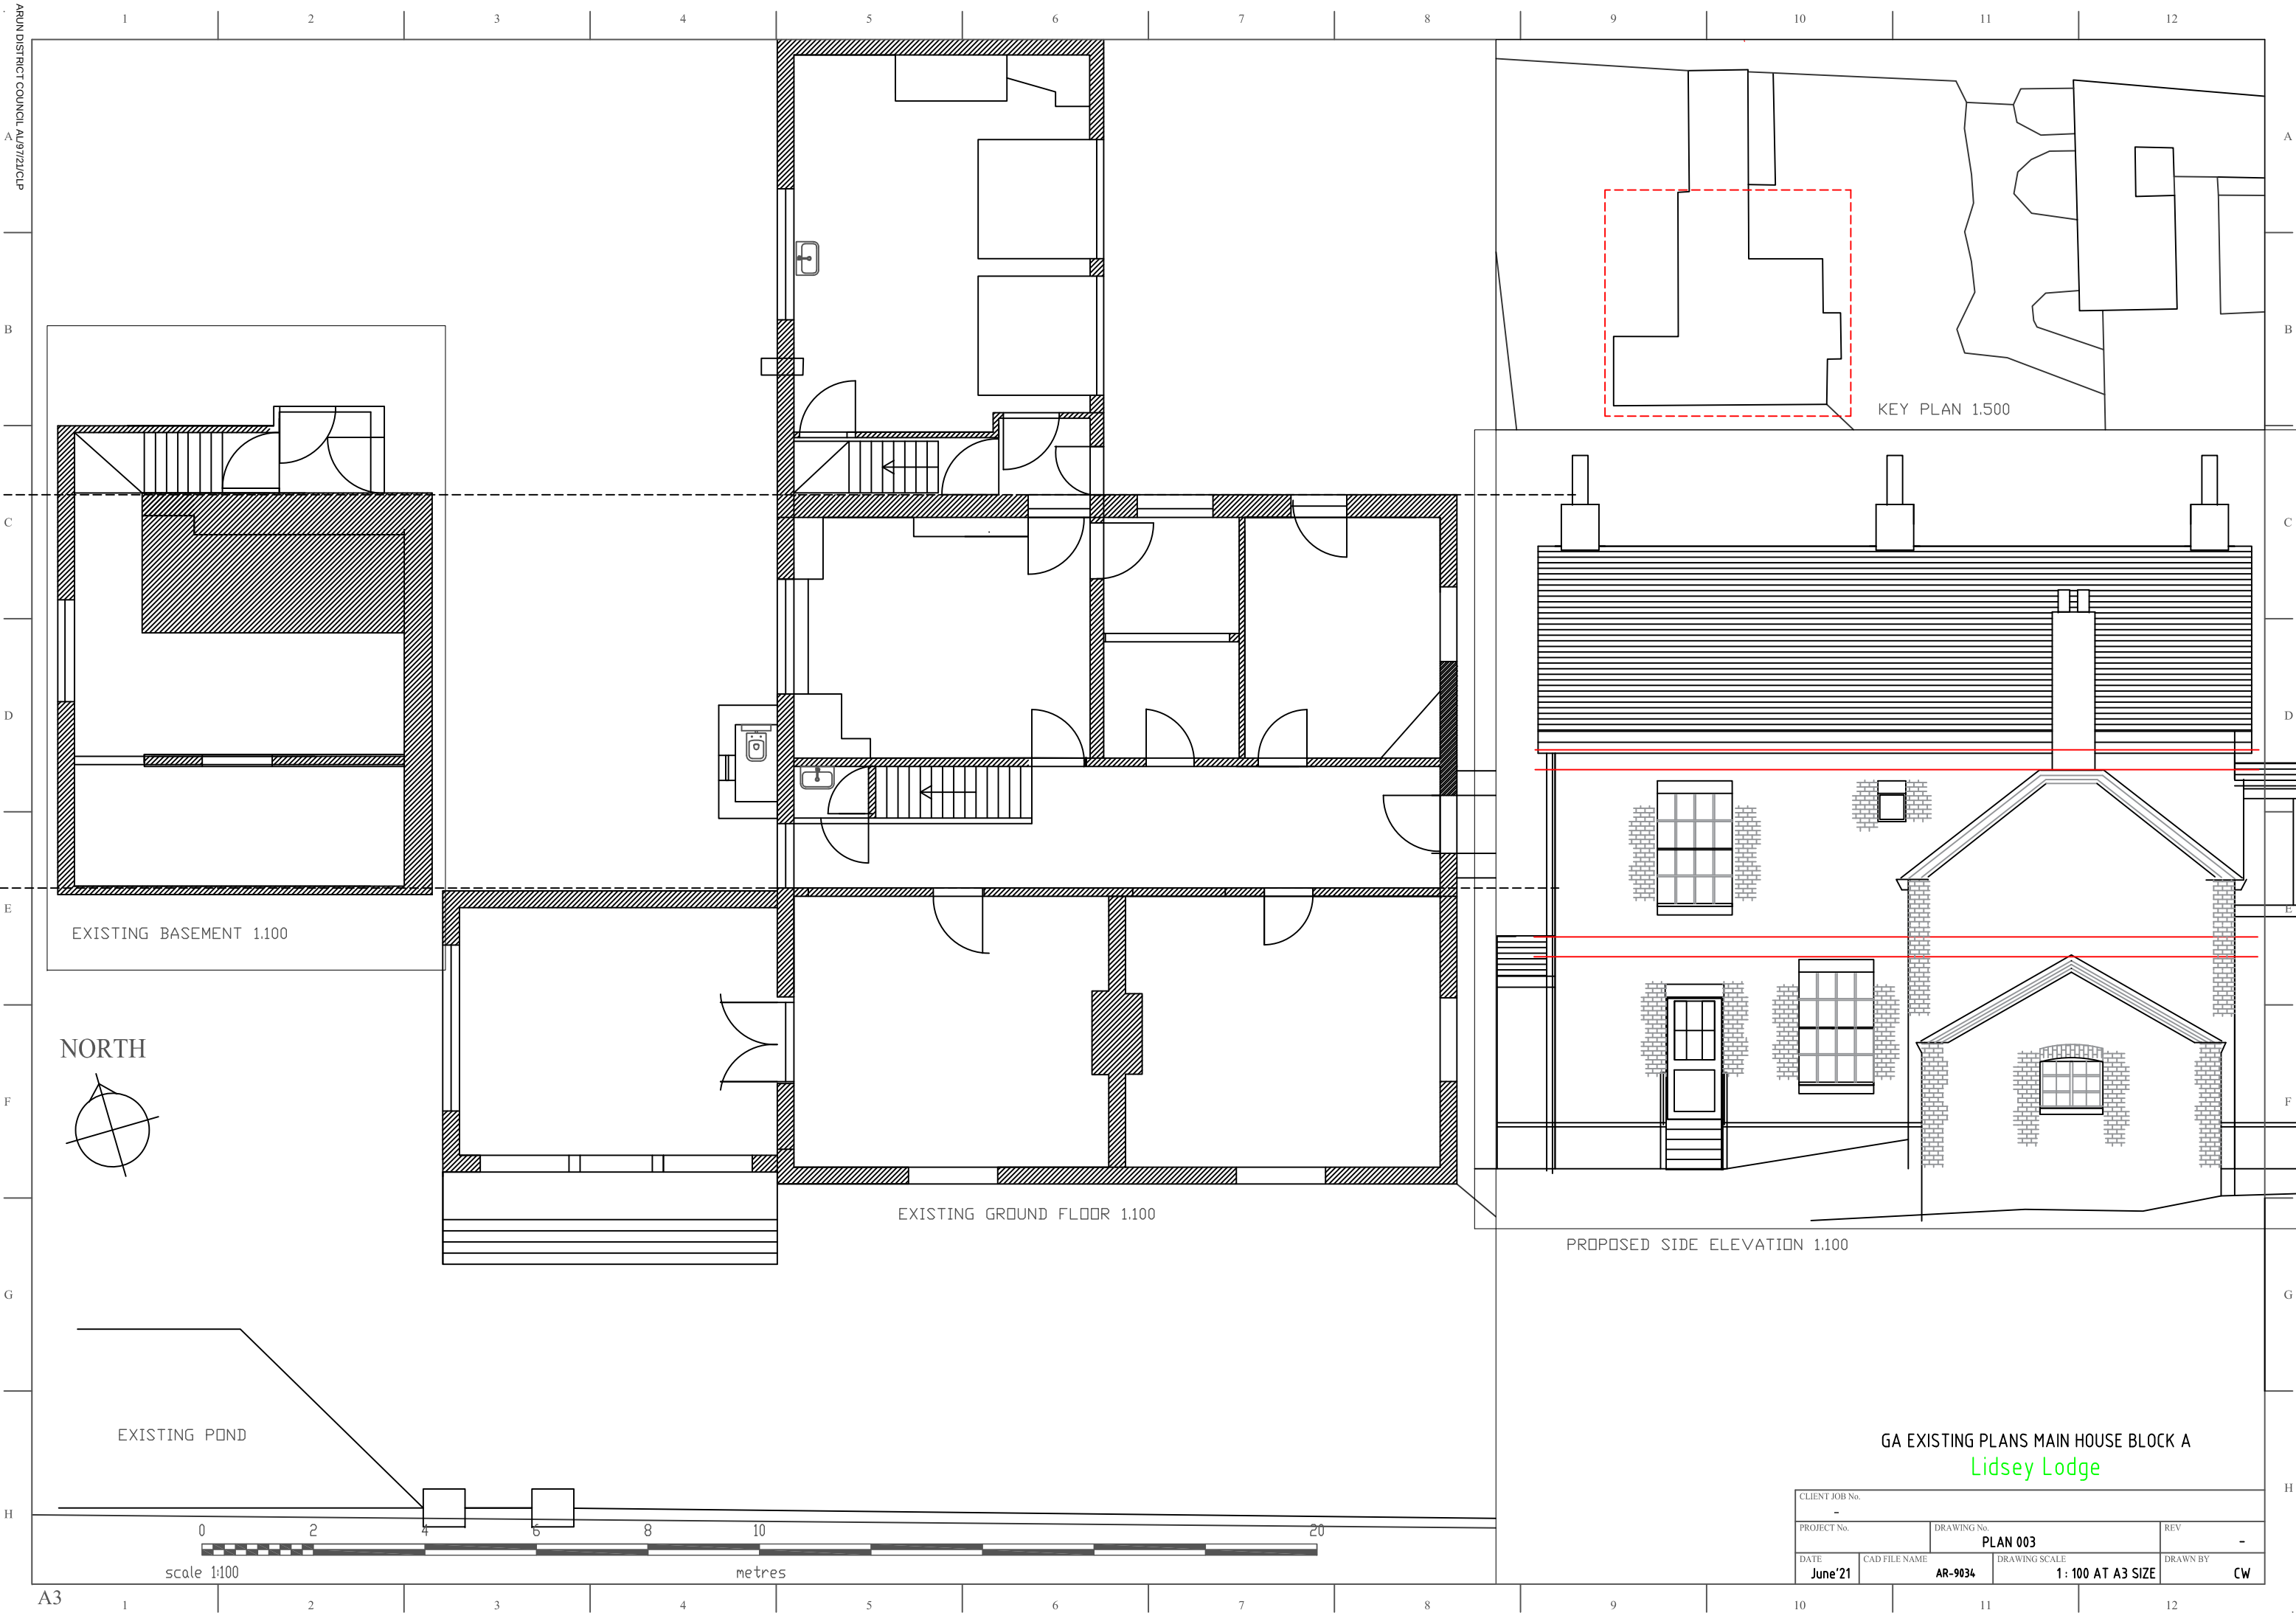

GA EXISTING PLANS MAIN HOUSE BLOCK A
Lidsey Lodge

CLIENT JOB No.		DRAWING No.		REV
-		PLAN 003		-
DATE	CAD FILE NAME	DRAWING SCALE		DRAWN BY
June'21	AR-9034	1: 100 AT A3 SIZE		CW