


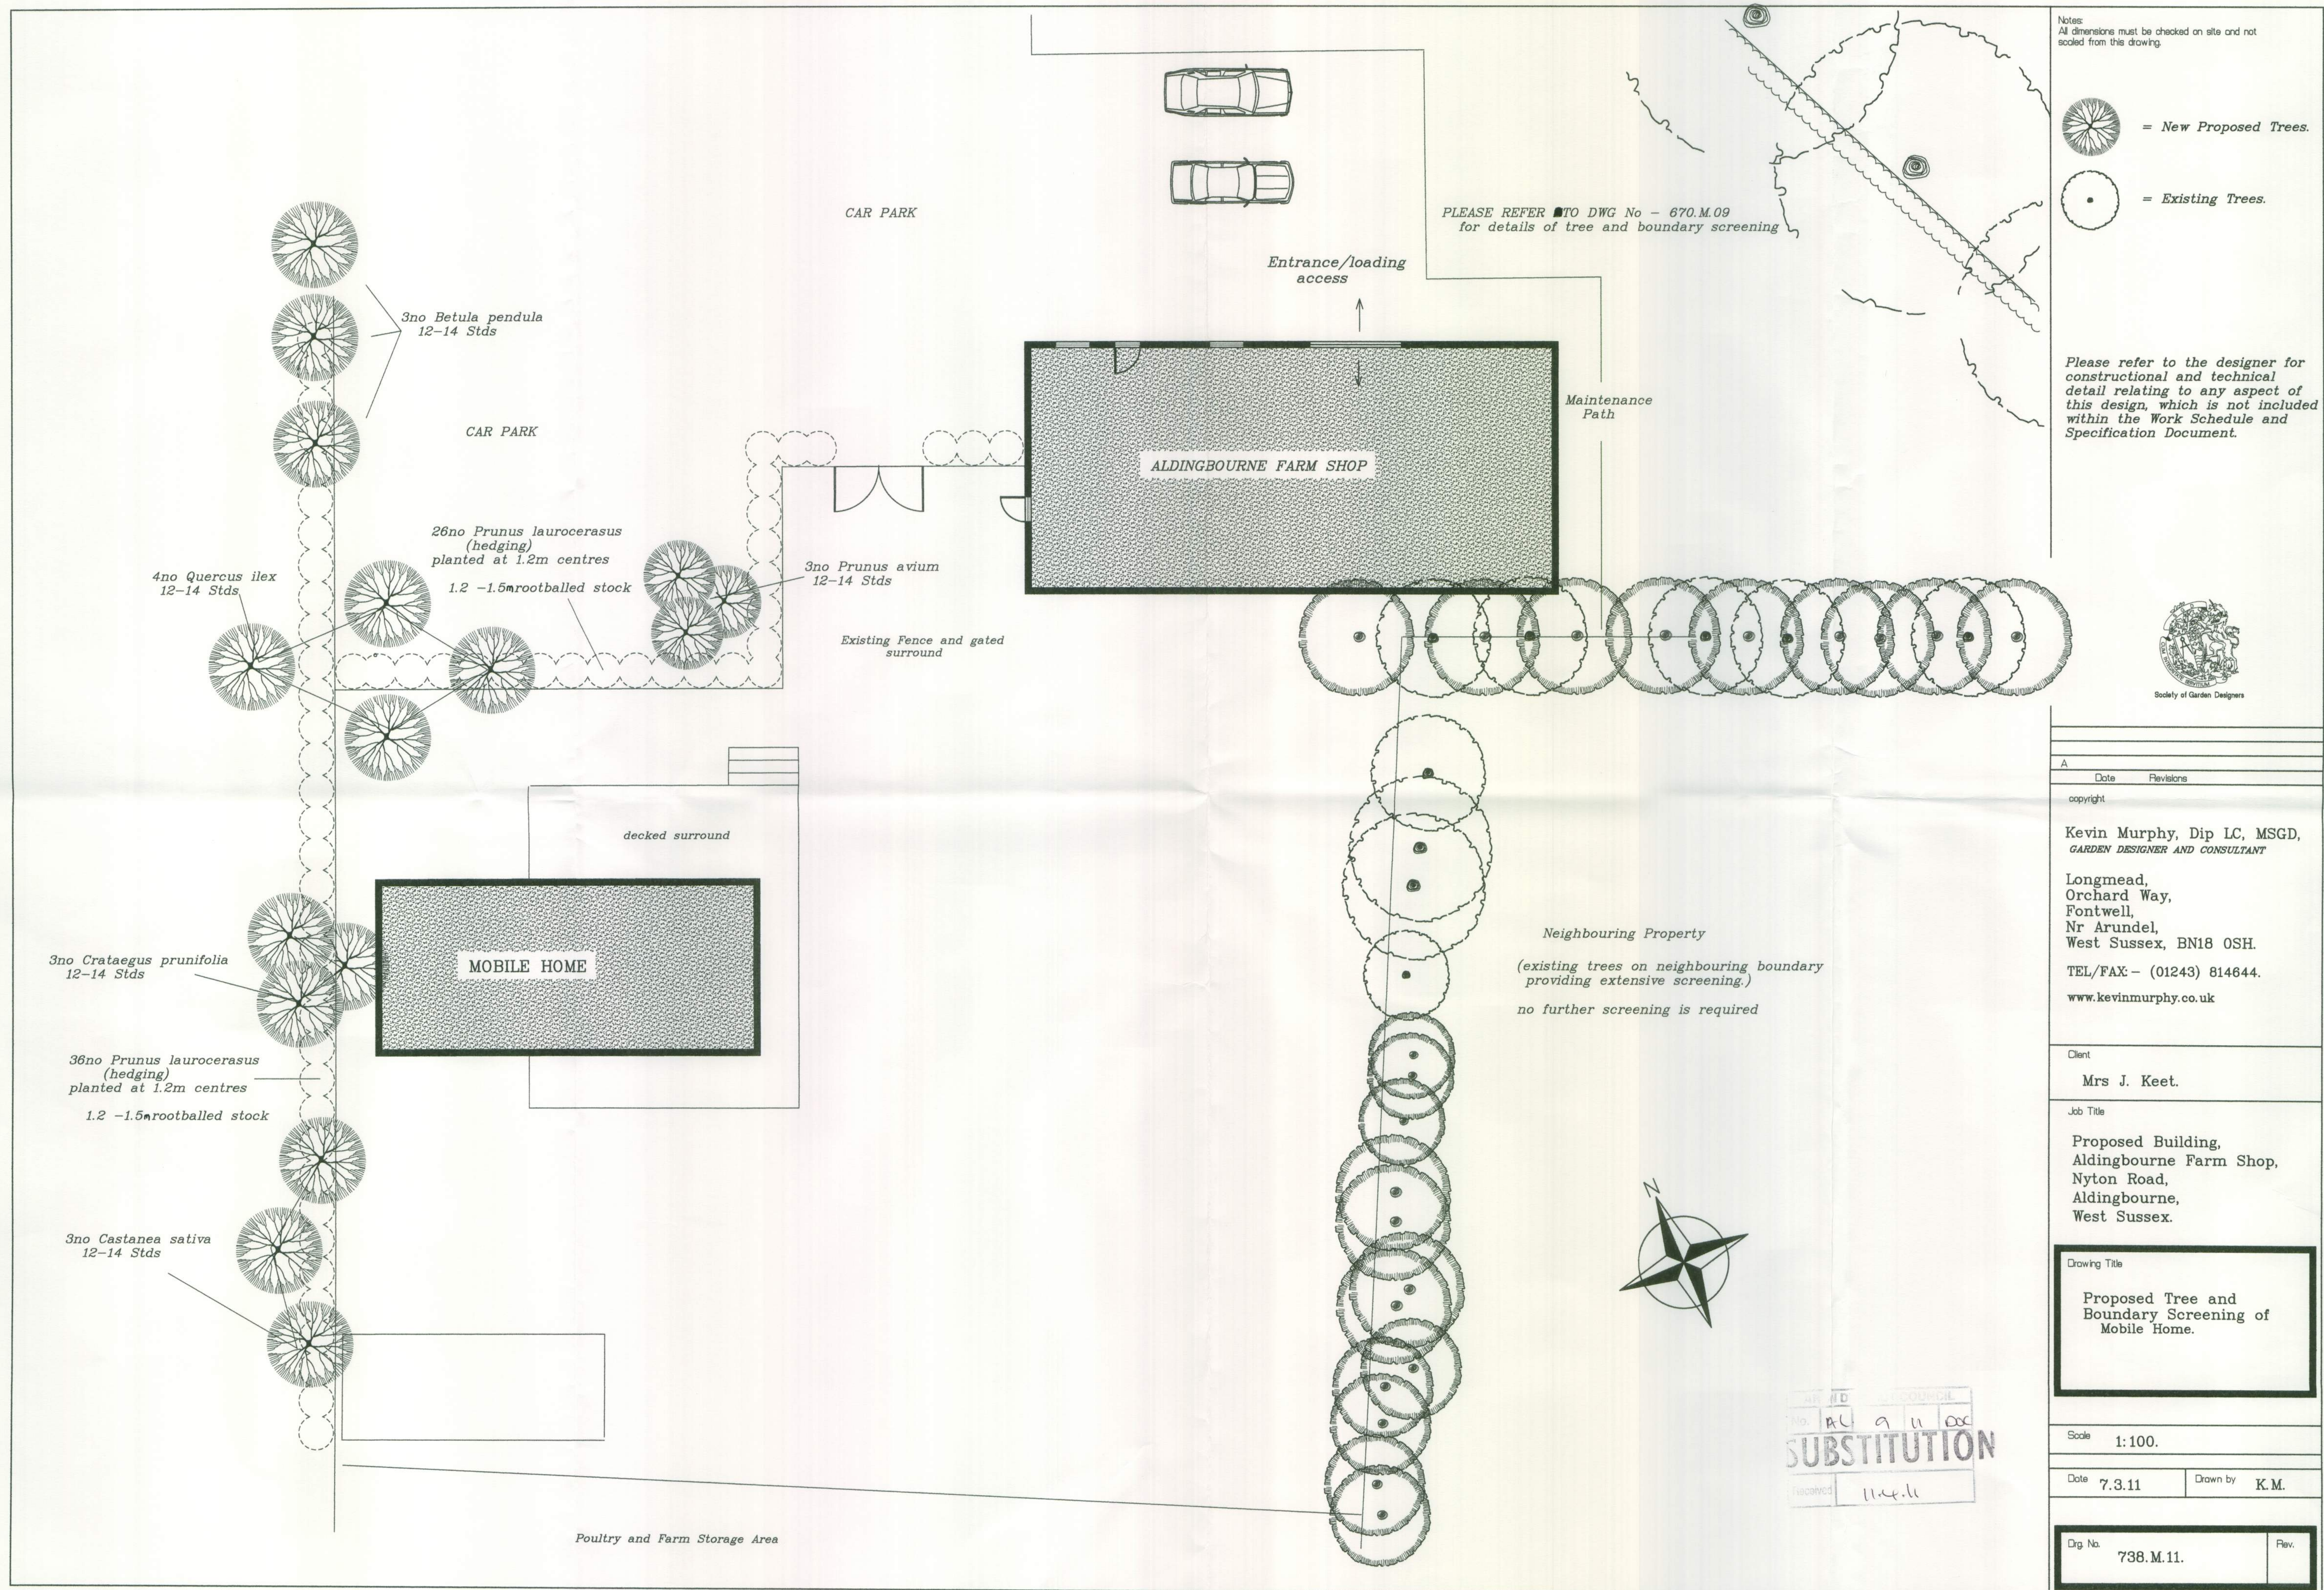

A

Date	Revisions
copyright	

Kevin Murphy, Dip LC, MSGD,
GARDEN DESIGNER AND CONSULTANT

Longmead,
Orchard Way,
Fontwell,
Nr Arundel,
West Sussex, BN18 0SH.
TEL/FAX - (01243) 814644.
www.kevinmurphy.co.uk

Client
Mrs J. Keet.

Job Title
Proposed Building,
Aldingbourne Farm Shop,
Nyton Road,
Aldingbourne,
West Sussex.

Drawing Title
Proposed Tree and
Boundary Screening of
Mobile Home.

Scale 1:100.

Date 7.3.11	Drawn by K.M.
-------------	---------------

Orig No. 738.M.11.	Rev.
--------------------	------