


Note:
All dimensions must be checked on site and not
scaled from the drawing

APR 2008 11:00	
No.	11.00
SUBSTITUTION	
Revised	11.00

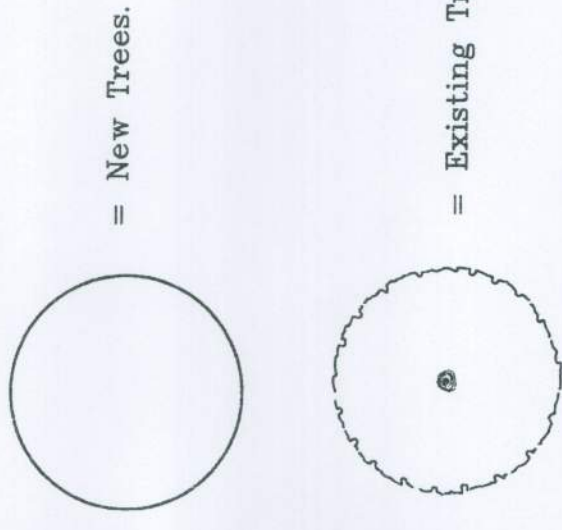

Allowances to be made to accommodate
ground fall/removal of surface water.
Provision/land drainage is to be
provided where required.
All details to be approved by planning
structural engineers and have planning
consent.
Please refer to the designer for
details relating to any aspect of this
drawing. The drawing is to be used in
accordance with the Work Schedule and Specification
Document.




Kevin Murphy, Dip. LC, MSGD,
GARDEN DESIGNER AND CONSULTANT
Longmead,
Orchard
Stratwell,
New Sussex,
West Sussex, BN18 0SH
TEL/FAX - (01243) 814644.
www.kevinmurphy.co.uk

Client
Mrs J. Keet

Job Title
Proposed Building out at
Aldingbourne Farm Shop,
Aldingbourne Road,
Aldingbourne,
West Sussex.

Proposed Tree Screening
and Boundary Treatment

Scale	1:100.
Date	9.3.09
Drawn by	K.M.
Dwg No.	670.M.09.
Rev.	A

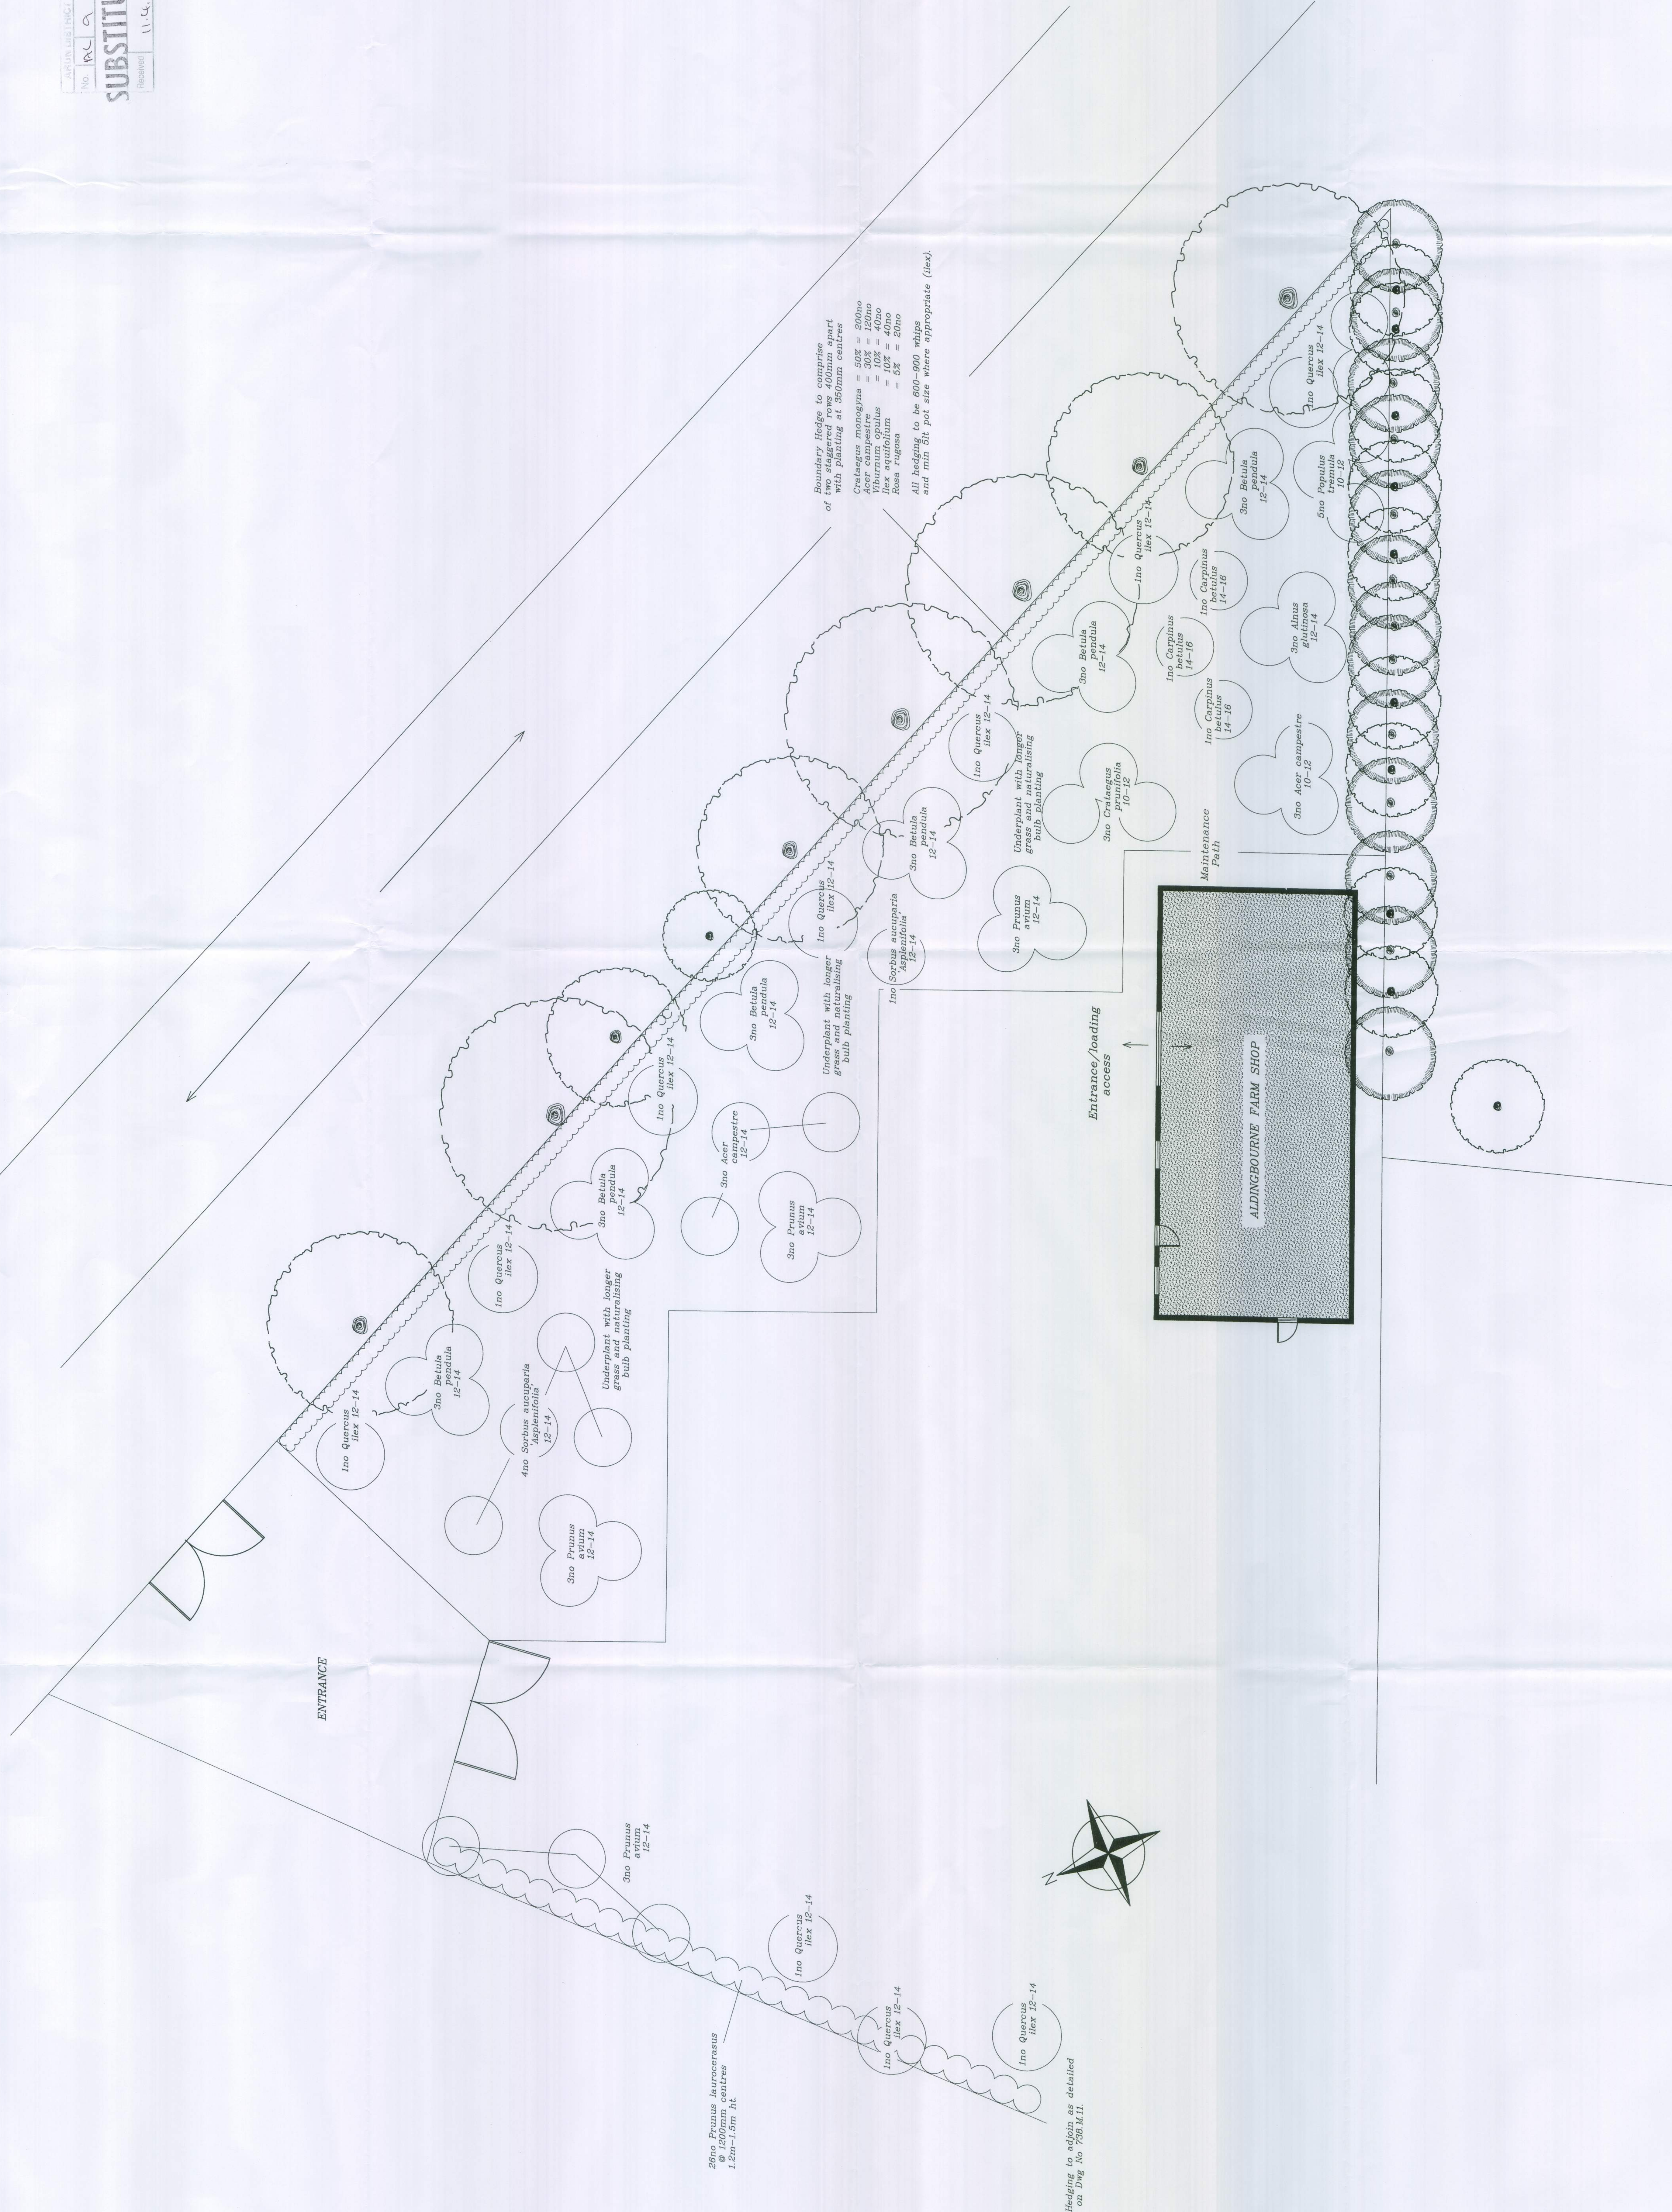

Boundary Hedge to comprise
of with planting at 350mm centres
Crataegus monogyna = 50% = 500no
Acer campestre = 30% = 150no
Ilex aquifolium = 10% = 50no
Rosa rugosa = 5% = 25no
All hedging to be 600-800 whips
and min 5lt pot size where appropriate (lax).